



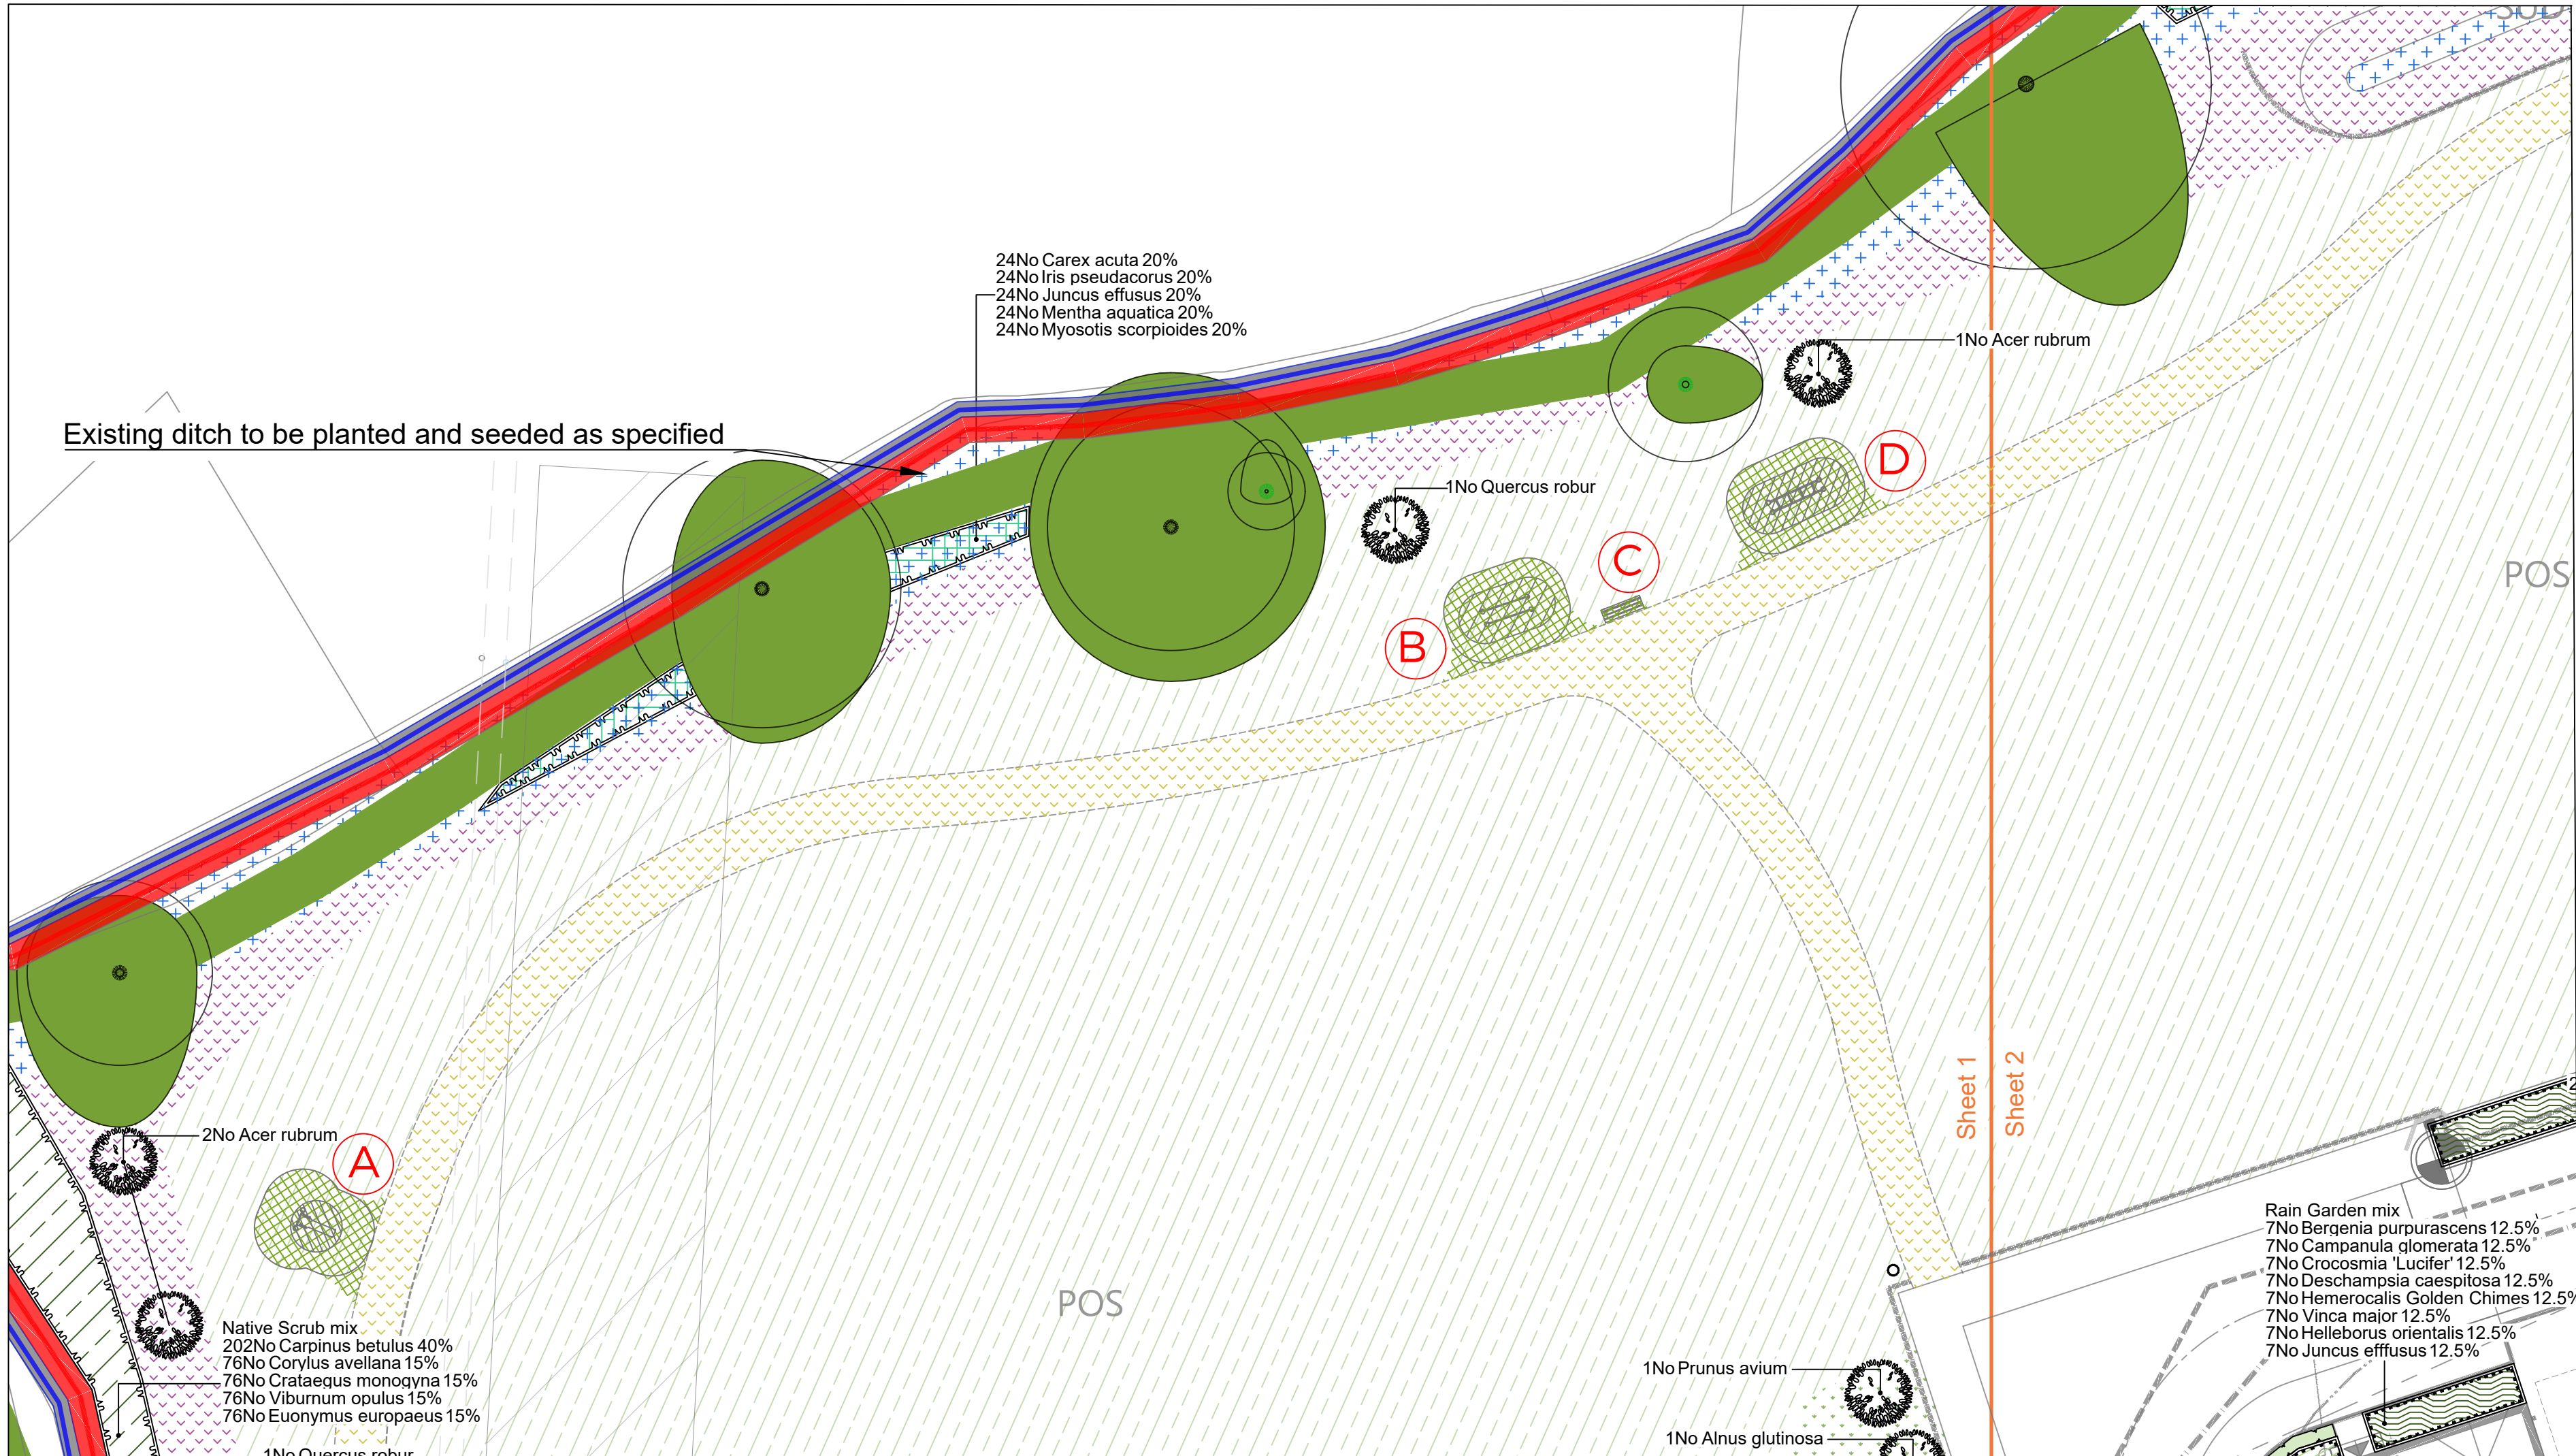


Play Area legend


- Proposed area to have Golpla Grass protection matting, as supplied Geosynthetic- www.geosyn.co.uk, or equivalent, on mowed grass.
 - Proposed Bin, as supplied by Kompan or equivalent
 - Proposed Bench, product code: PAR1151 as supplied by Kompan or equivalent
- Please refer to ACD drawing REDC25060 20 for details on play equipment.

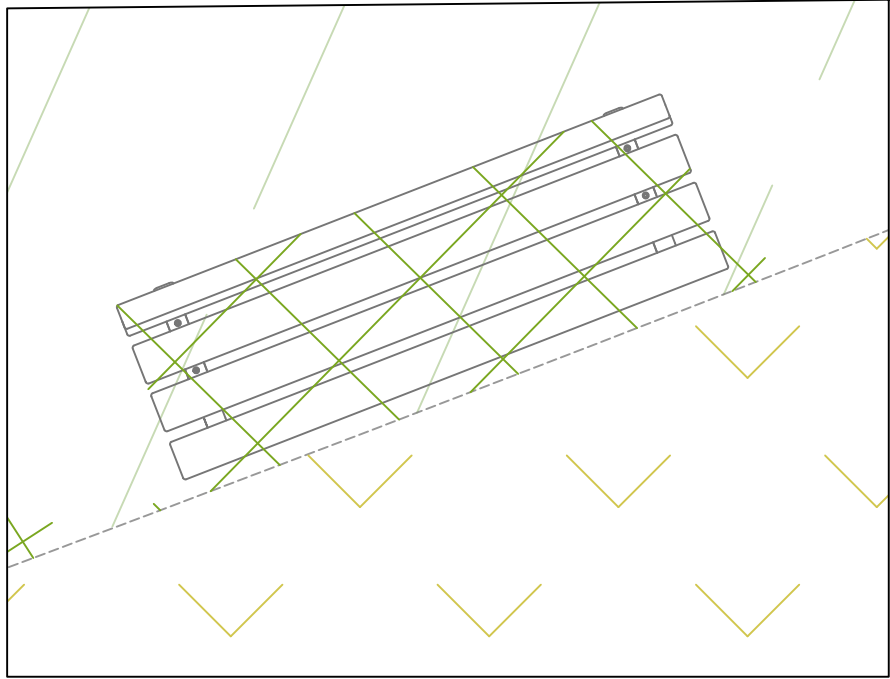

Proposed Chatter bench w/Backrest, product code: PAR1151 as supplied by Kompan or equivalent.

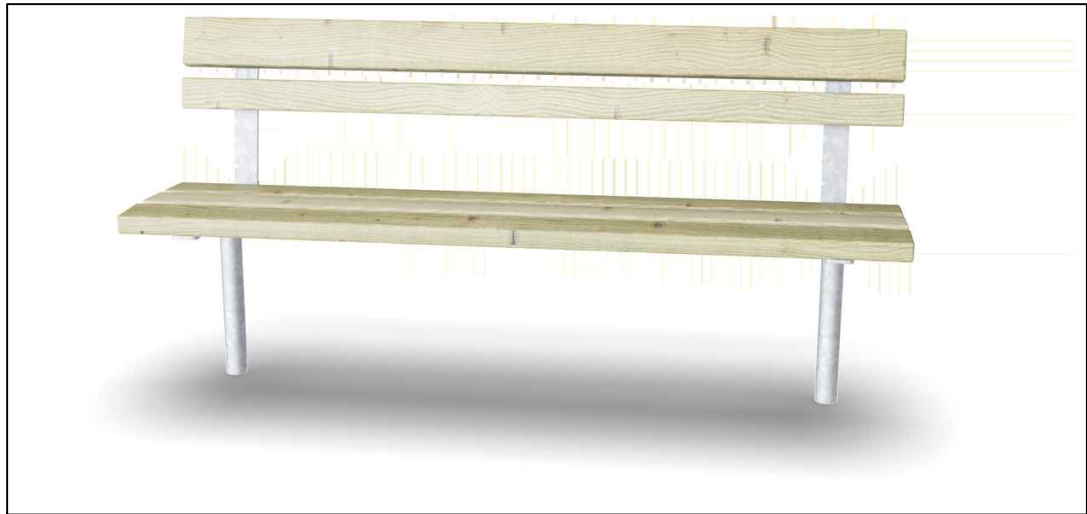



C

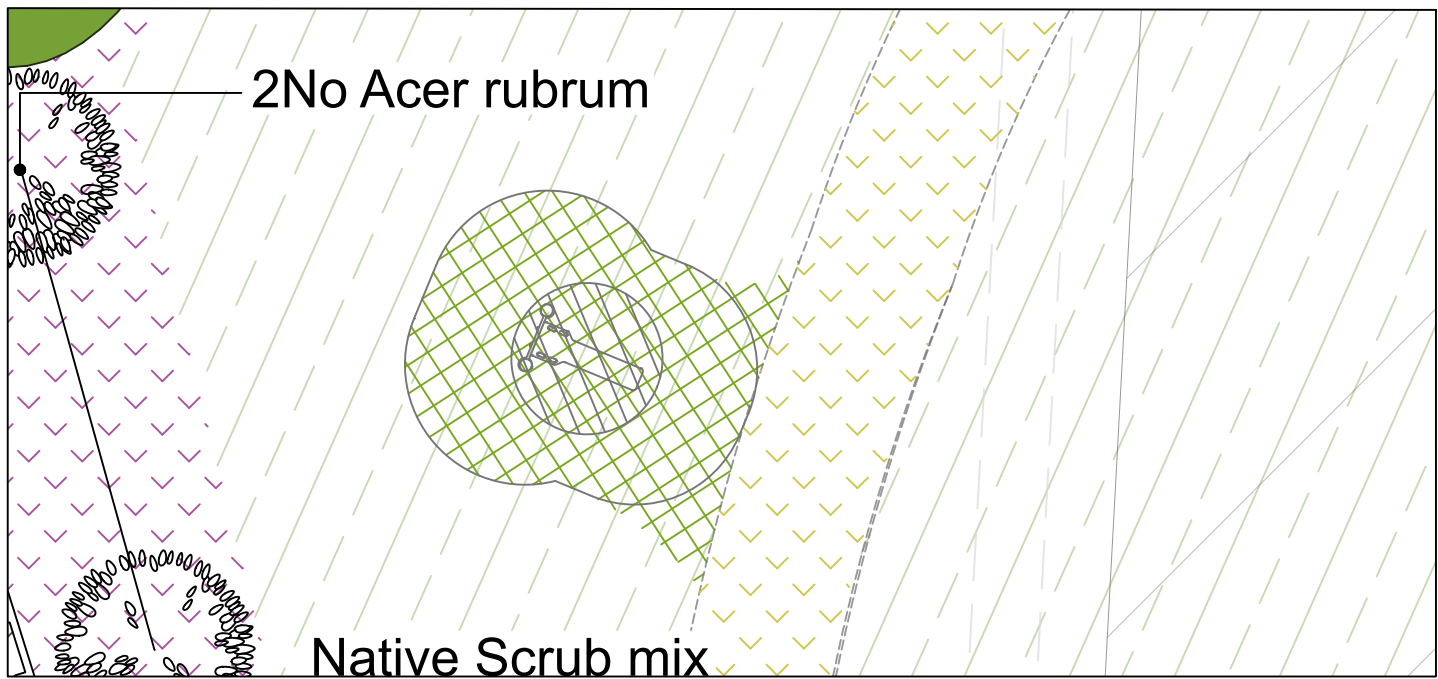

A

Proposed Sit up bench, product code: FRO203 as supplied by Kompan or equivalent.


Provides perfect training for core and lower back muscles.

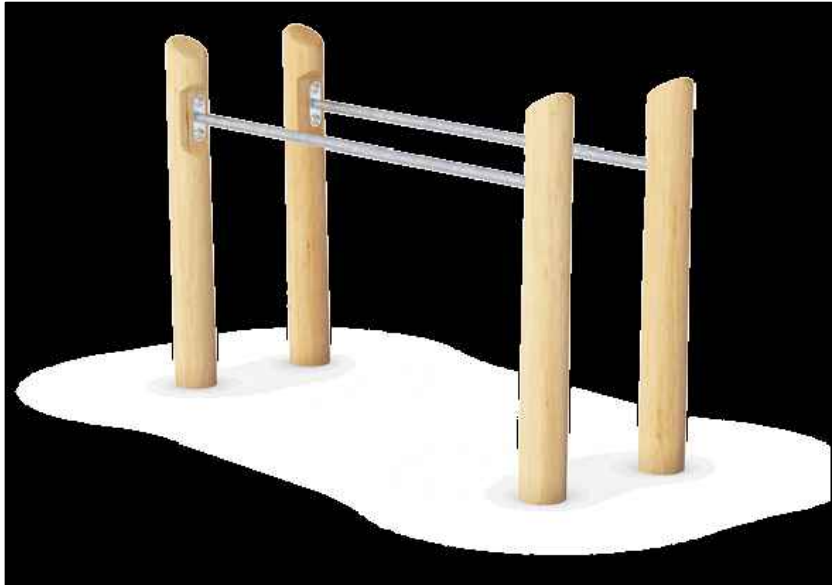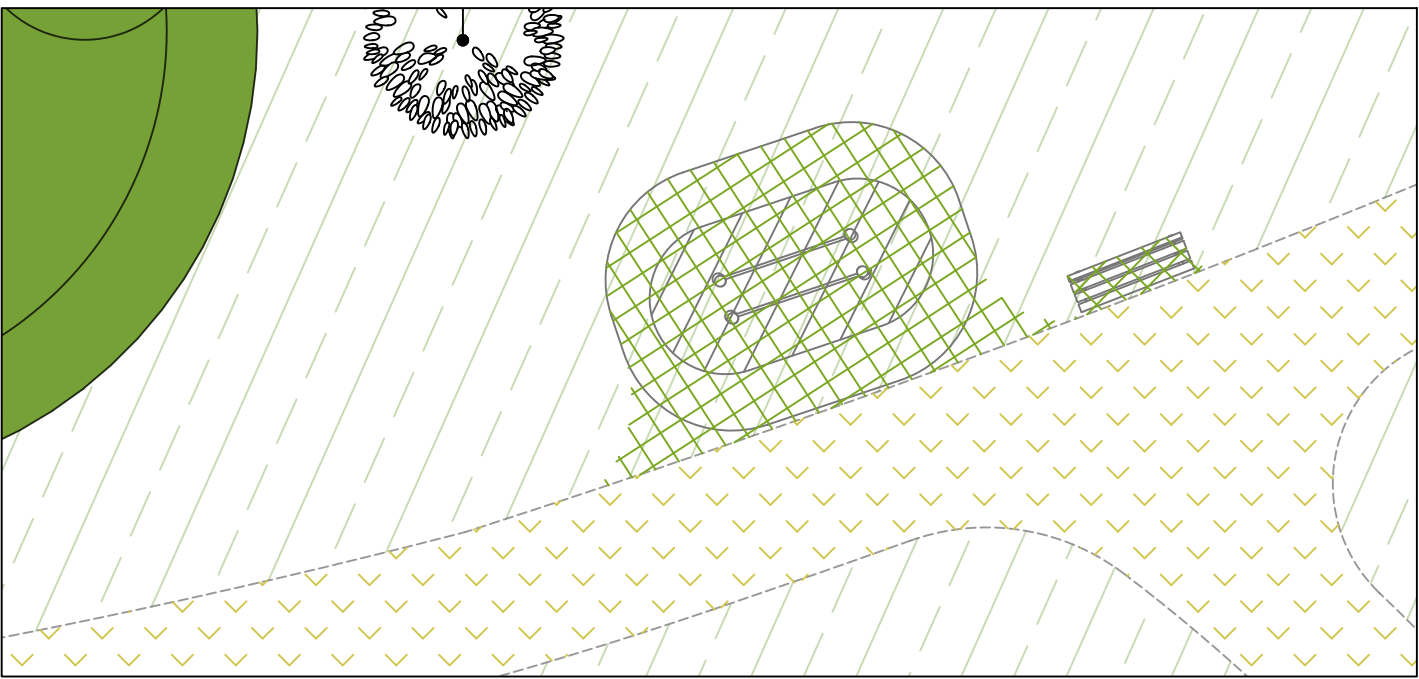

B

Proposed Parallel bars, product code:FRO201, as supplied by Kompan or equivalent.

Helps in training the upper body and core stability.

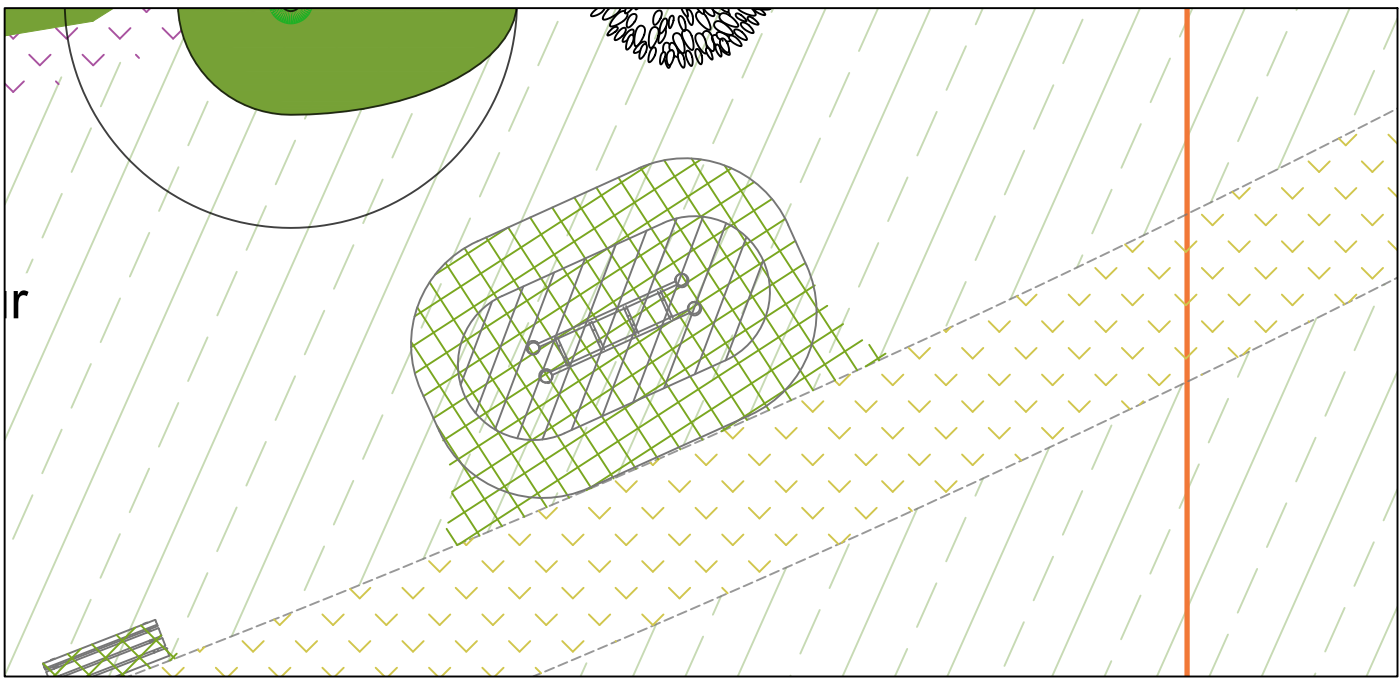

D

Proposed Dip bench, product code:FRO202, as supplied by Kompan or equivalent.

Helps in advanced hand balancing, strengthening the chest, shoulder, and arm muscles .

SPECIFICATION
All works to comply with the written Soft Landscape Specification.

NOTES:
DO NOT SCALE FROM DRAWING
NOT FOR CONSTRUCTION, FOR PLANNING PURPOSES ONLY

All equipment, surfacing and structures to be installed in line with EN BS1176, EN BS10630 and EN BS1177 and to receive a post installation RoSPA inspection prior to opening of facility.

Play equipment and trim trail to be installed in line with suppliers recommendations. As supplied from Kompan or equivalent as approved.

Location plan@ NTS

rev	date	details	drawn
B	27.03.26	Planting updated	RHP
A	25.03.26	Equipment updated	RHP

ACD ENVIRONMENTAL | Arboriculture
Archaeology
Ecology
Landscape Architecture

Phone: 01666 825646
Email: mail@acdenv.co.uk
Web: www.acdenvironmental.co.uk

project: Land to rear of 117 High Street, Dilton Marsh
client: Redcliffe Homes Limited

drawing: Trim Trail Plan
purpose: planning
date: March 2026
scale: 1:200@A1
drawing no: REDC25060 20B

drawn: RHP checked: JC

Copyright of ACD Environmental Ltd. All rights described in Chapter IV of the Copyright, Designs and Patents Act 1988 have been generally asserted. 2011. Copyright of this plan remains with ACD until all fees have been paid in full.