



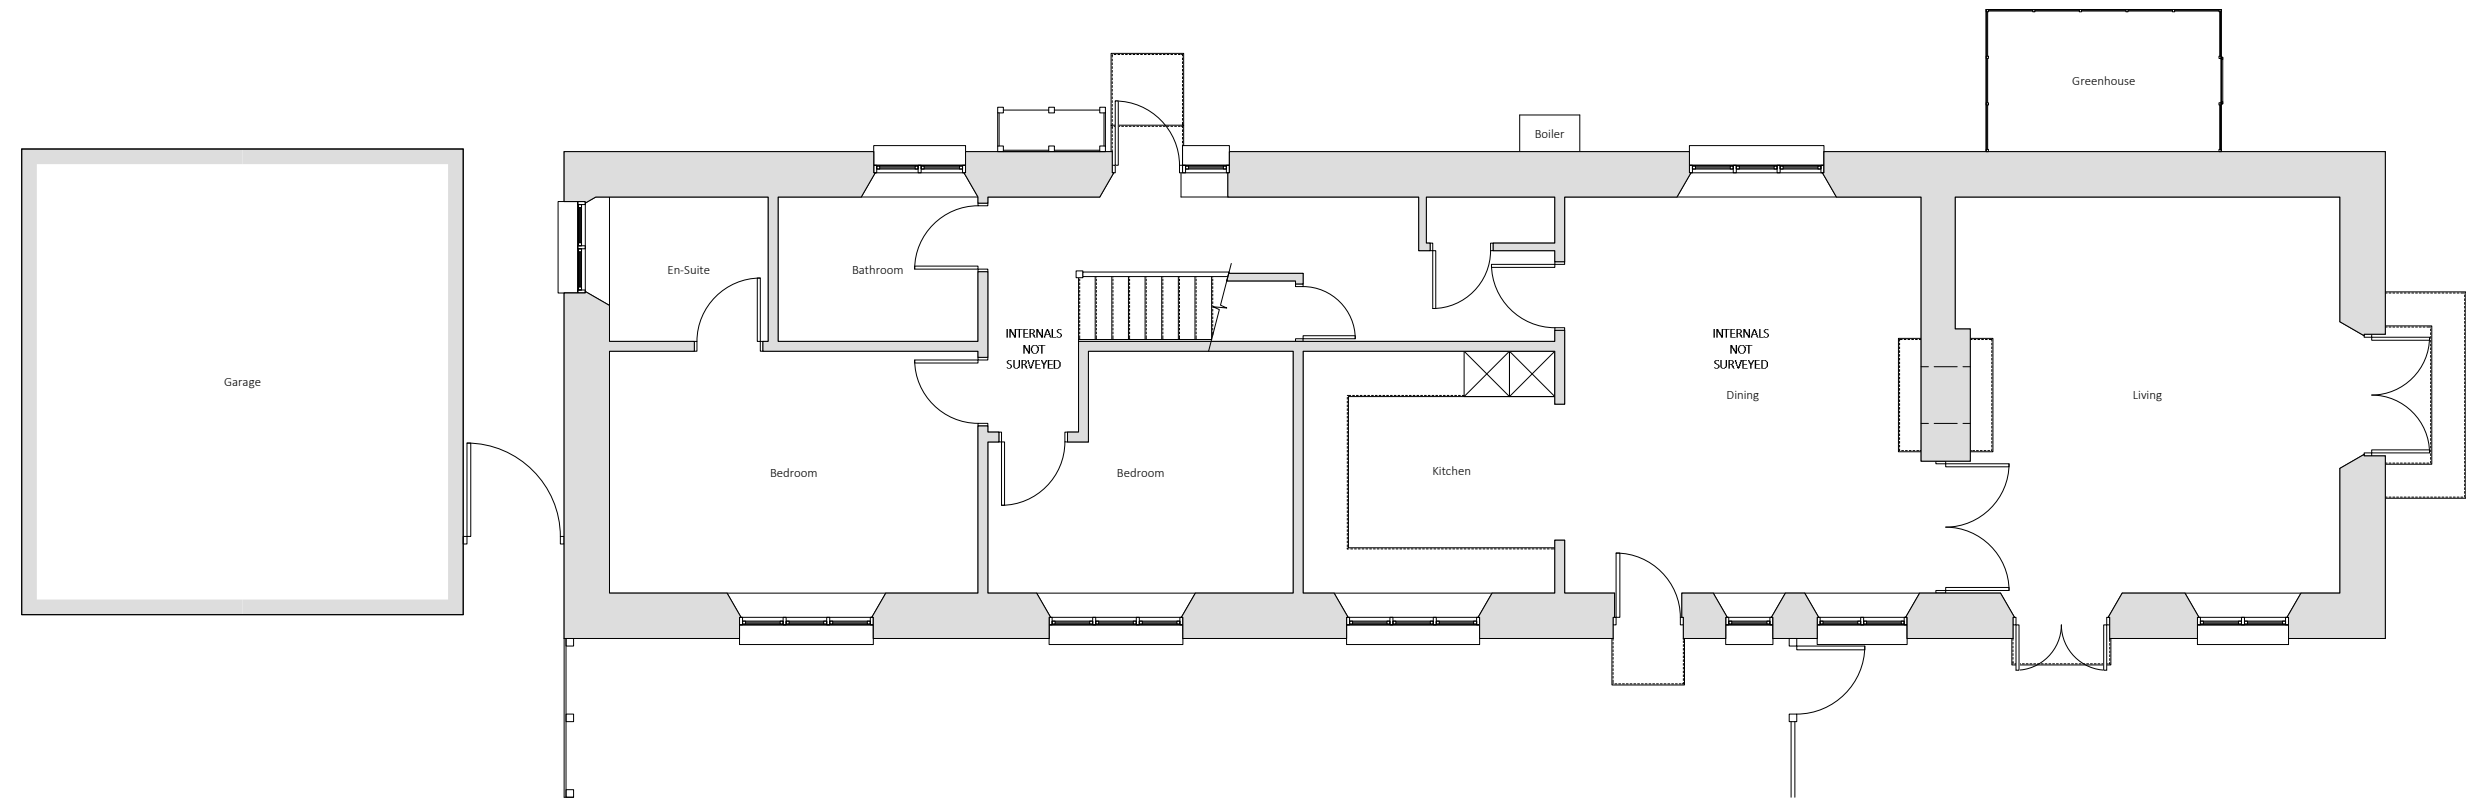

PLN Existing GF Plan
01 1:100

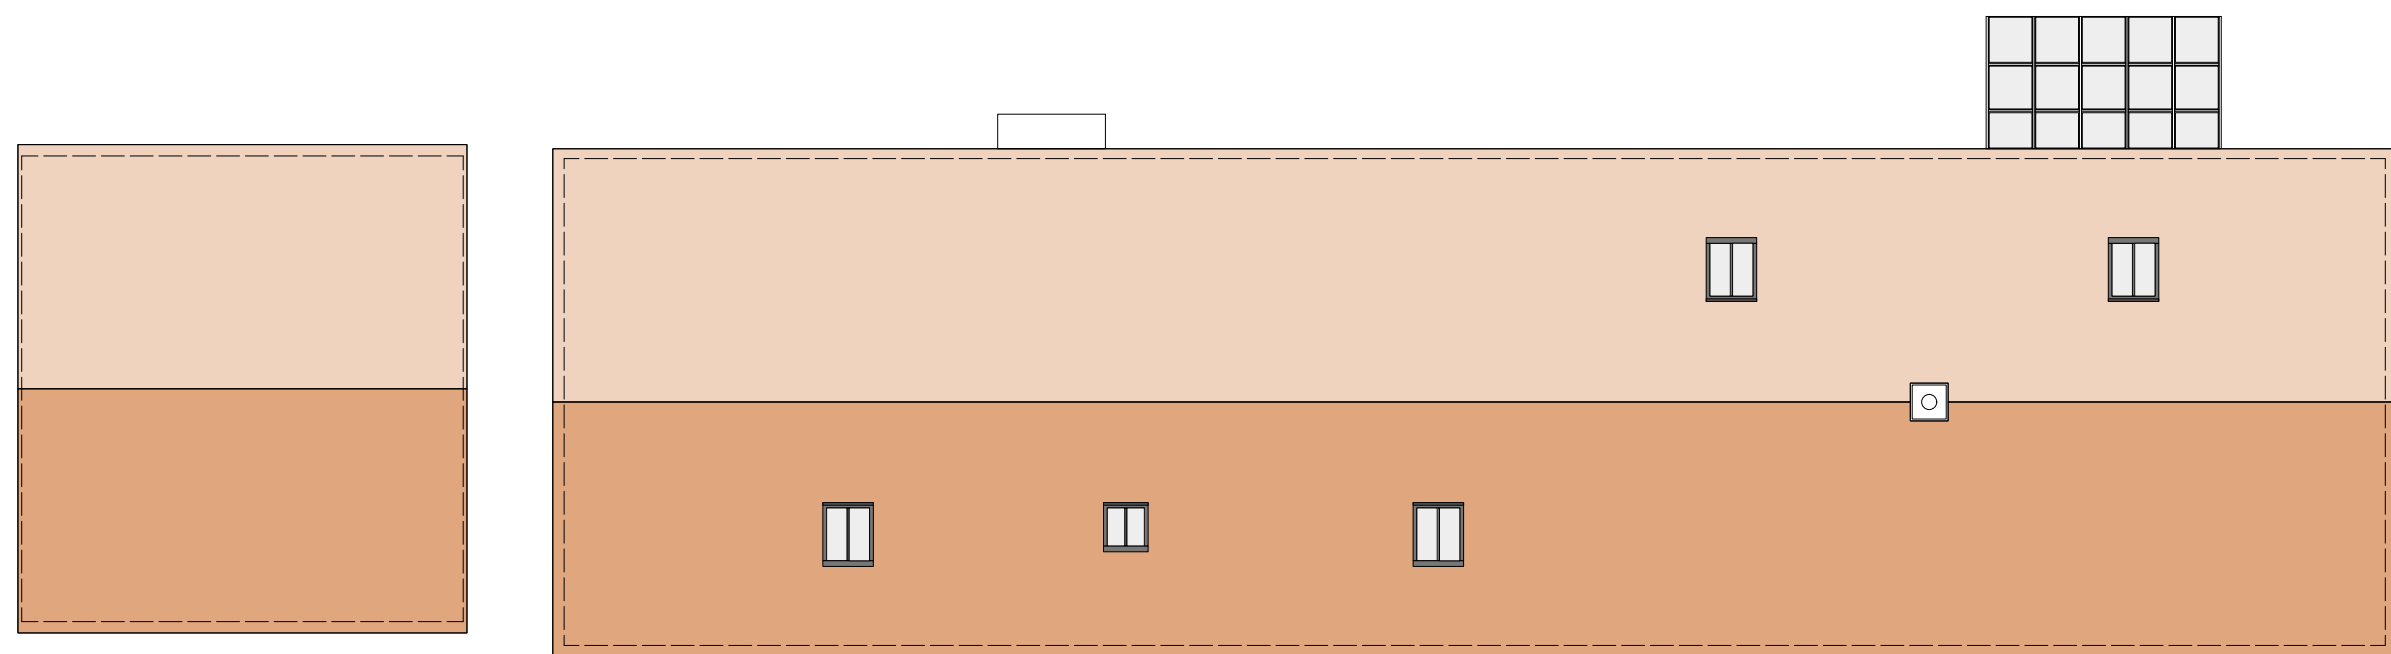

PLN Existing Roof Plan
02 1:100




ELV Existing W Elevation
01 1:100




ELV Existing S Elevation
02 1:100




ELV Existing N Elevation
03 1:100

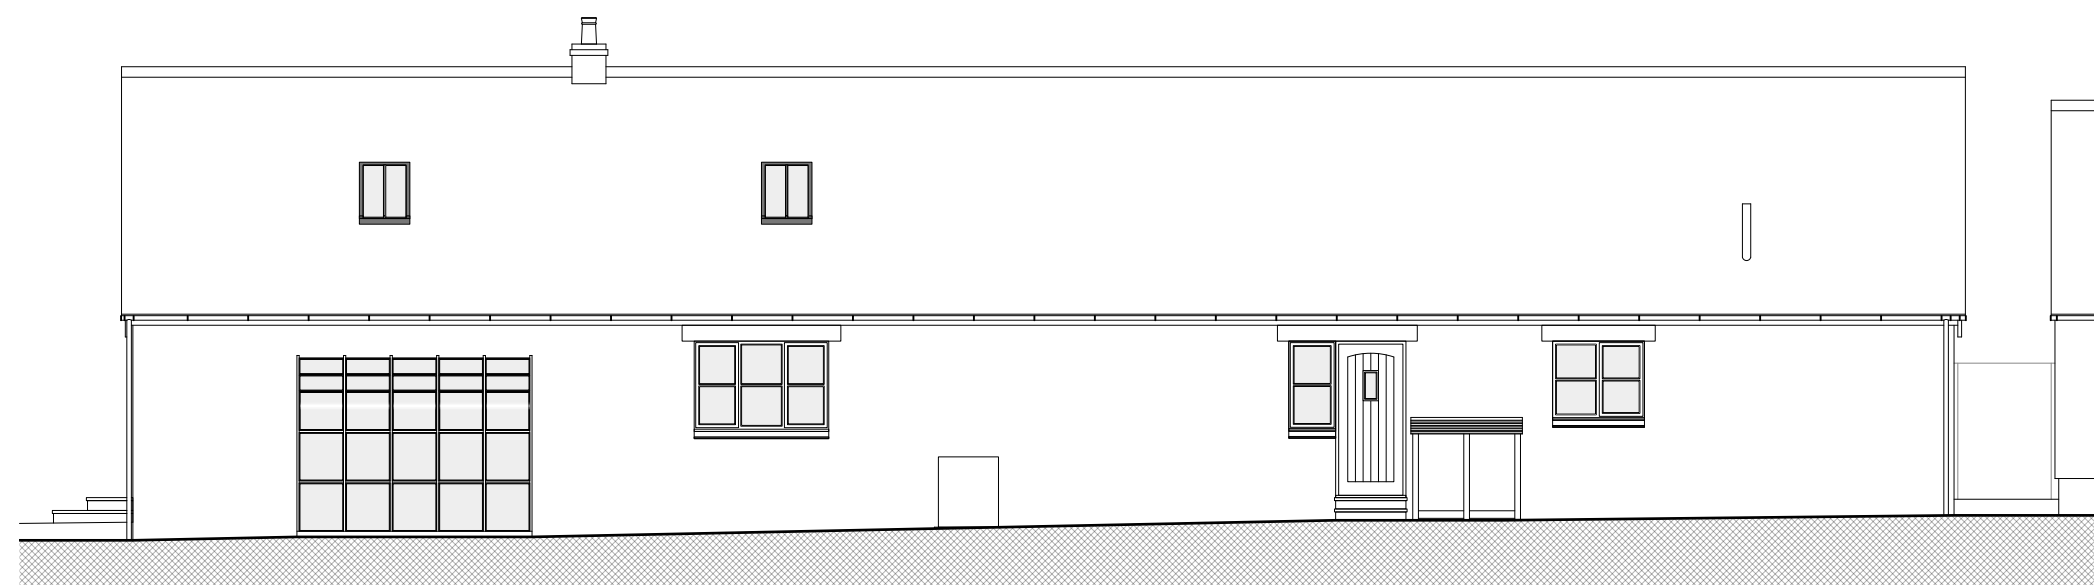


ELV Existing E Elevation
04 1:100

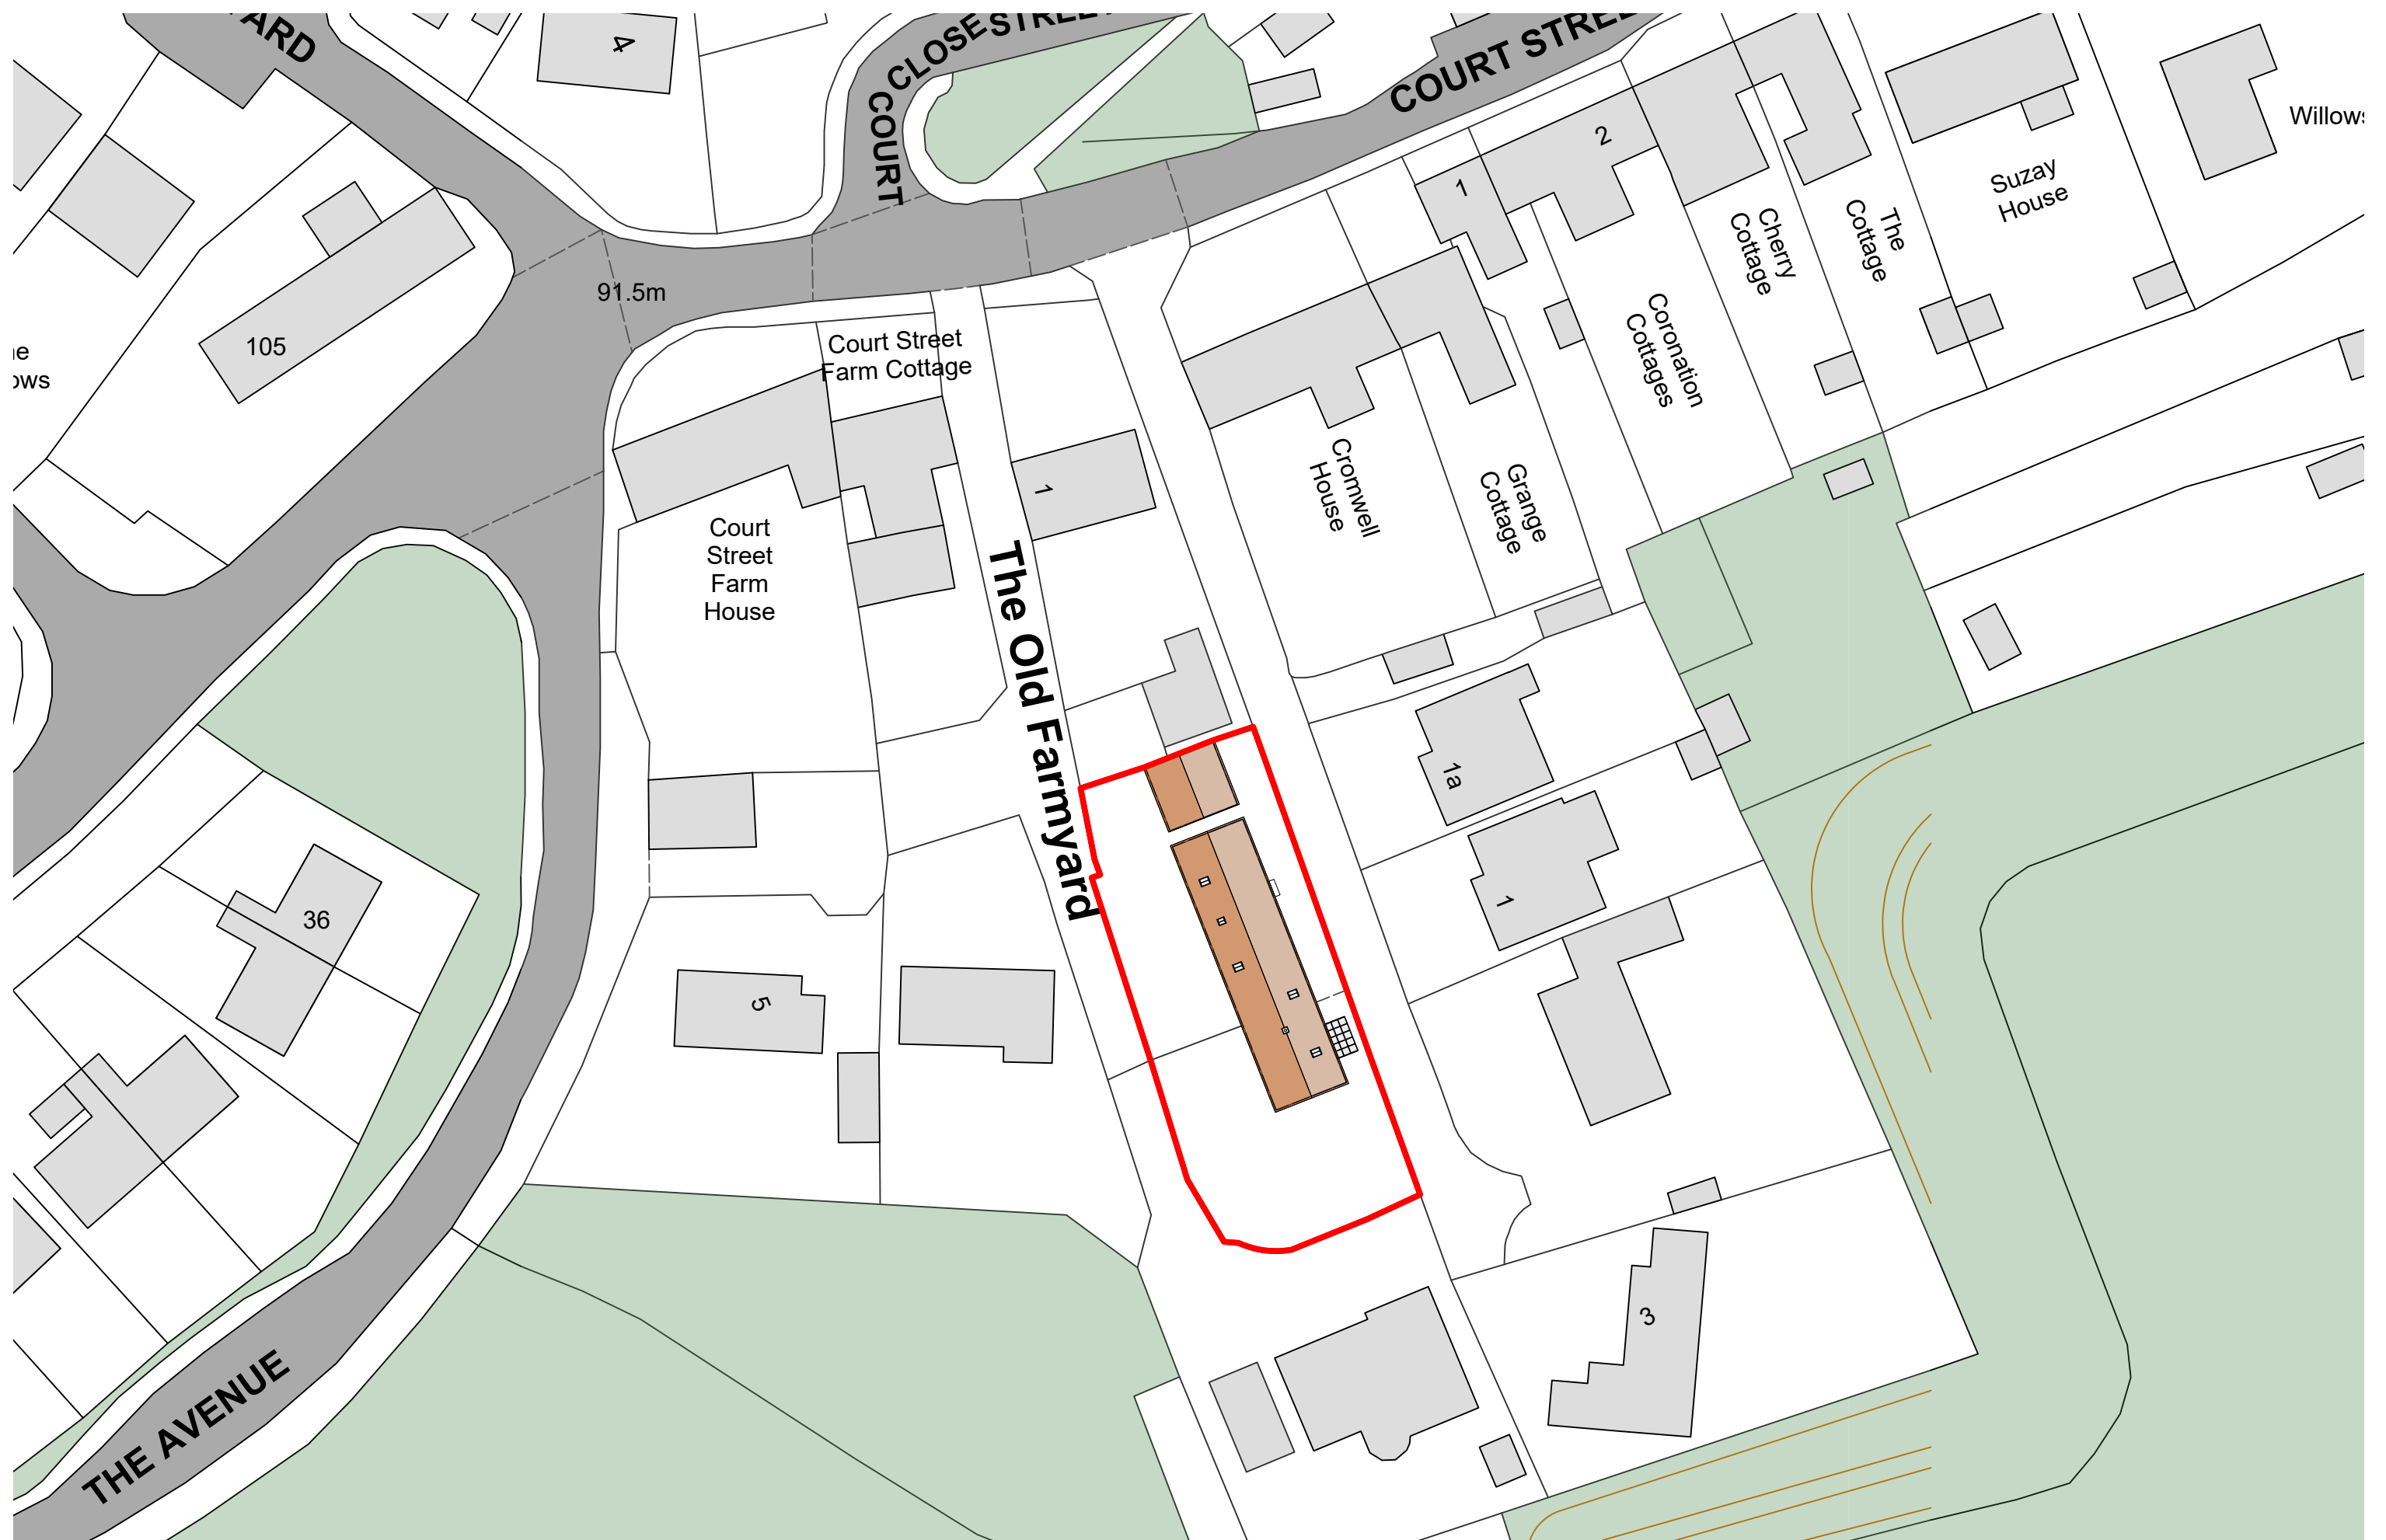

PLN Existing Site Plan
03 1:500

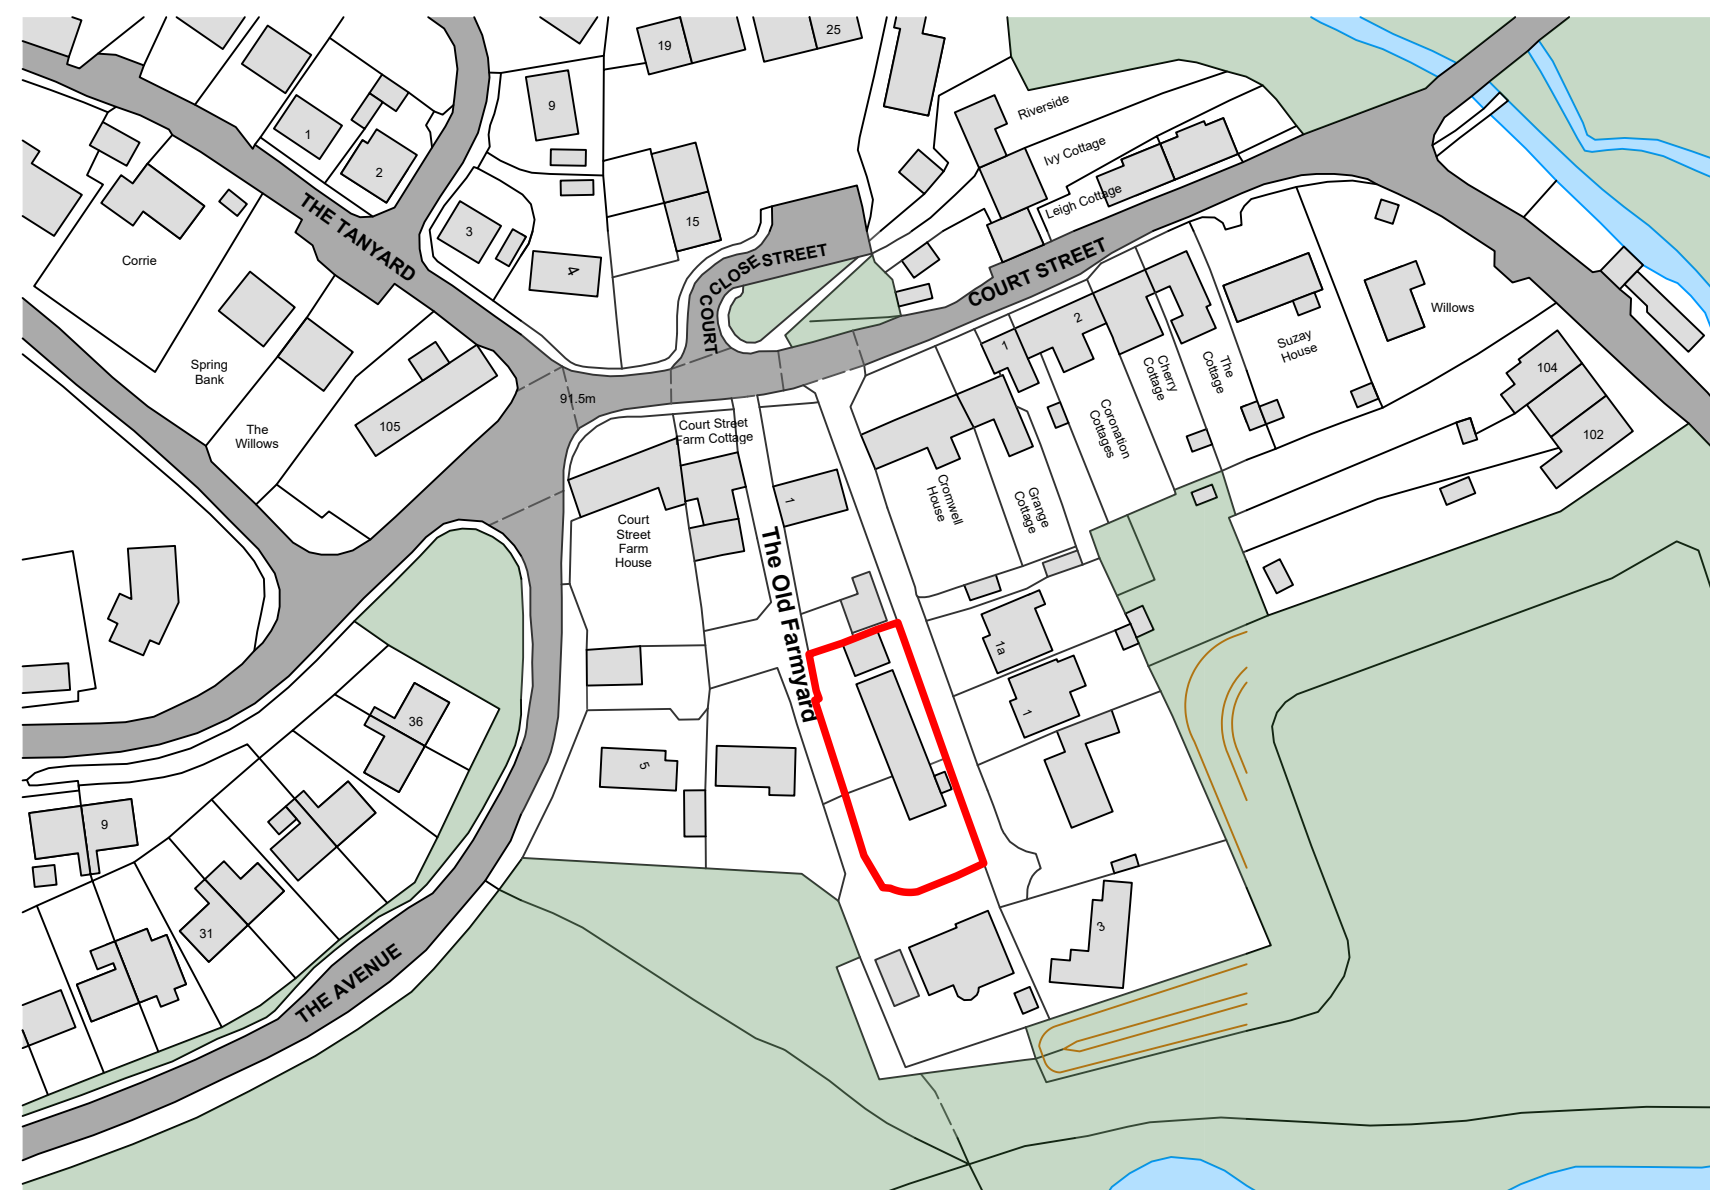

PLN Existing Location Plan
04 1:1250

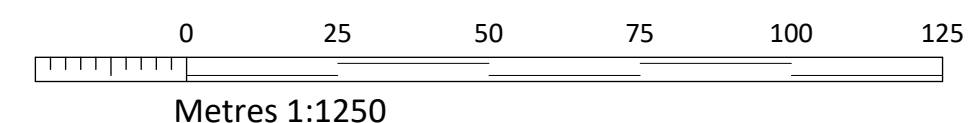

SURVEY

