



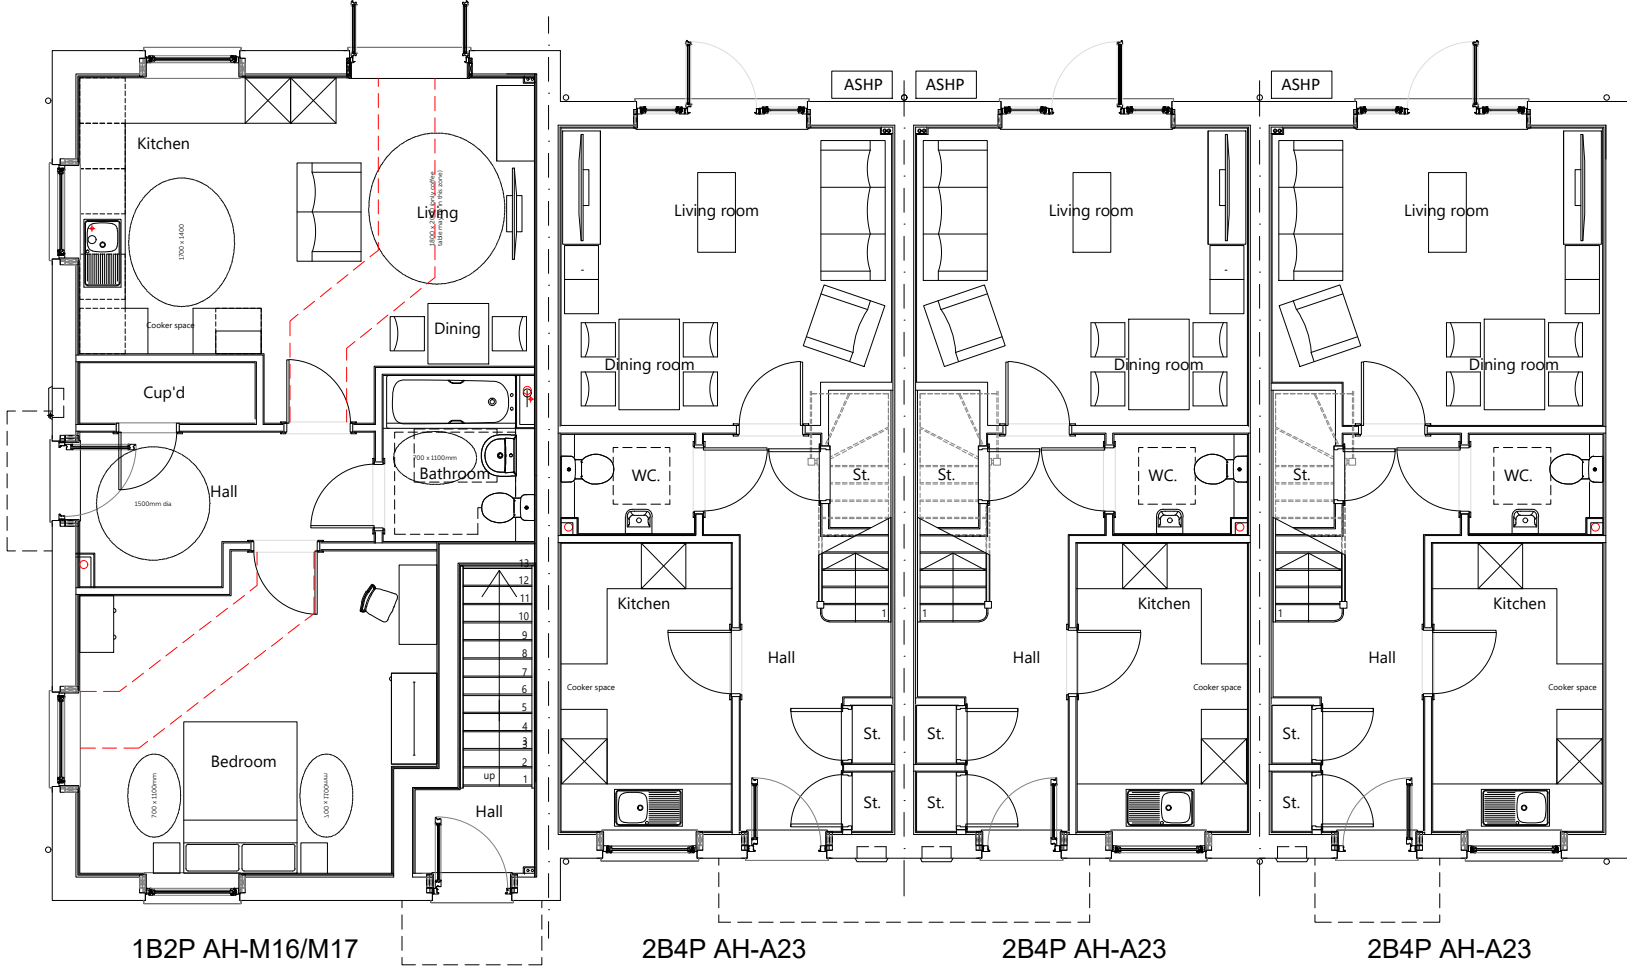

Ground Floor Plan

House Type	Variation	Option	House Type	Variation	Option	House Type	Variation	Option	PLOT No. As Drawn - 42-46 Handed -
AH-M16 1B2P	GF		AH-M17 1B2P	FF		2B4P-A22			
Bedrooms	1	2	Bedrooms	1	2	Bedrooms	2	4	
Sq.ft	611	56.8	Sq.ft	731	67.9	Sq.ft	856	79.5	

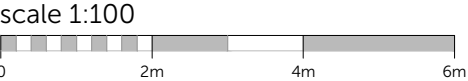

This drawing is the copyright of Thrive Architects Ltd ©. All rights reserved. Ordnance Survey Data © Crown Copyright. All rights reserved. Licence No. 100007359. Permission is granted to scale from this drawing for the purposes of Local Authority Planning Applications only. For all other purposes DO NOT scale from this drawing. Contractors, sub-contractors and suppliers are to check all relevant dimensions and levels of the site and building before commencing any shop drawings or building work. Any discrepancies should be recorded to the Architect. Where applicable this drawing is to be read in conjunction with the Consultants' drawings / Clients' Construction Specification.