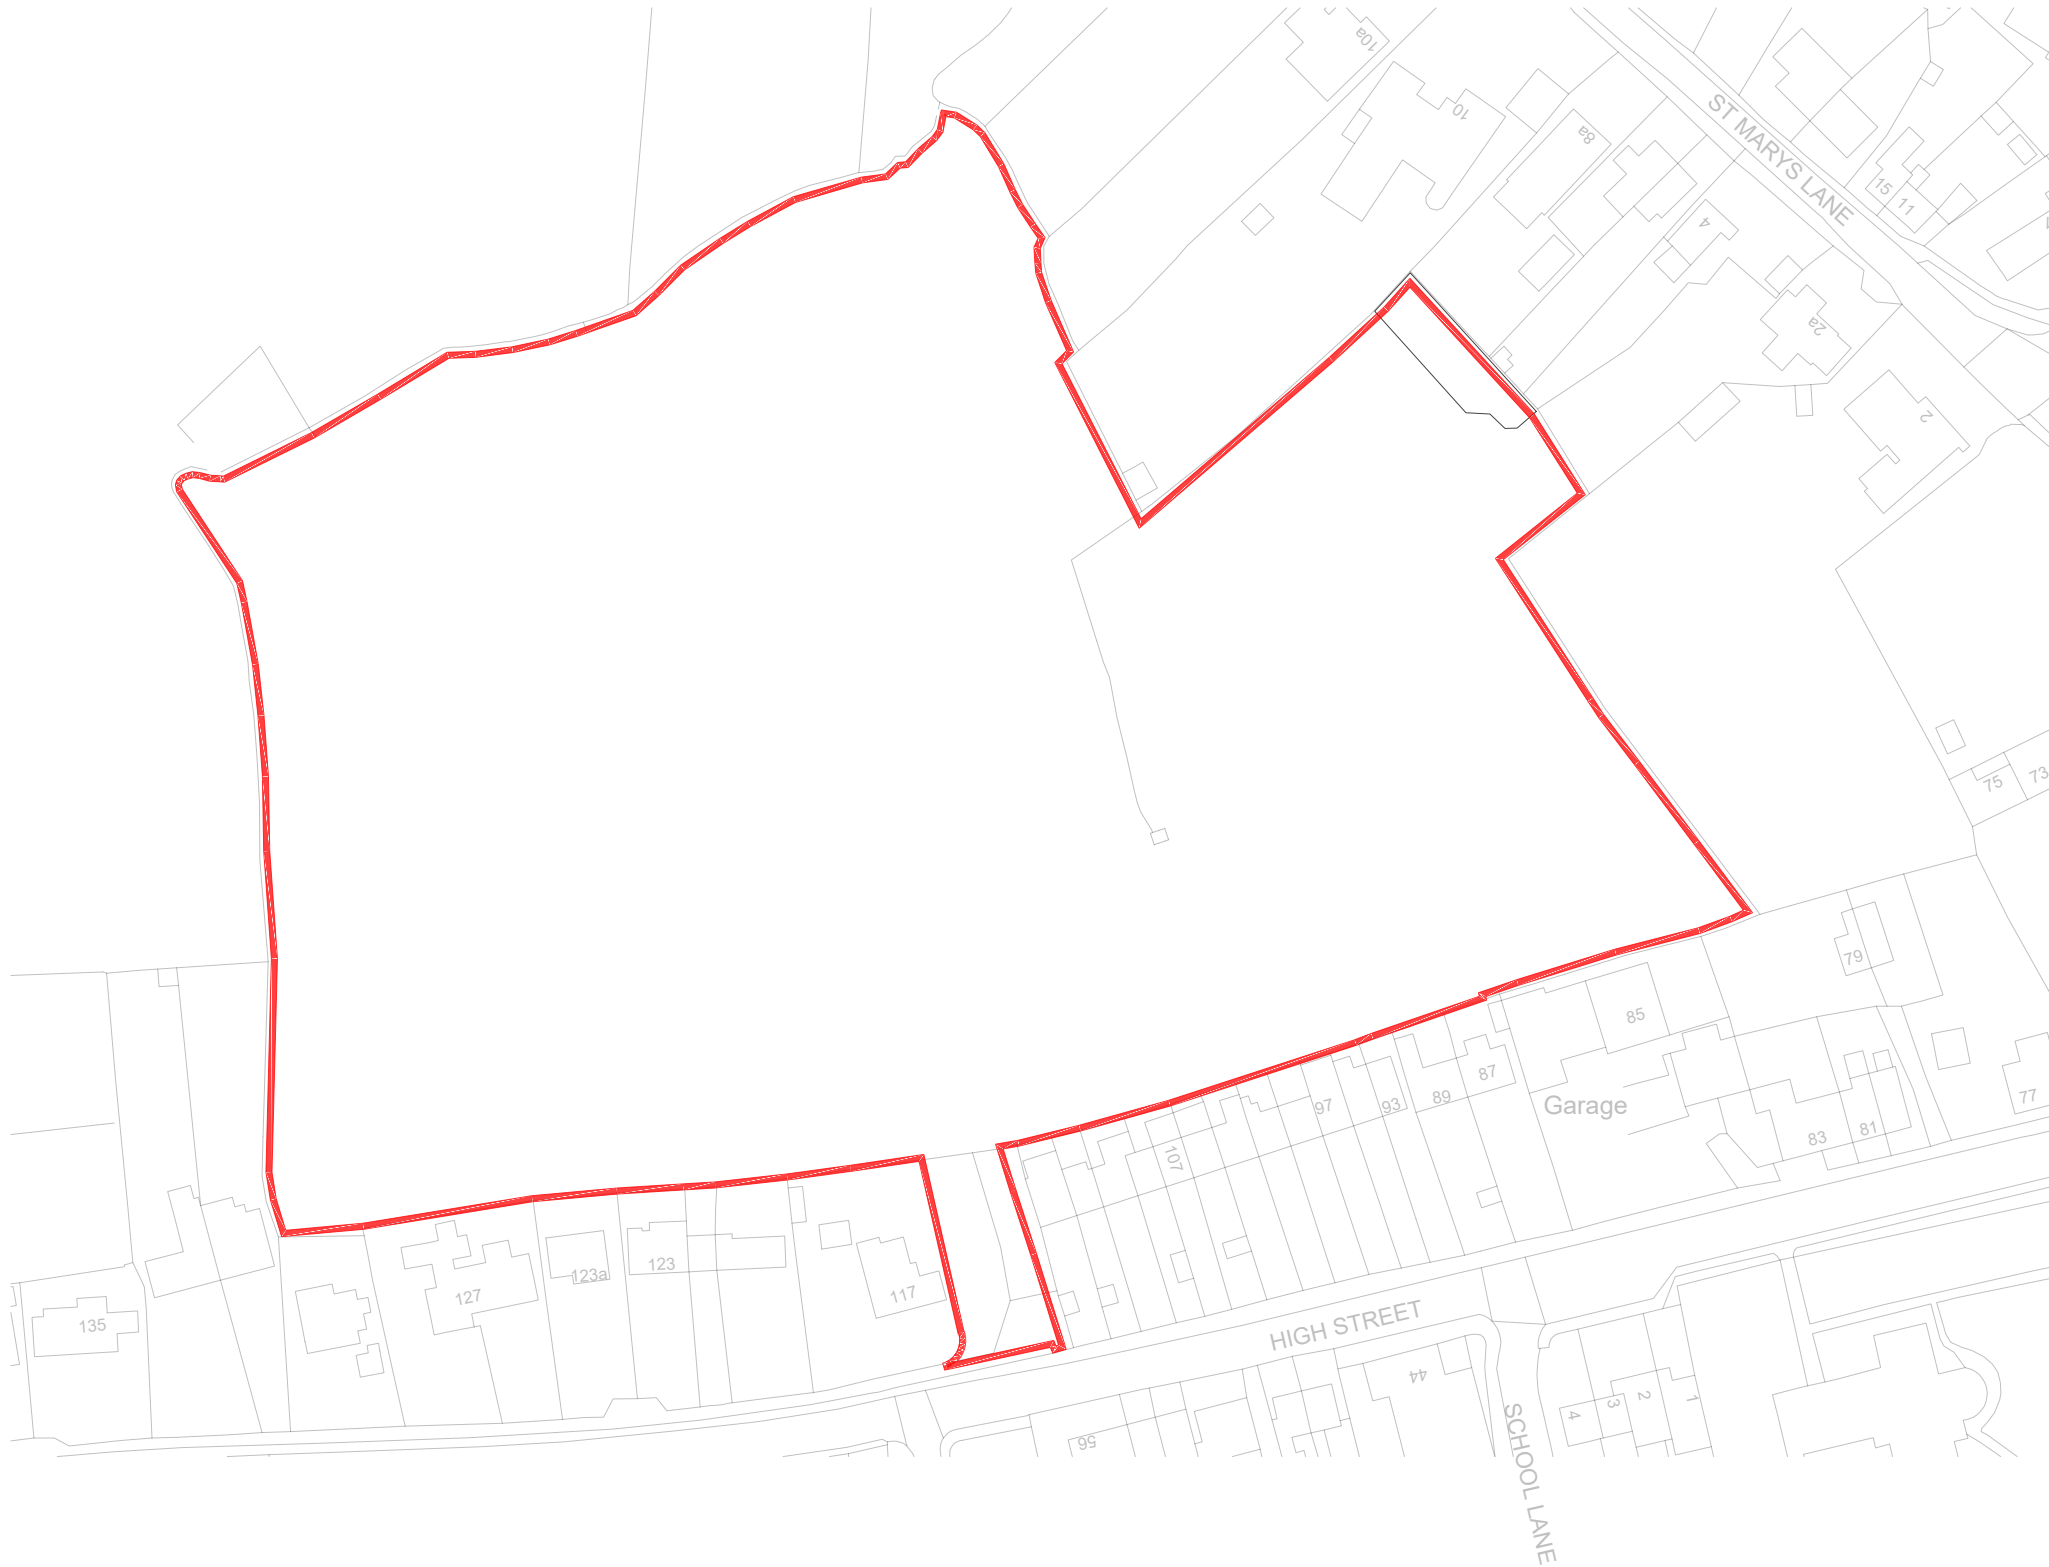


Romsey T:01794 367703
Portishead T:01275 407000
London T:01794 367703

www.thrivearchitects.co.uk

This drawing is the copyright of Thrive Architects Ltd ©. All rights reserved. Ordnance Survey Data © Crown Copyright. All rights reserved. Licence No. 100007359. Permission is granted to scale from this drawing for the purposes of **Local Authority Planning Applications only**. For all other purposes DO NOT scale from this drawing. Contractors, sub-contractors and suppliers are to check all relevant dimensions and levels of the site and building before commencing any shop drawings or building work. Any discrepancies should be recorded to the Architect. Where applicable this drawing is to be read in conjunction with the Consultants' drawings / Clients' Construction Specification.

Rev	Description
A	Planning issue

Date	Au	Ch
13.03.26	RJW	

Project	Dilton Marsh		
Drawing	Location Plan		
Client	REDCLIFFE HOMES		
Job no.	REDC258004	Date	09.01.26
Dwg no.	LP.01	Rev.	A
Author	RJW	Checker	Scale 1:1250 at A3
Status	PLANNING	Office	Romsey
Client ref.			

