


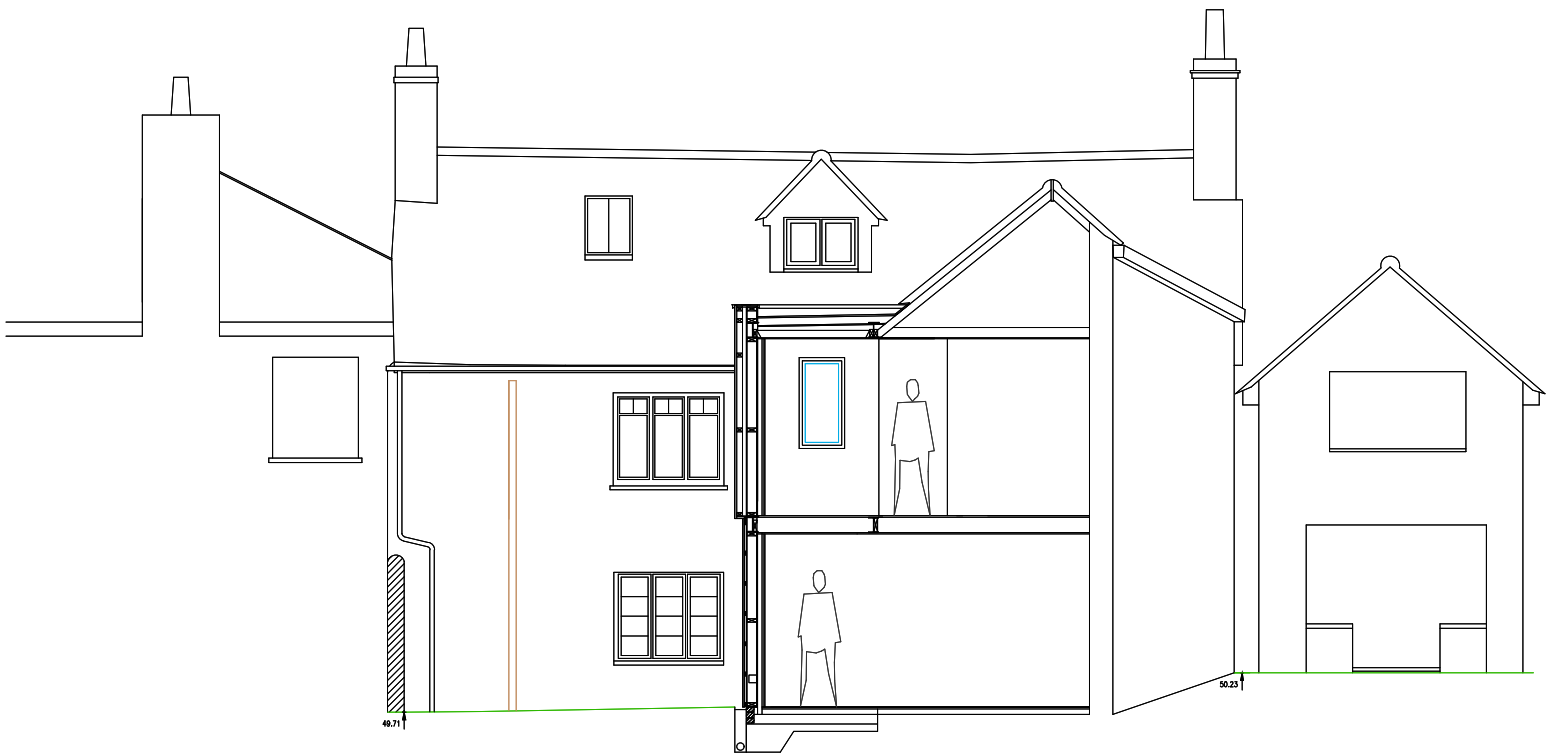

Section AA



Section BB

B- 08.04.2026- Amendments
A- 25.03.2026- Amendments

Client - Mr & Mrs Irvine		Contractors must check all dimensions on site. Only figured dimensions are to be worked from. Discrepancies must be reported to the Architect before proceeding. THIS DRAWING IS COPYRIGHT. ©			B		The Studio 105 Southbroom Road Devizes Wiltshire SN10 1LY tel: 01380 722 204 mob:07733 885 770 www.dra-architects.co.uk		
Project - Proposed Works at 79 High Street, Ramsbury, Marlborough, SN8 2QN	Date - 23.10.2025	By - NK	Scale - 1:100 @A3	REV -					
Drawing - Proposed Sections	Job No - 2406	CHKD - CL	Drawing No - PL-301						