




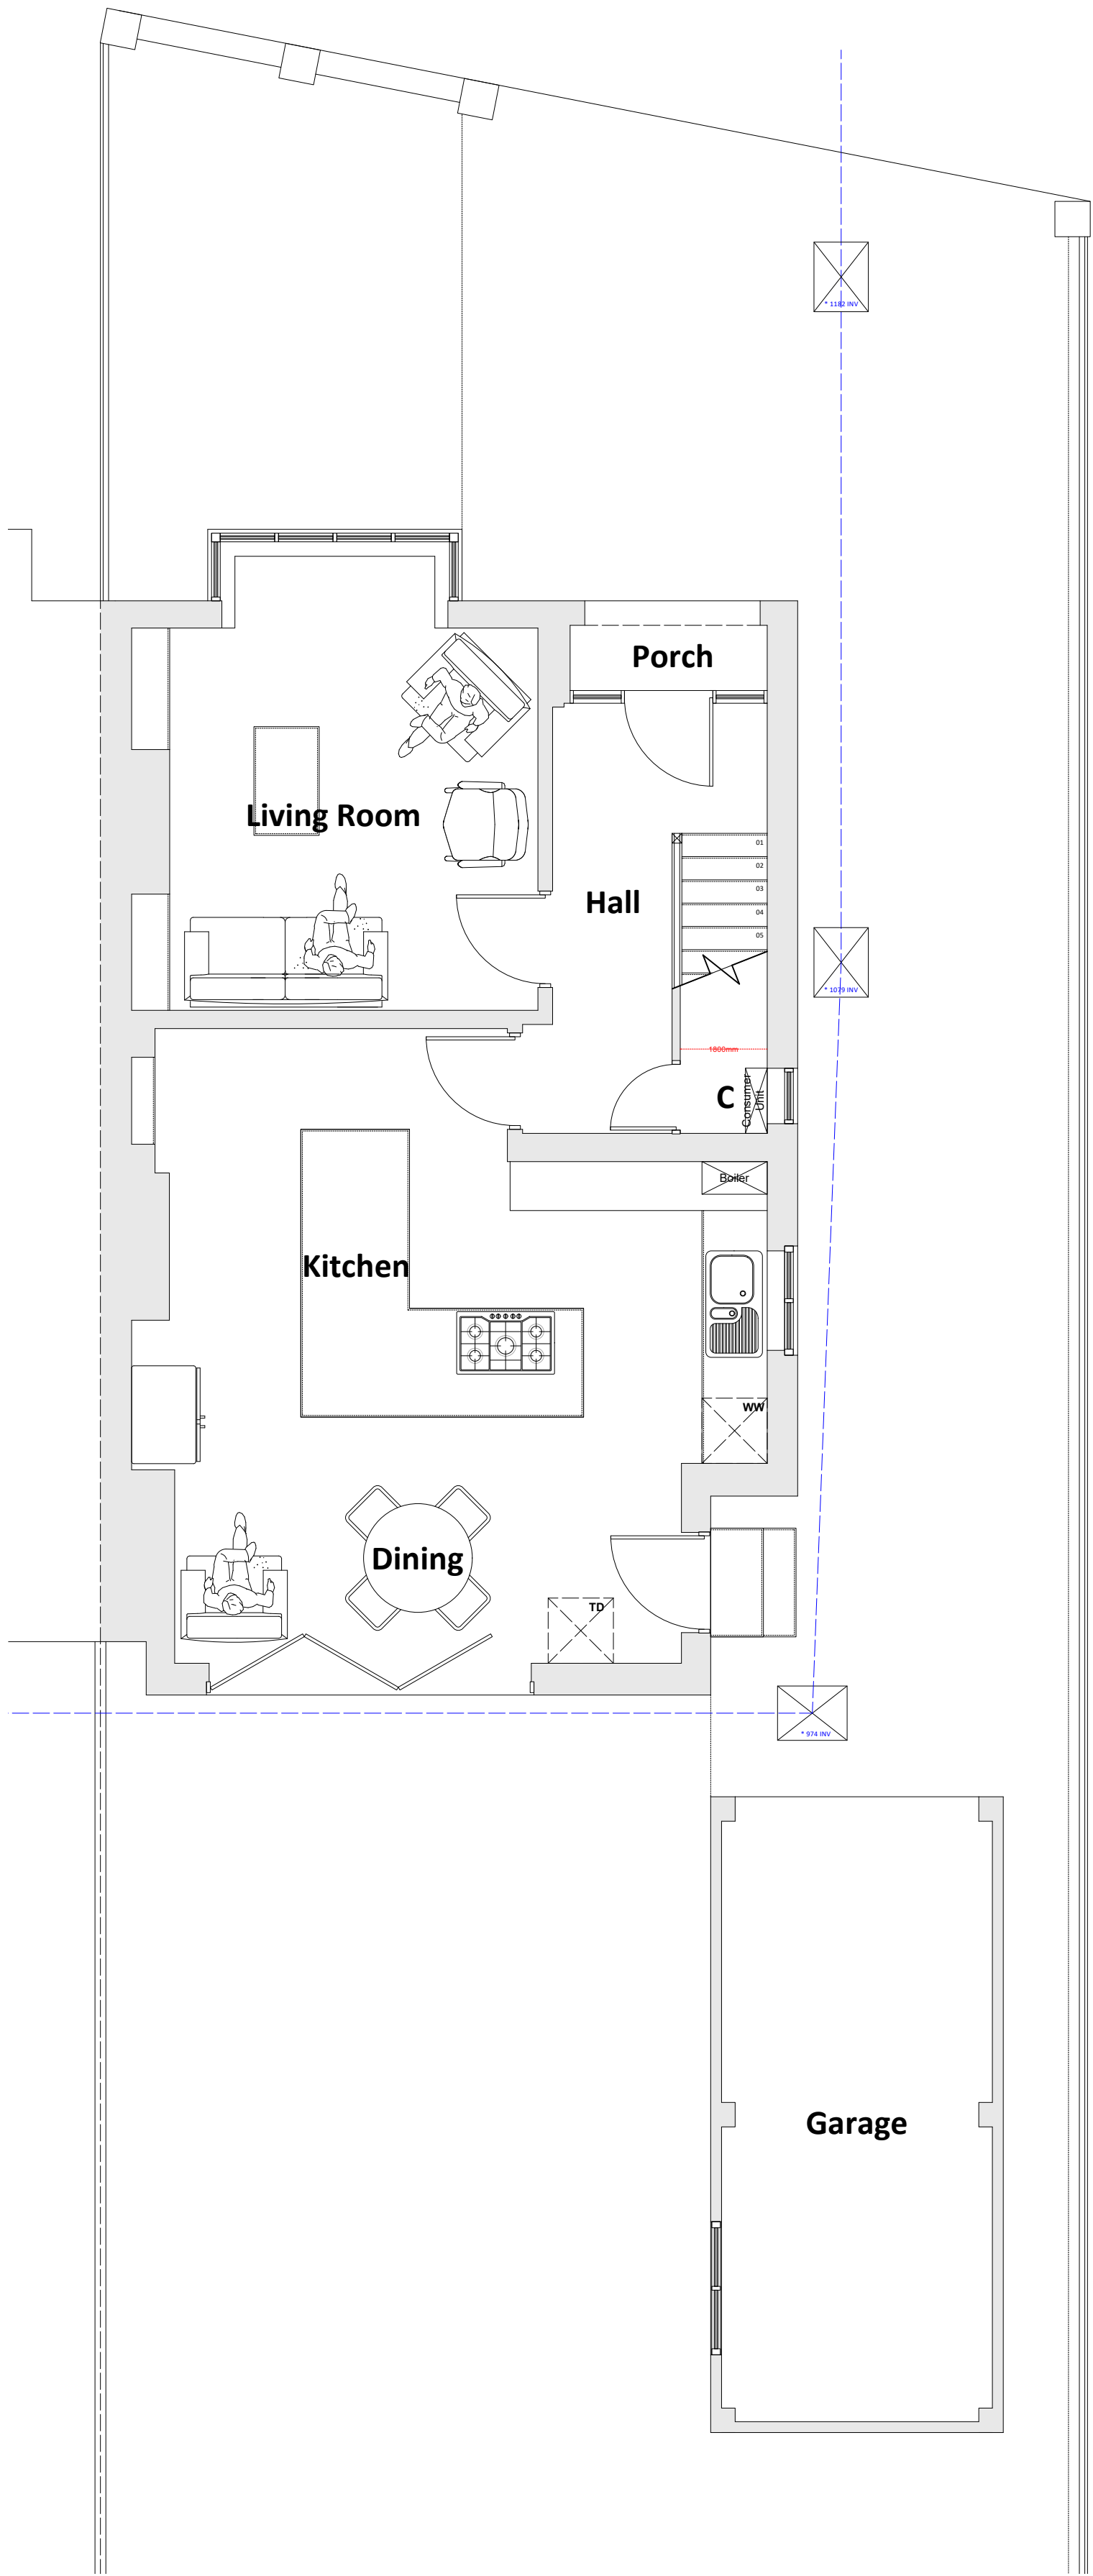

PLN 01 Existing GF Plan
1:50

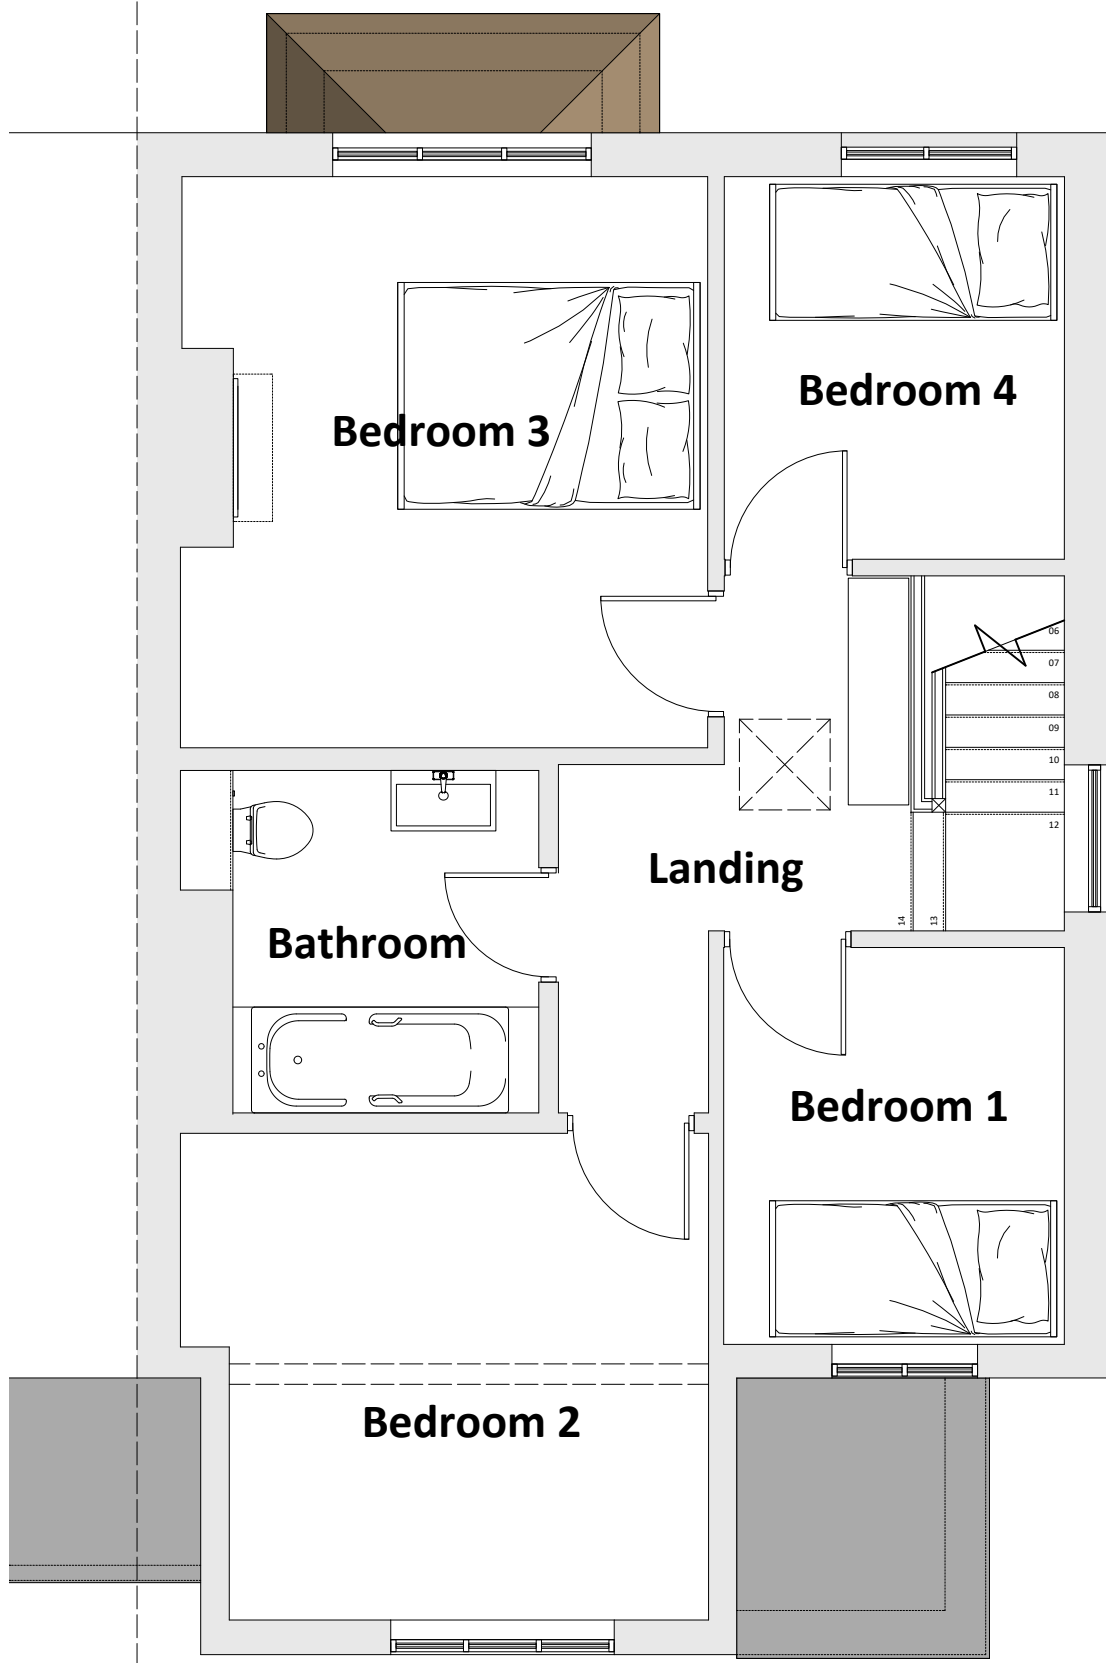


PLN 02 Existing FF Plan
1:50

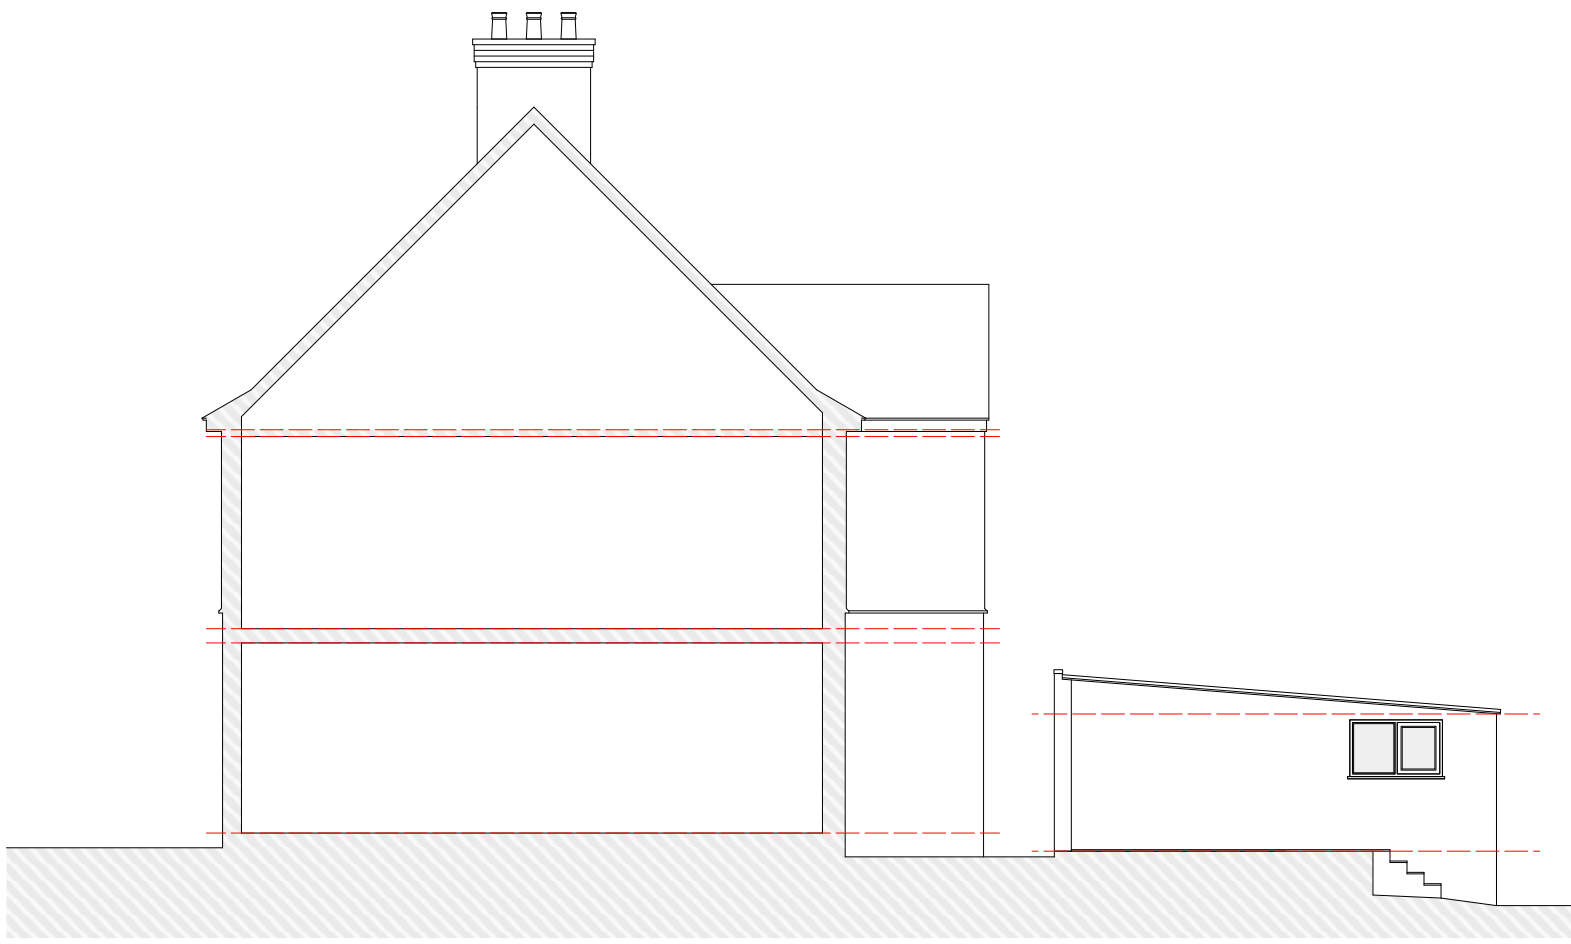


ELV 01 Existing South Elevation
1:100




ELV 02 Existing East Elevation
1:100

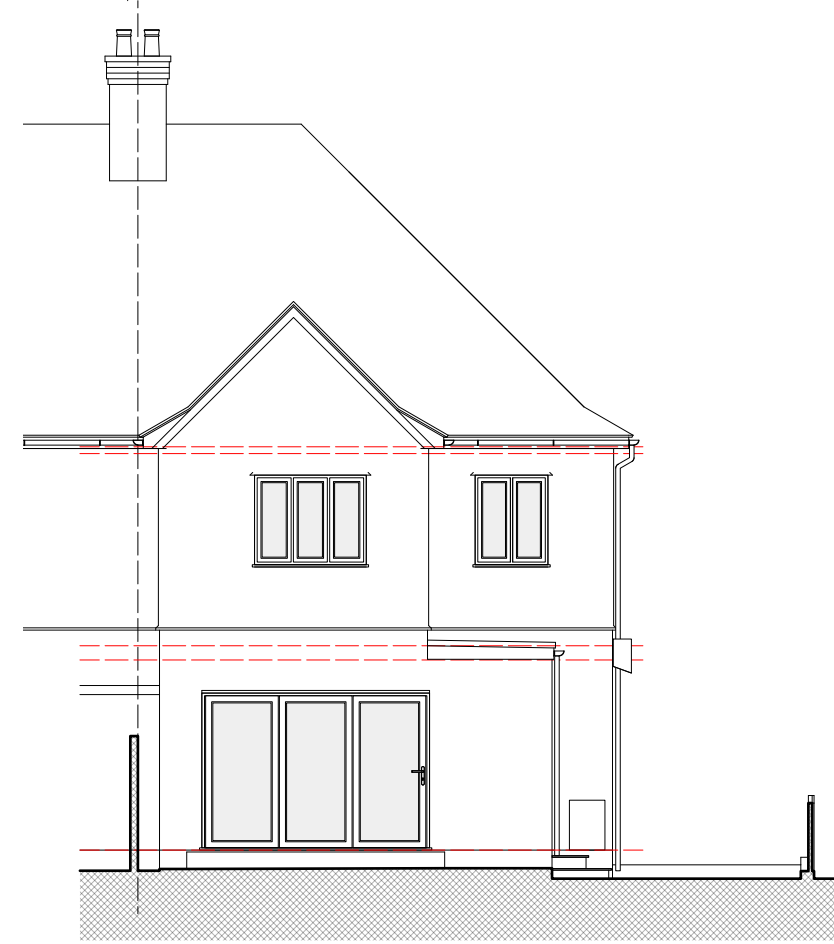


ELV 03 Existing West Elevation
1:100

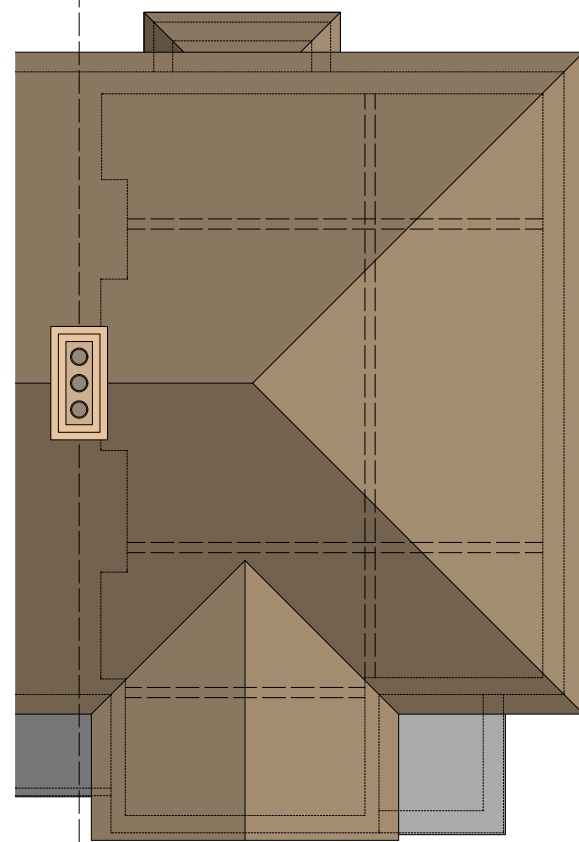

PLN 03 Existing Roof Plan
1:100

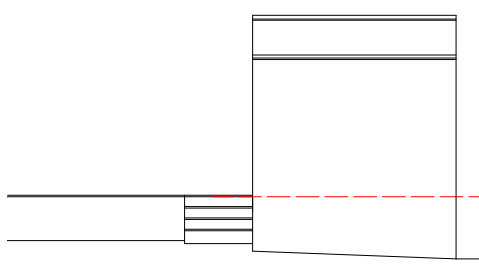

ELV 04 Existing West Garage Elevation
1:100

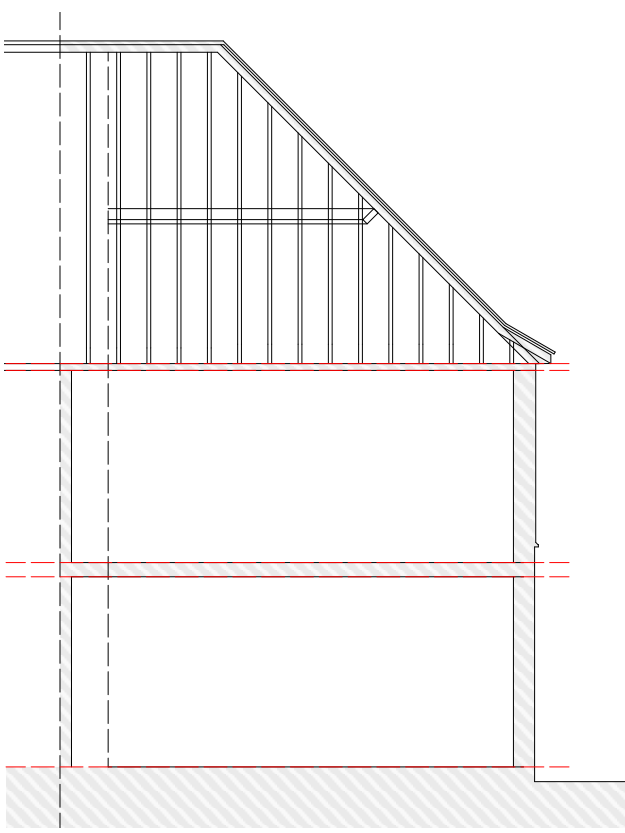

SEC 01 Existing Section 01
1:100



ELV 05 Existing South Elevation
1:100

PLANNING

