



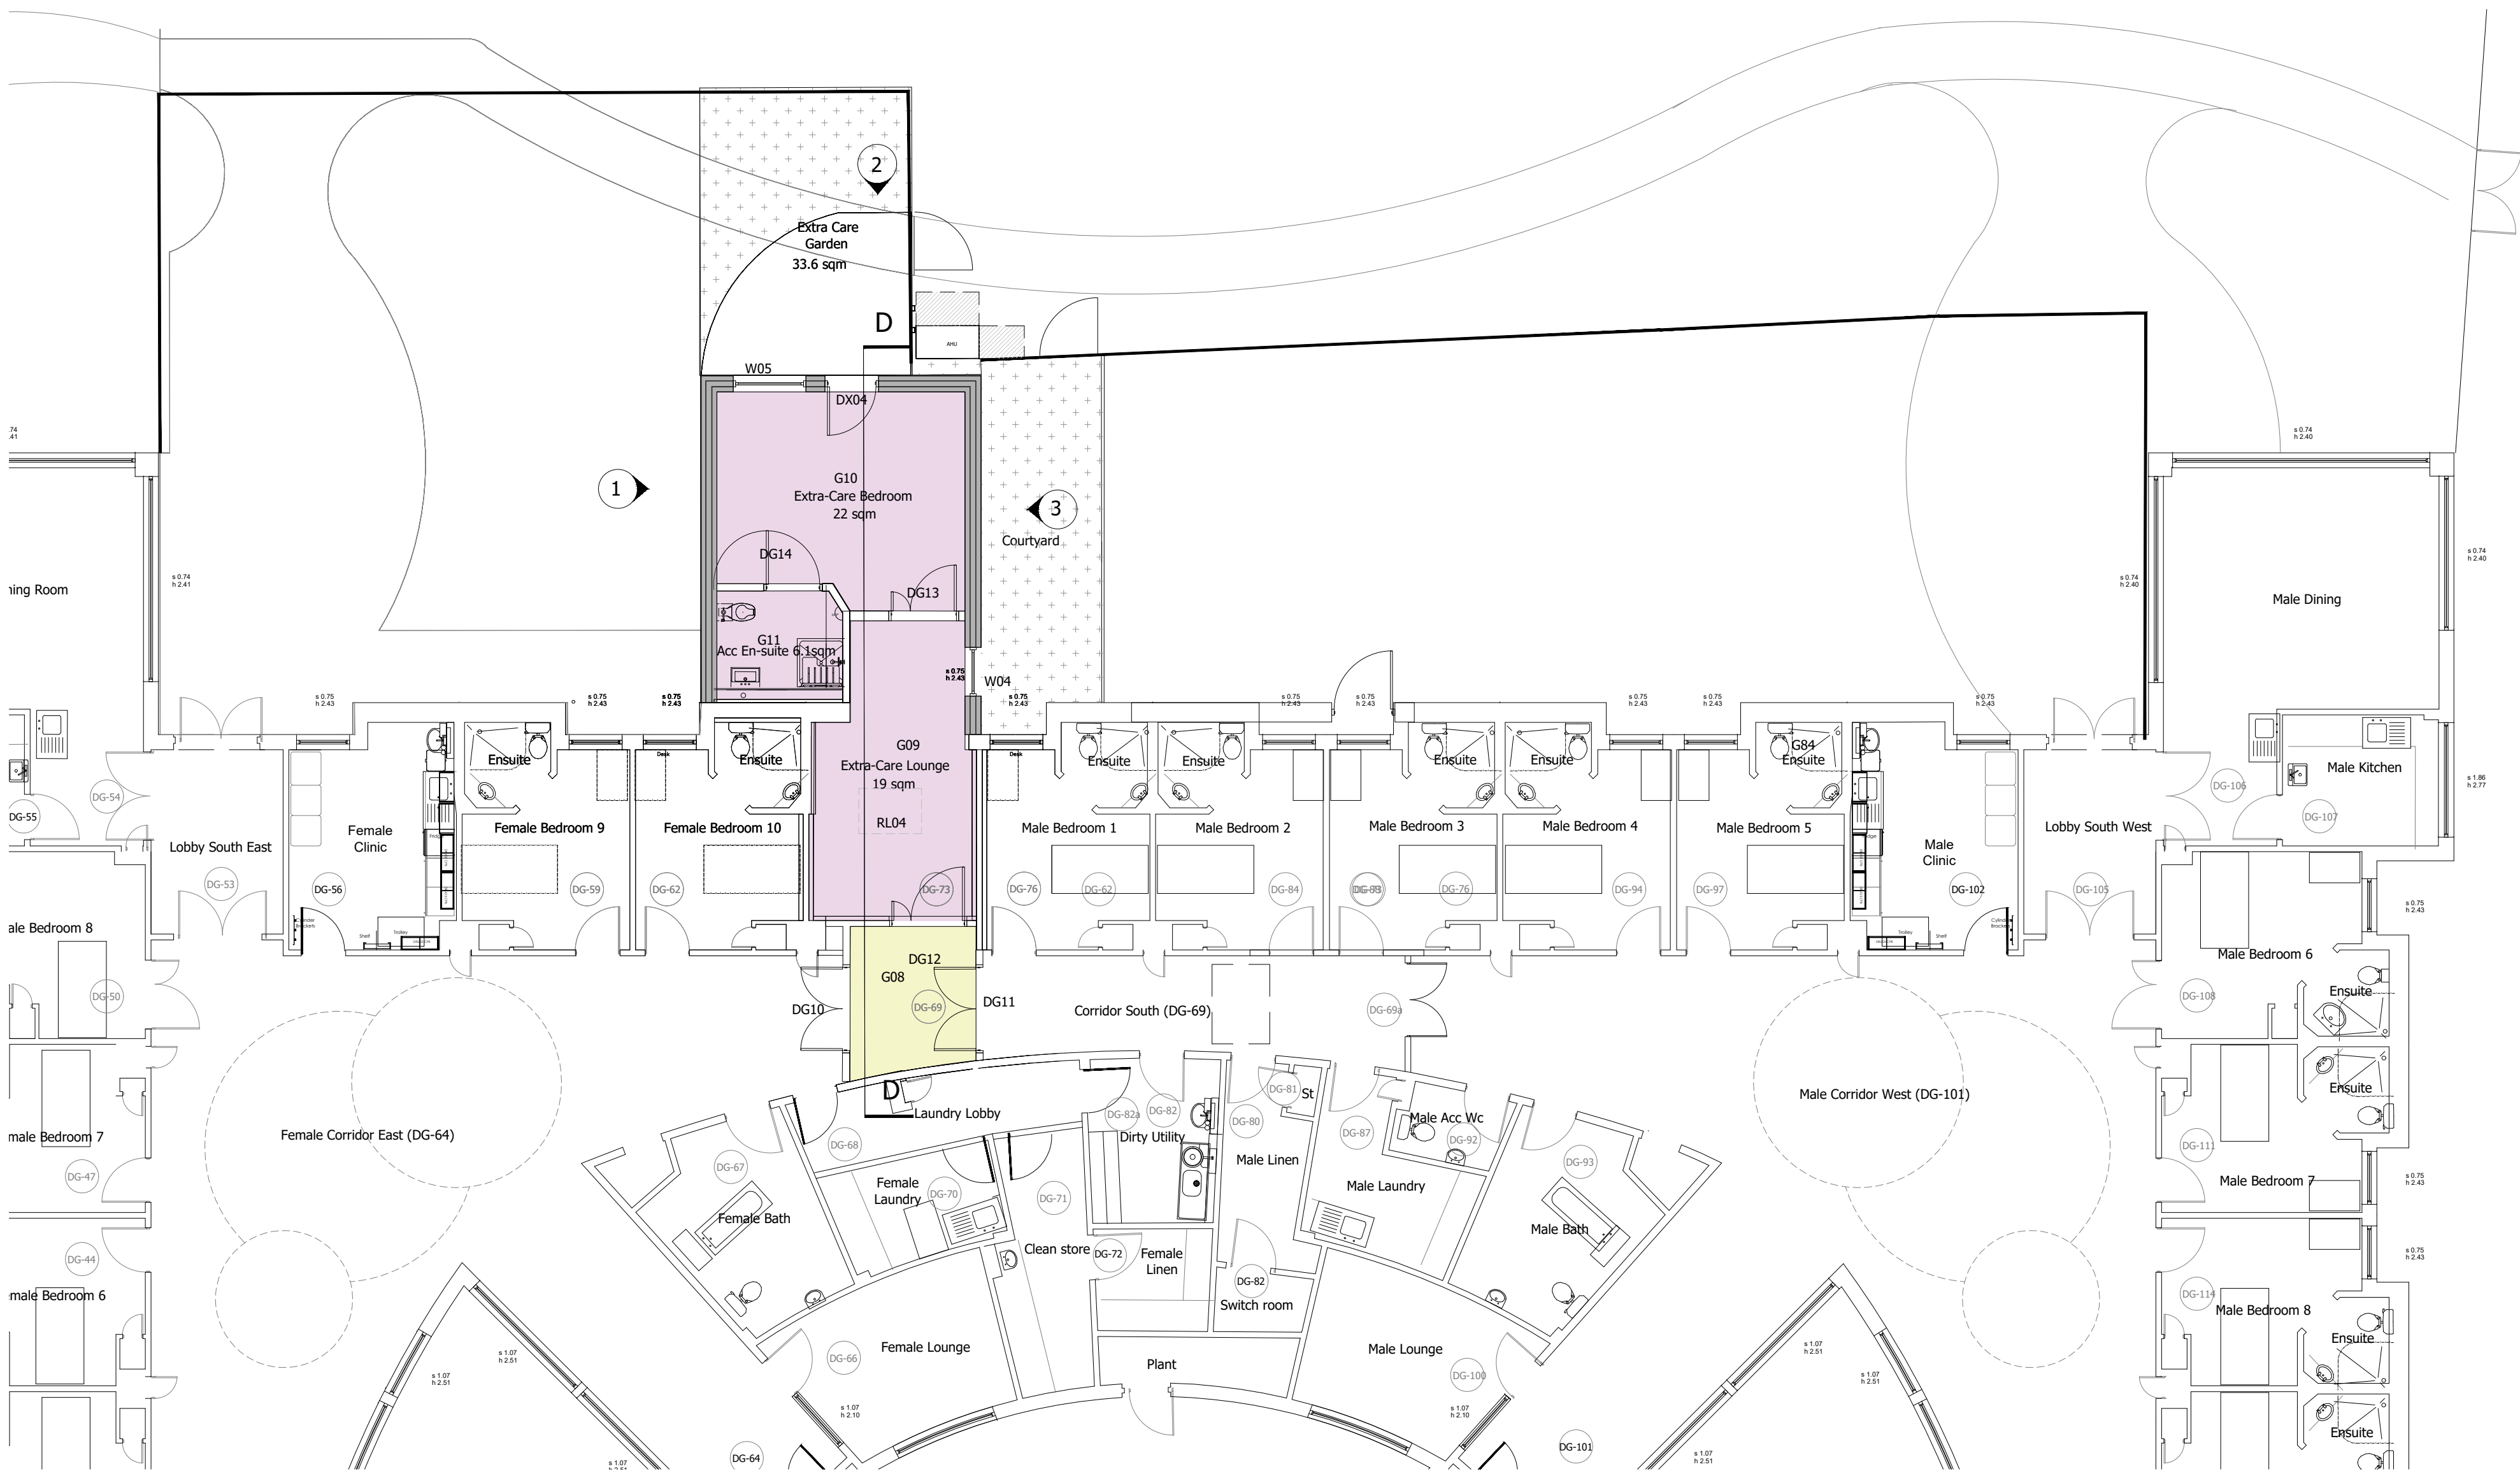


Beechlydene Extra-care Area

- AREAS LEGEND
- Extension ECA - De-escalation Area
 - Extension ECA - Seclusion Area
 - Existing building - Reconfigured Areas

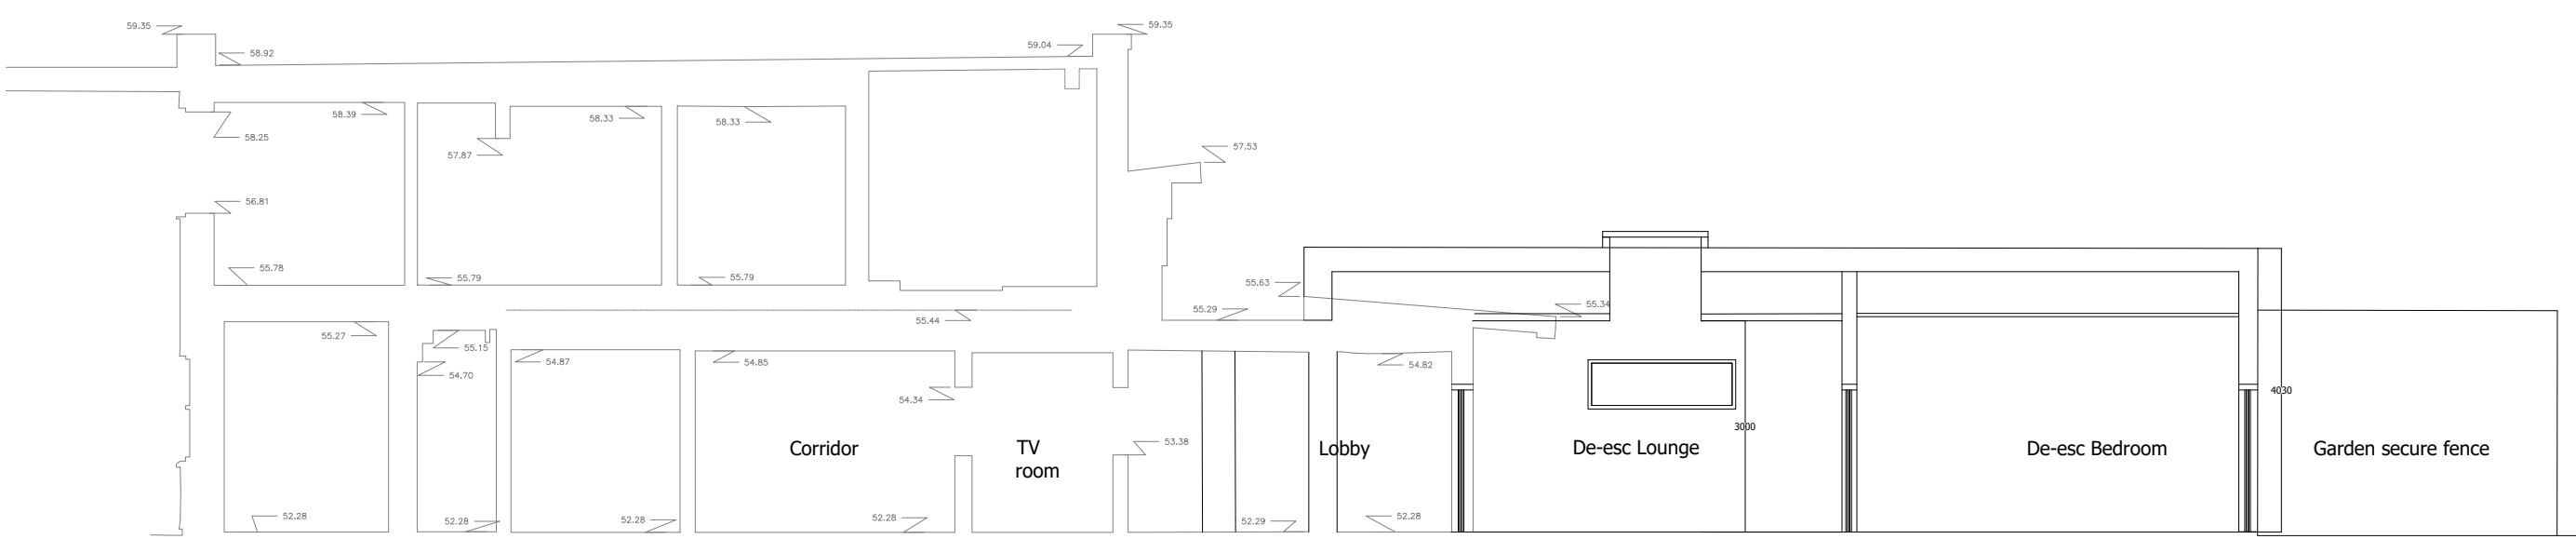


GA Section B

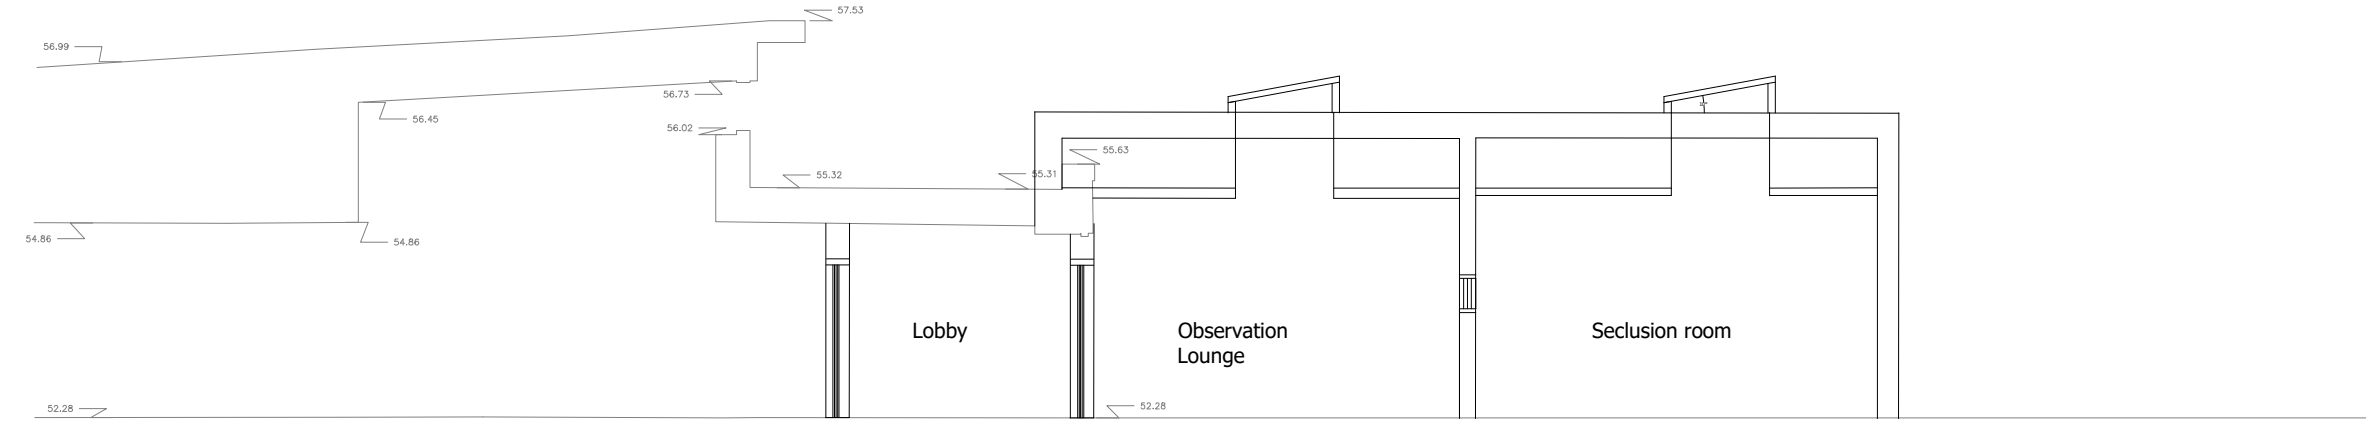


GA Section C



Ashdown Extra-care Area

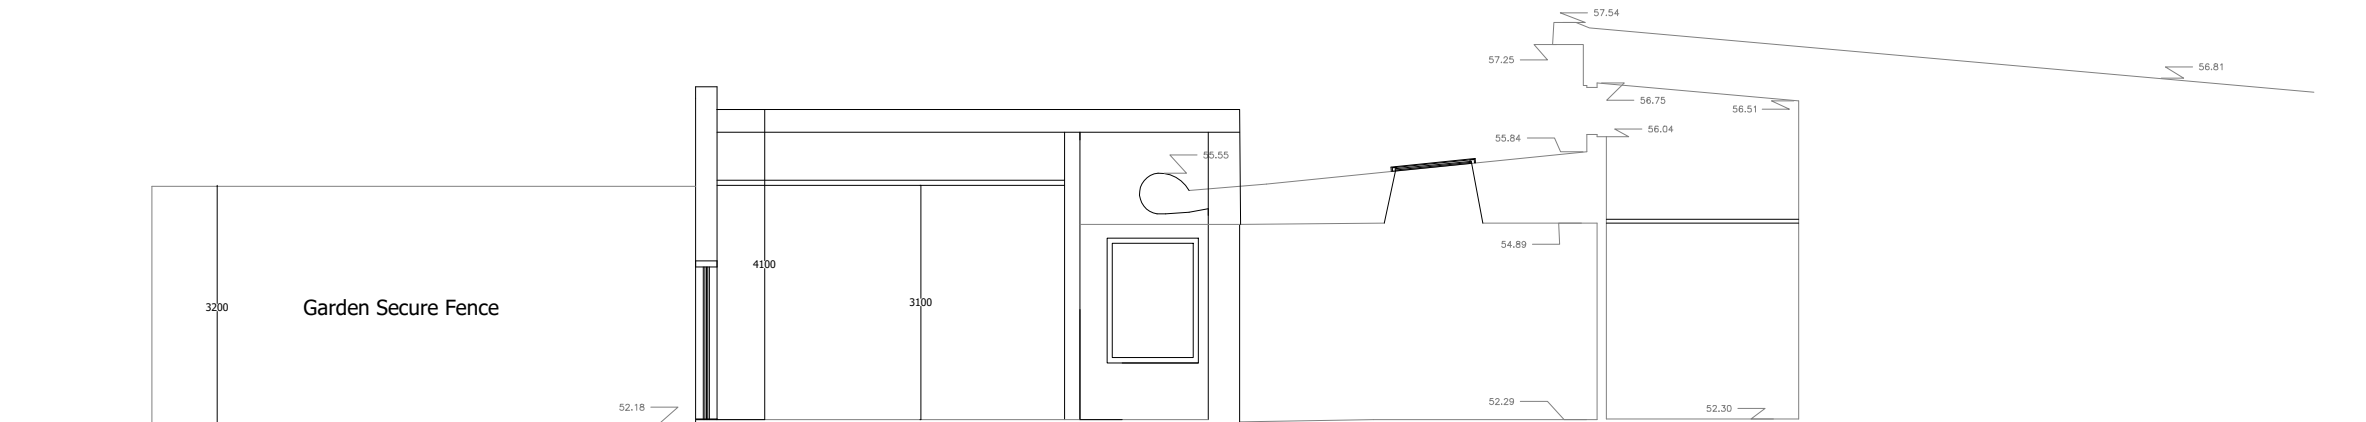

GA Section D

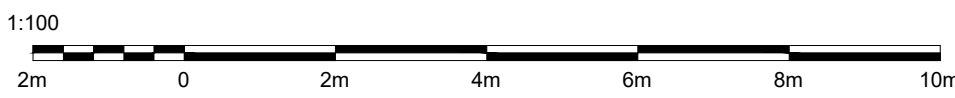

NOTES:

ANY DISCREPANCIES TO BE BROUGHT TO THE ATTENTION OF OSMOND TRICKS. COPYRIGHT OF OSMOND TRICKS. DO NOT SCALE



ARCHITECTURE & DESIGN
THE CLOCK TOWER • SPANLEIGH COURT • BRISTOL • 3544 1UR

AWP

Ashdown
Fountain Way
Salisbury SP2 7FD

Ashdown/Beechlydene
Extra care areas- Proposed Plan

2410

030

-

SCALE: 1:100

23.11.2025

SIZE: A0