




A70 | Site photo: T1 (Sept 2024)
02 | NTS

A70 | Site photo: T2 (Sept 2024)
03 | NTS

A70 | Site photo: T3 (Sept 2024)
04 | NTS

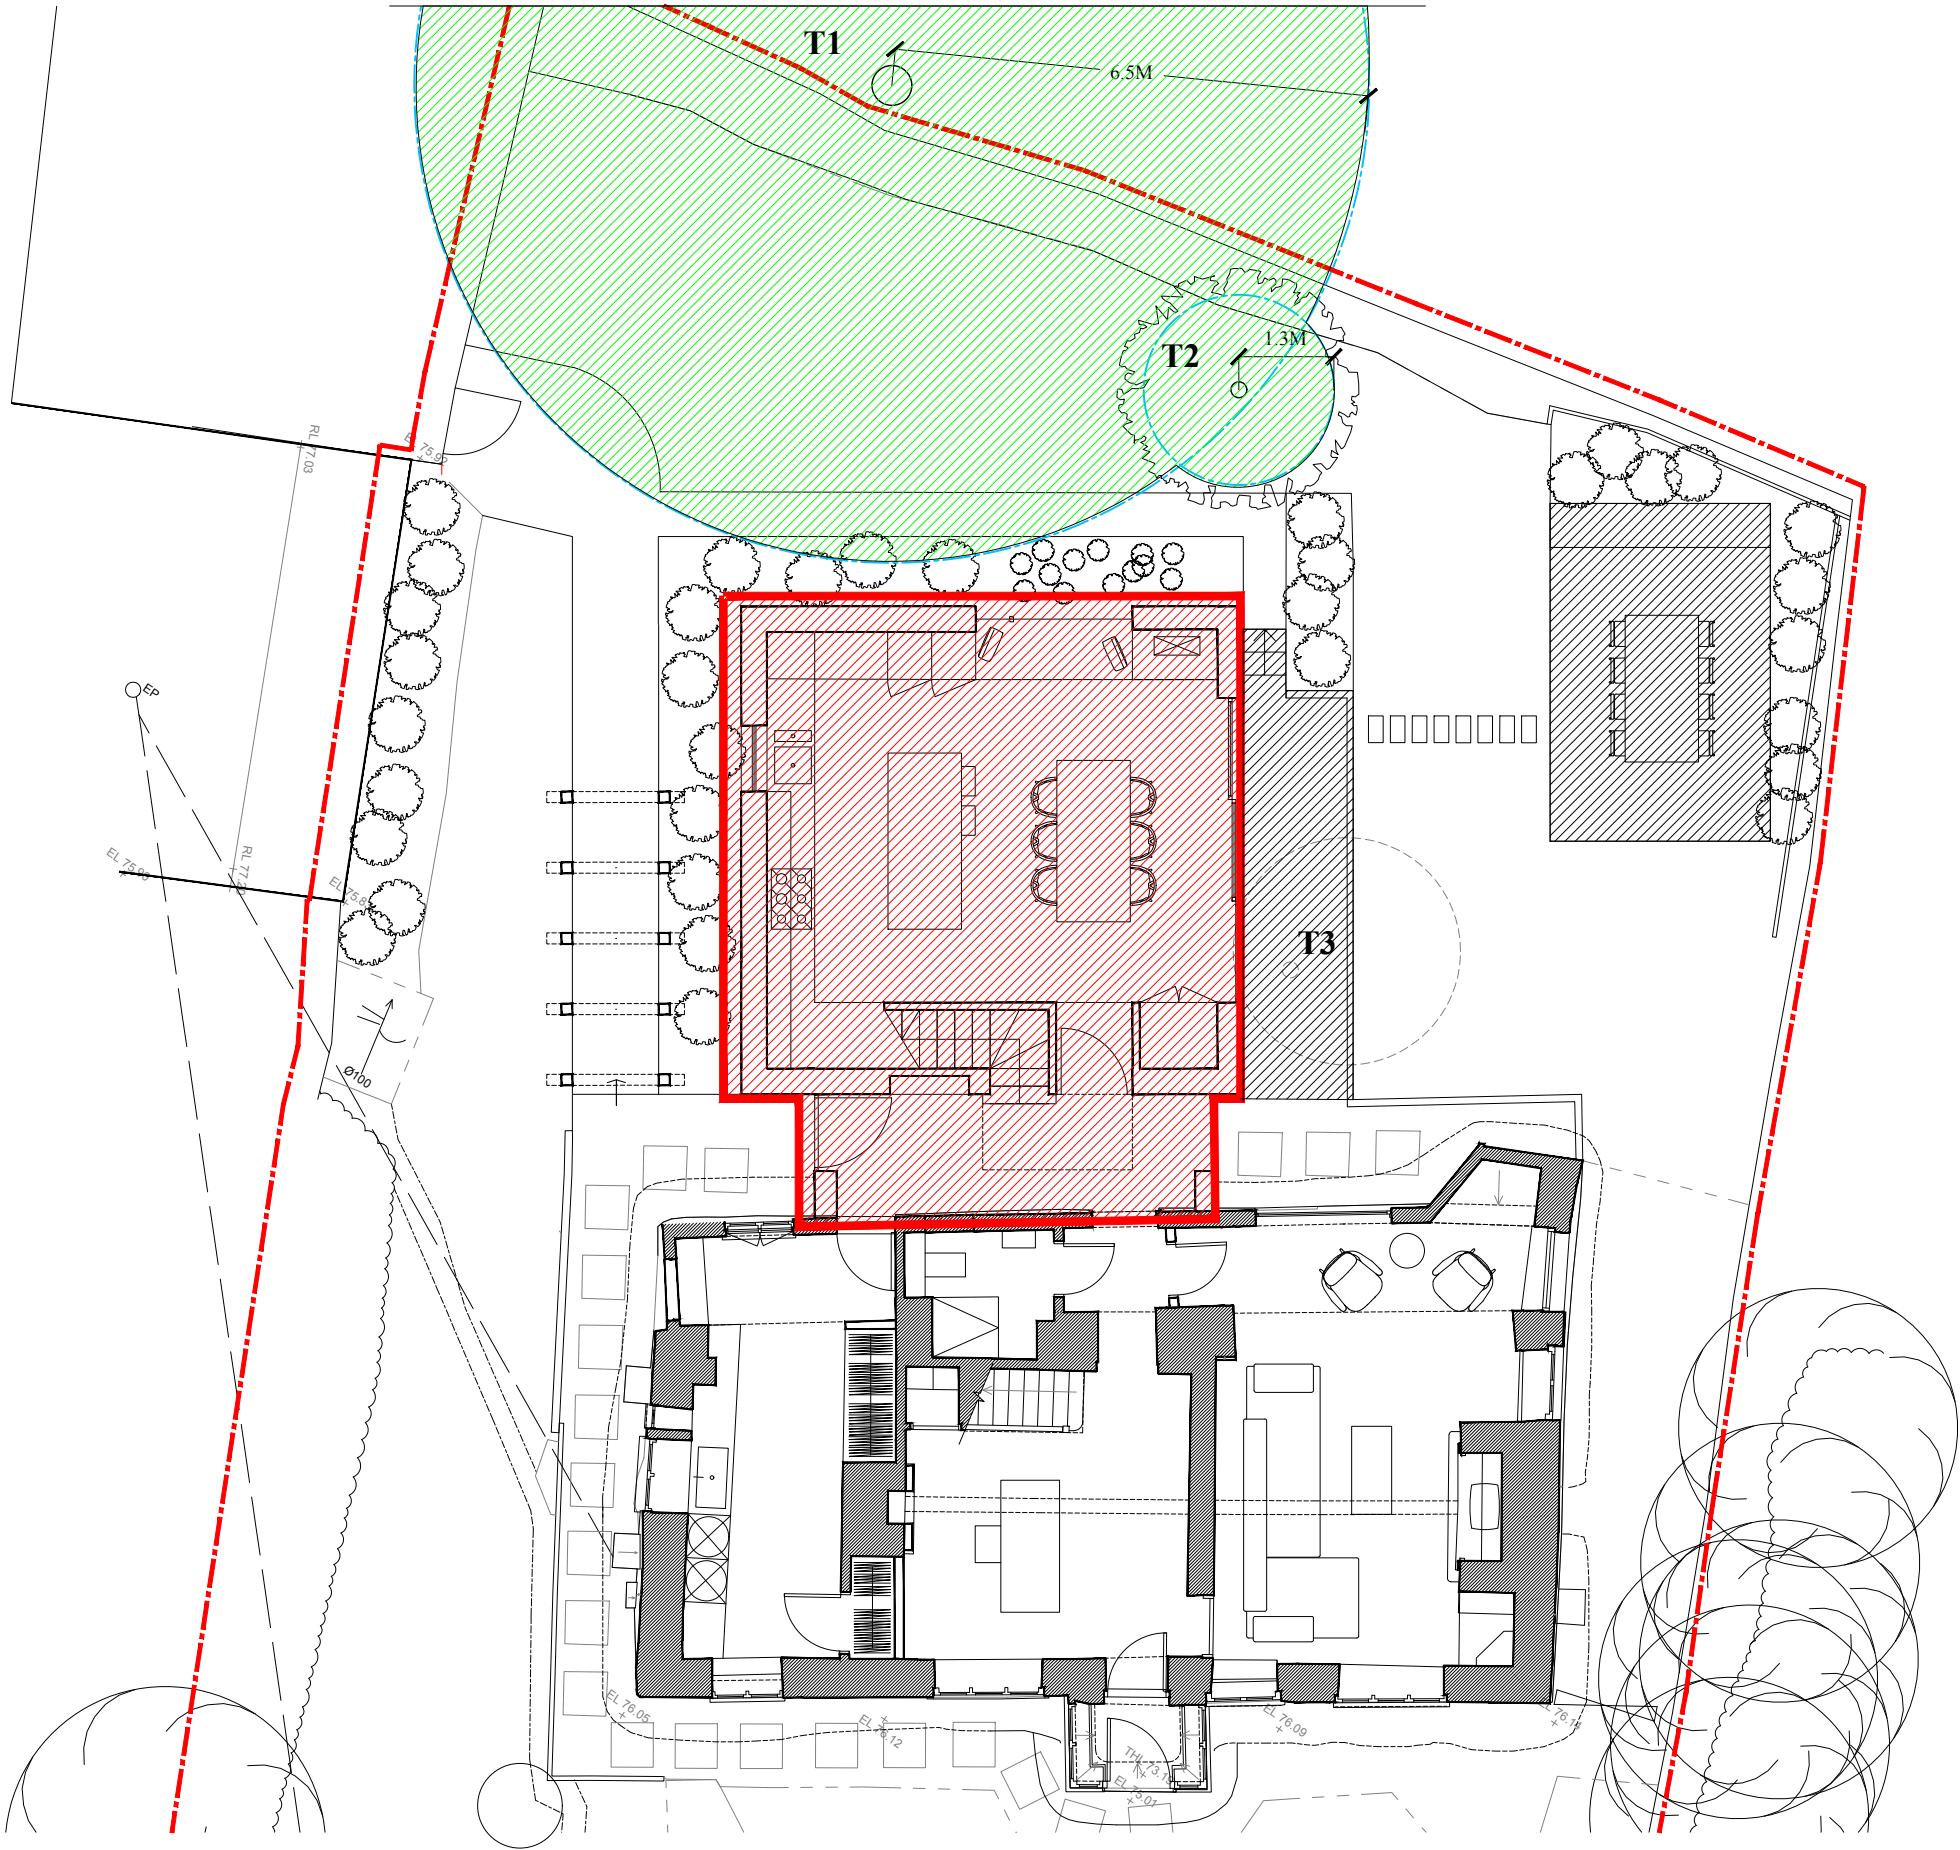

Tree schedule:

Number:	Species:	Trunk:	Crown spread:(r)	RPA:	Condition:	Proposal:
T1	Ash	542mm	7.25m	6.5m	Good	No works
T2	Apple	200mm	1.7m	2.4m	Ok	No works
T3	Apple	200mm	1.5m	2.4m	Poor	Remove

Forgeworks



Revisions:
12.02.25 01 First issue

Scale 1:100 @ A3



Forgeworks Architects Ltd, Kemp House, 160 City Road, London, EC1V 2NX

| info@forgeworks.london

Forgeworks Architects Ltd take no responsibility for dimensions obtained by scaling from this drawing. If no dimension is shown the recipient must ascertain the dimension specifically from the architect or by site measurement and may not rely on the drawing. Supply of the drawing in digital form is solely for convenience and no reliance may be placed on any data in digital form. All data must be checked against hard copy. This drawing is issued for design intent only and should not be used for construction unless stated.

This drawing is the property of Forgeworks Architects Ltd. No disclosure or copy of it may be made without the written permission of Forgeworks Architects Ltd.

drawing number:
revision:

drawing title:
project number:
client
date:
scale:

A70
01

Tree plan
1072
Nine Mile Cottage
12.02.26
1: 100 @ A3