
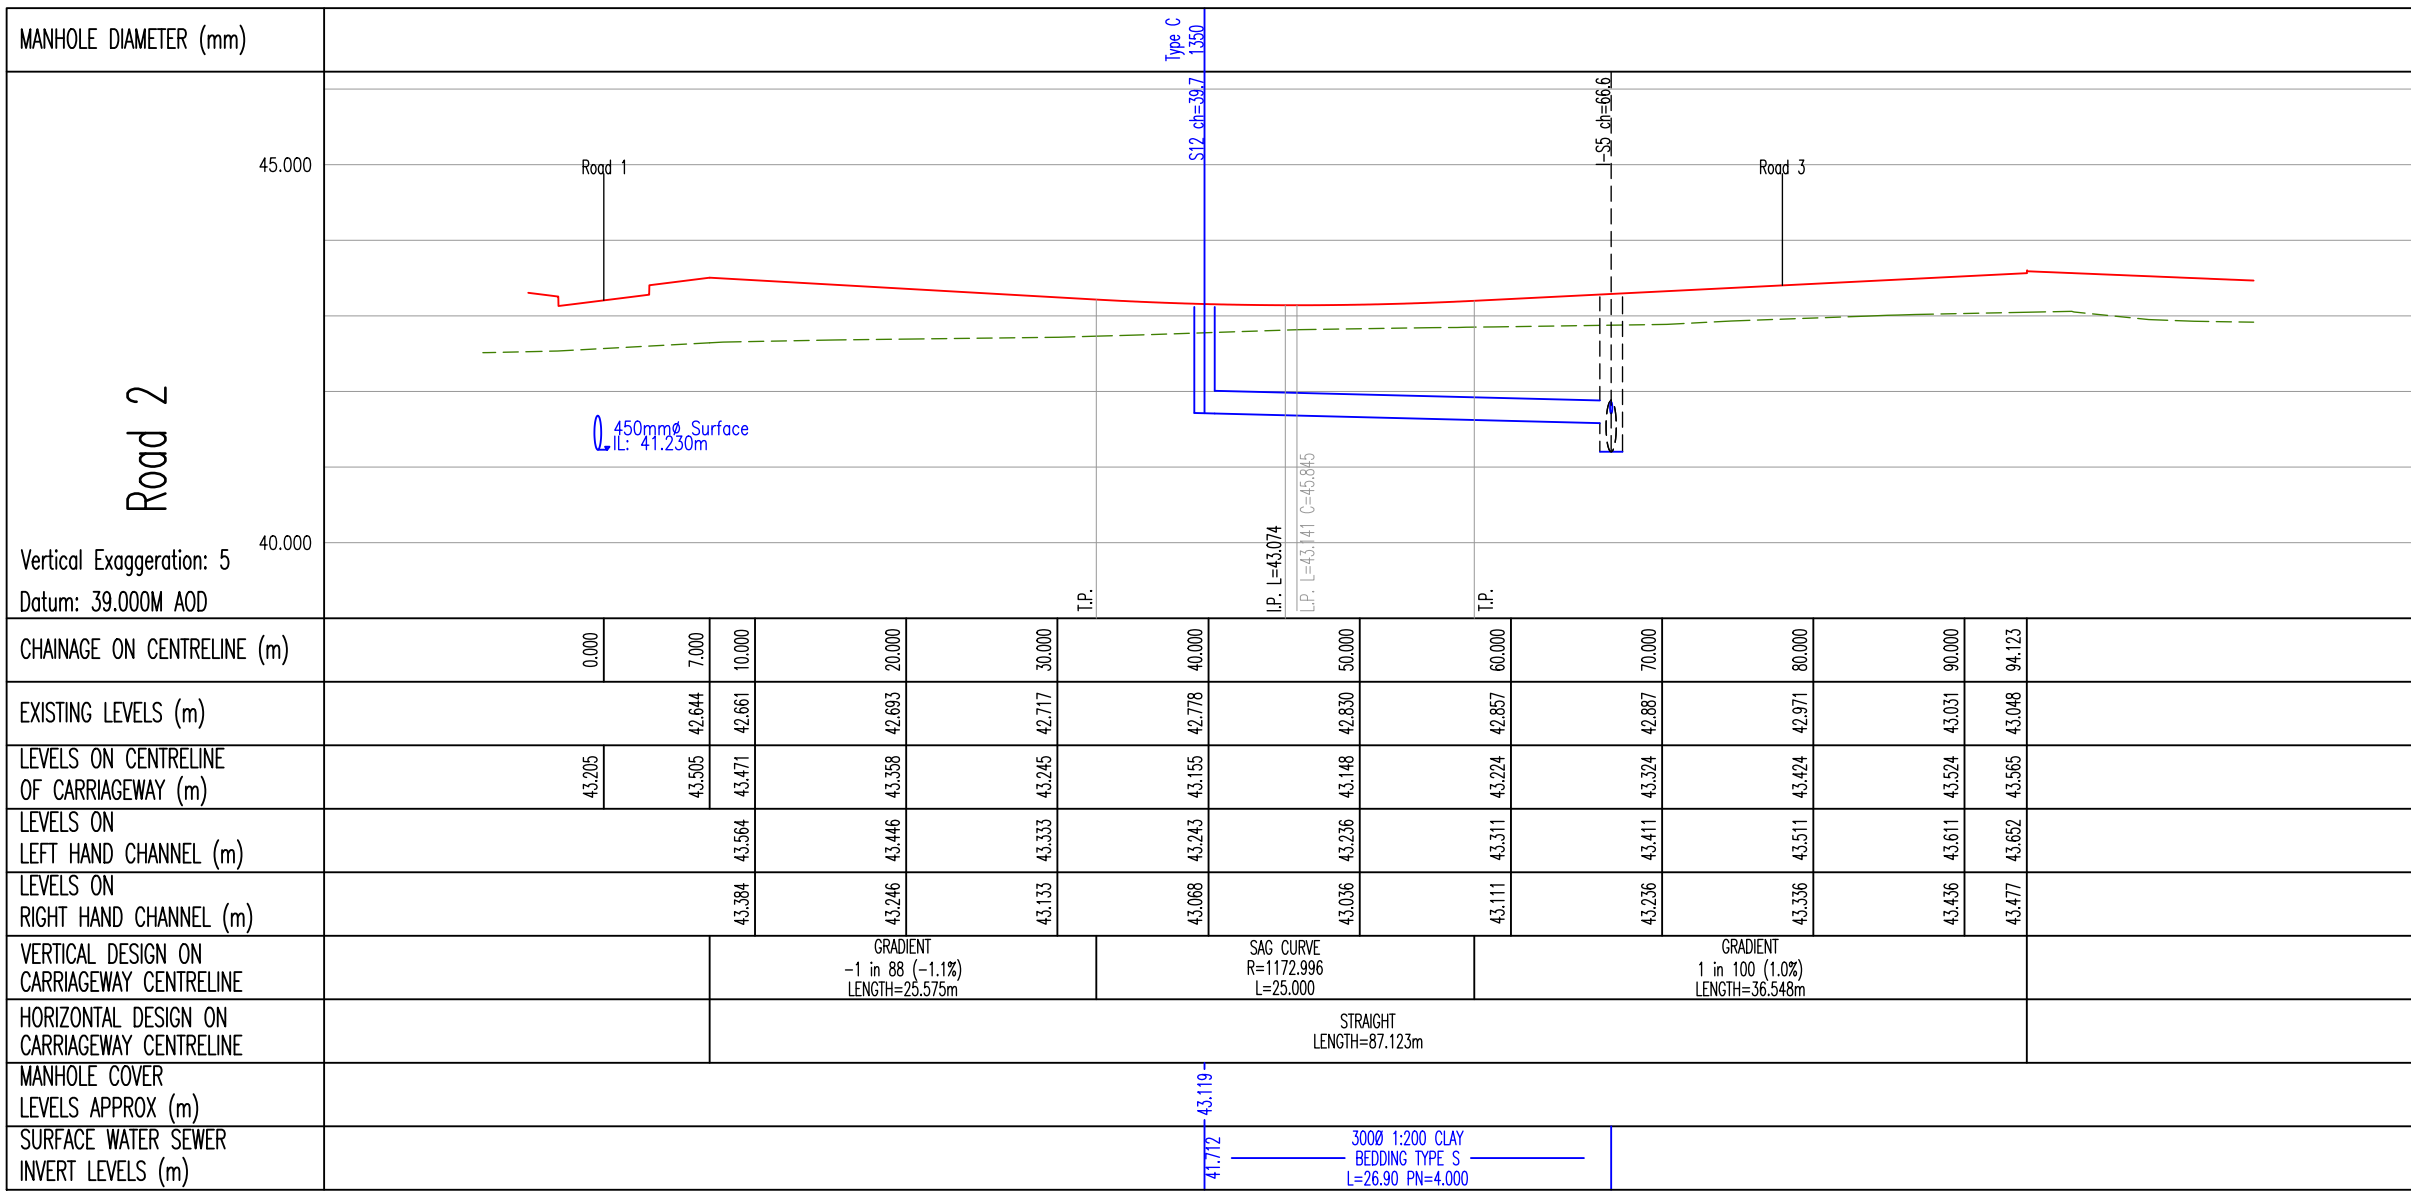
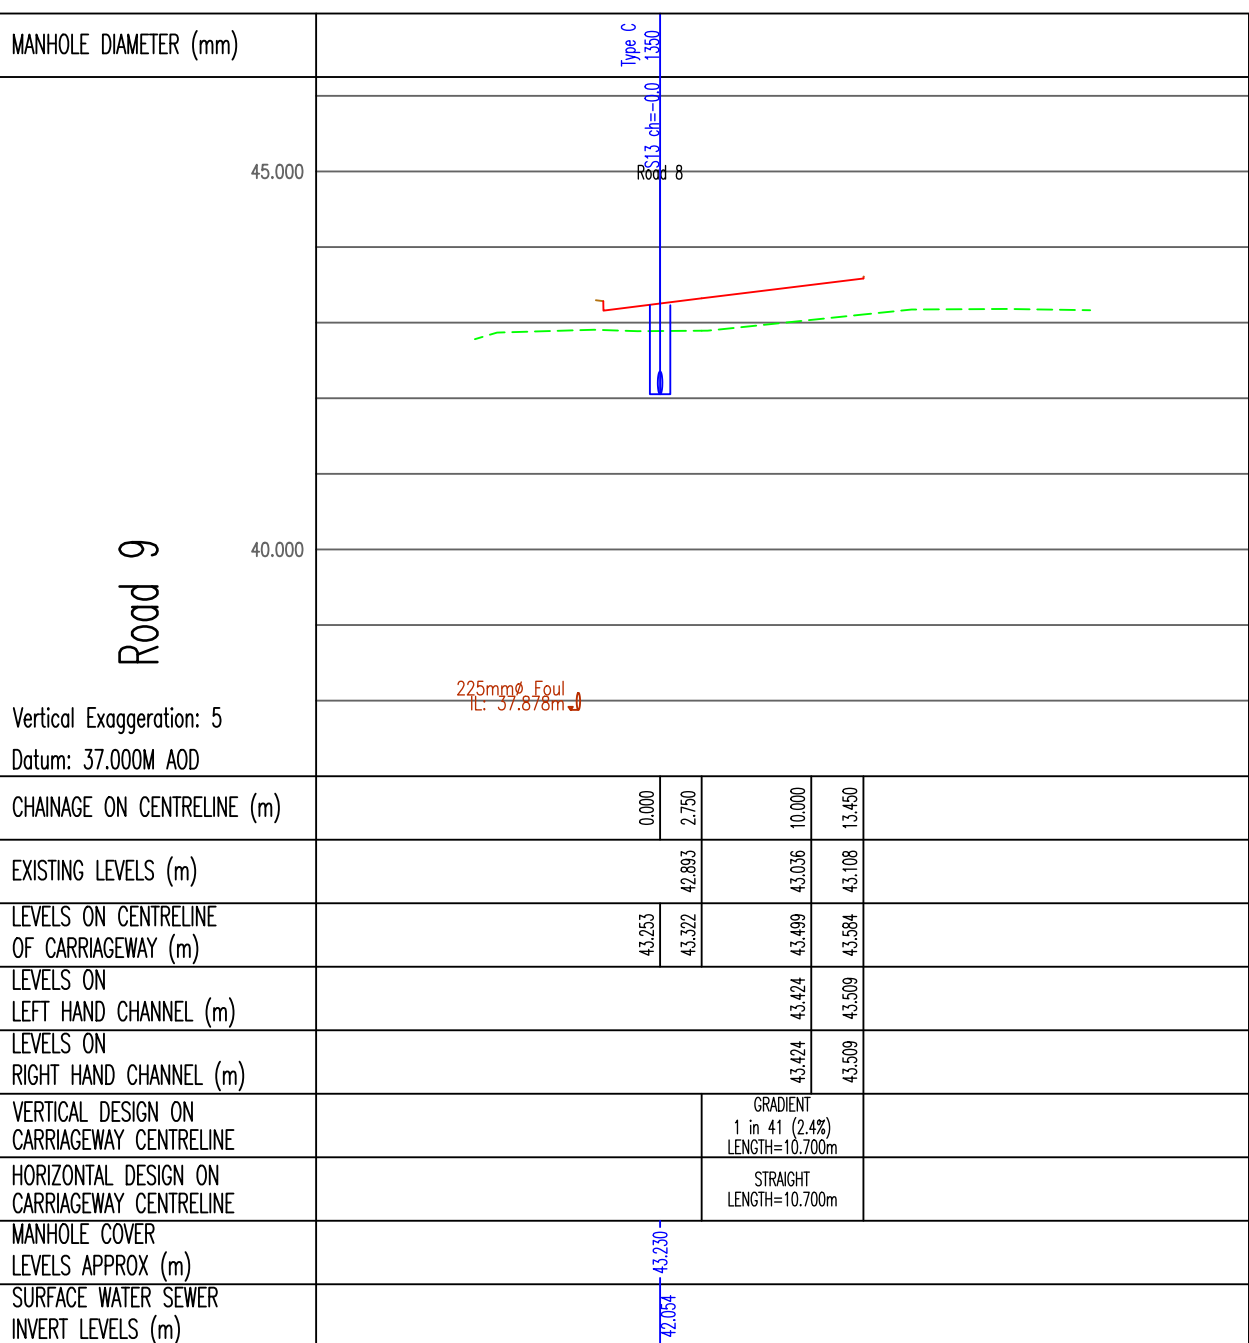
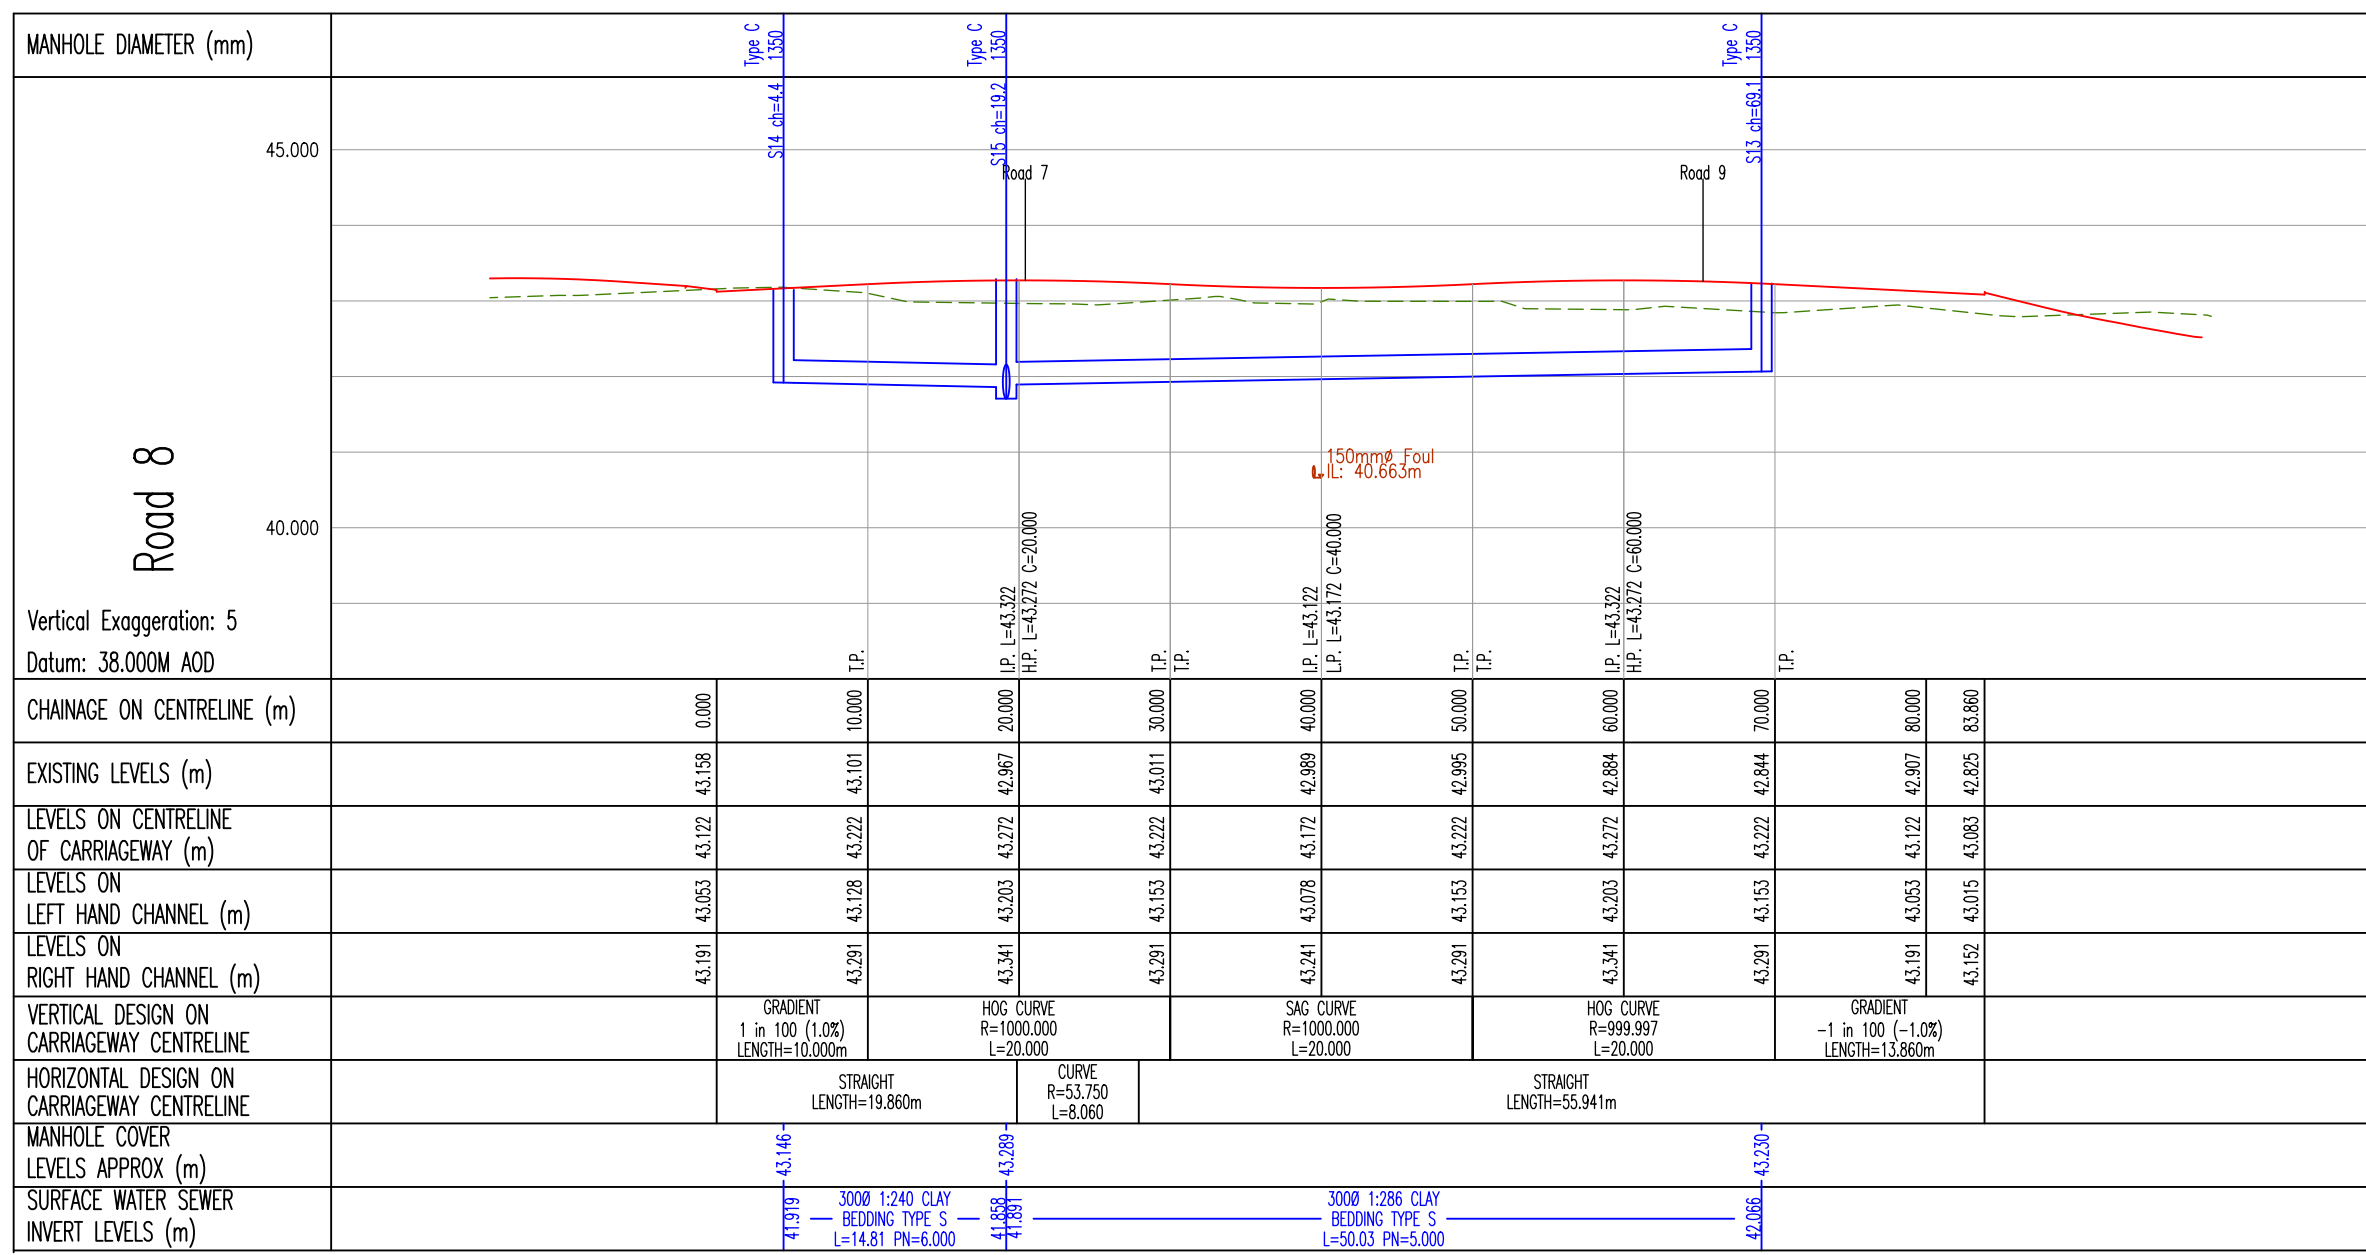
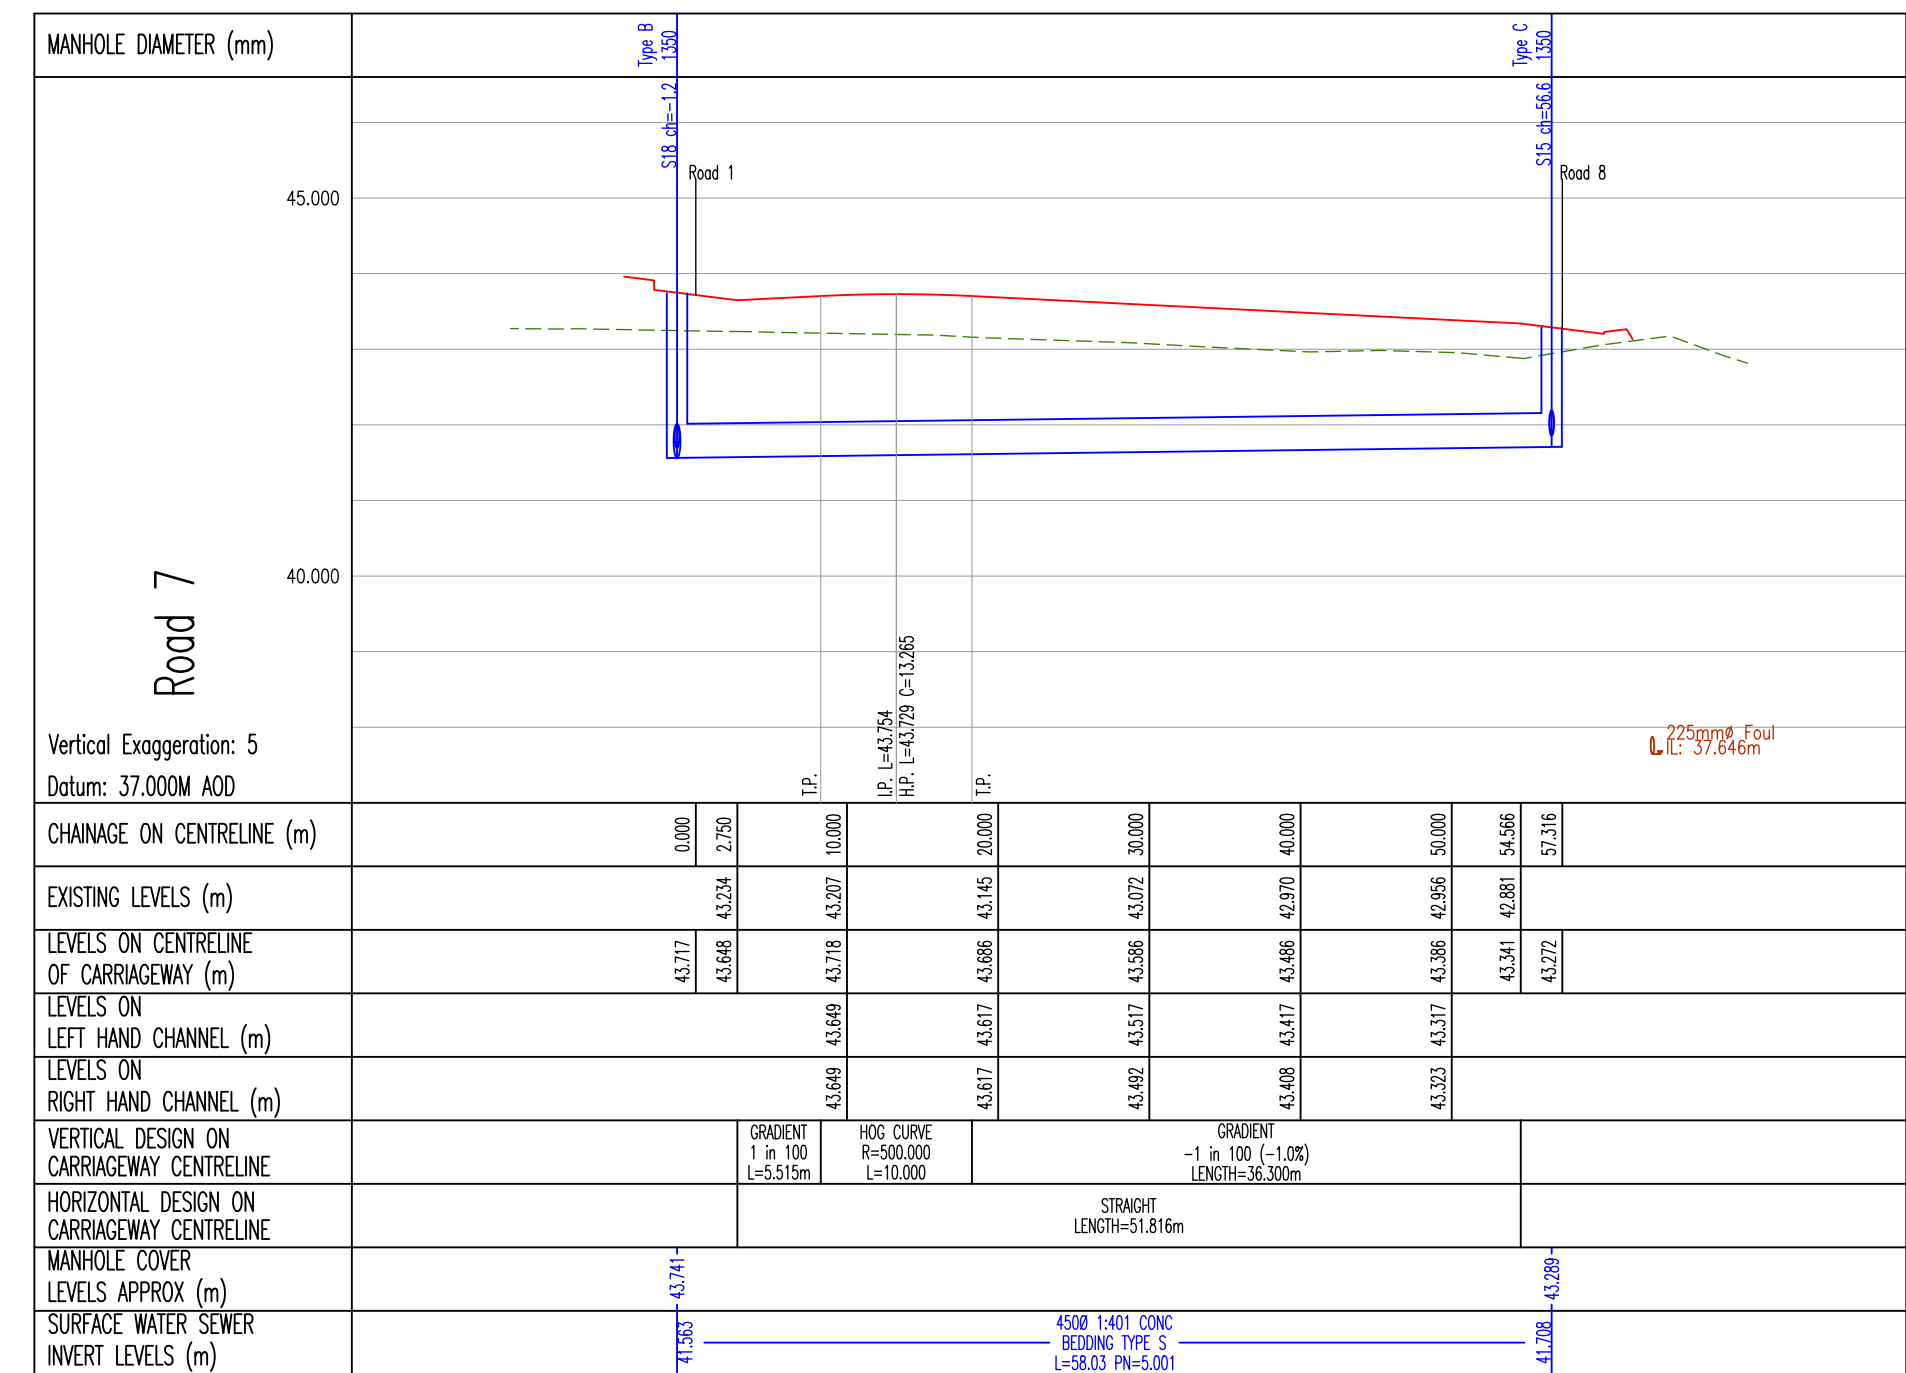
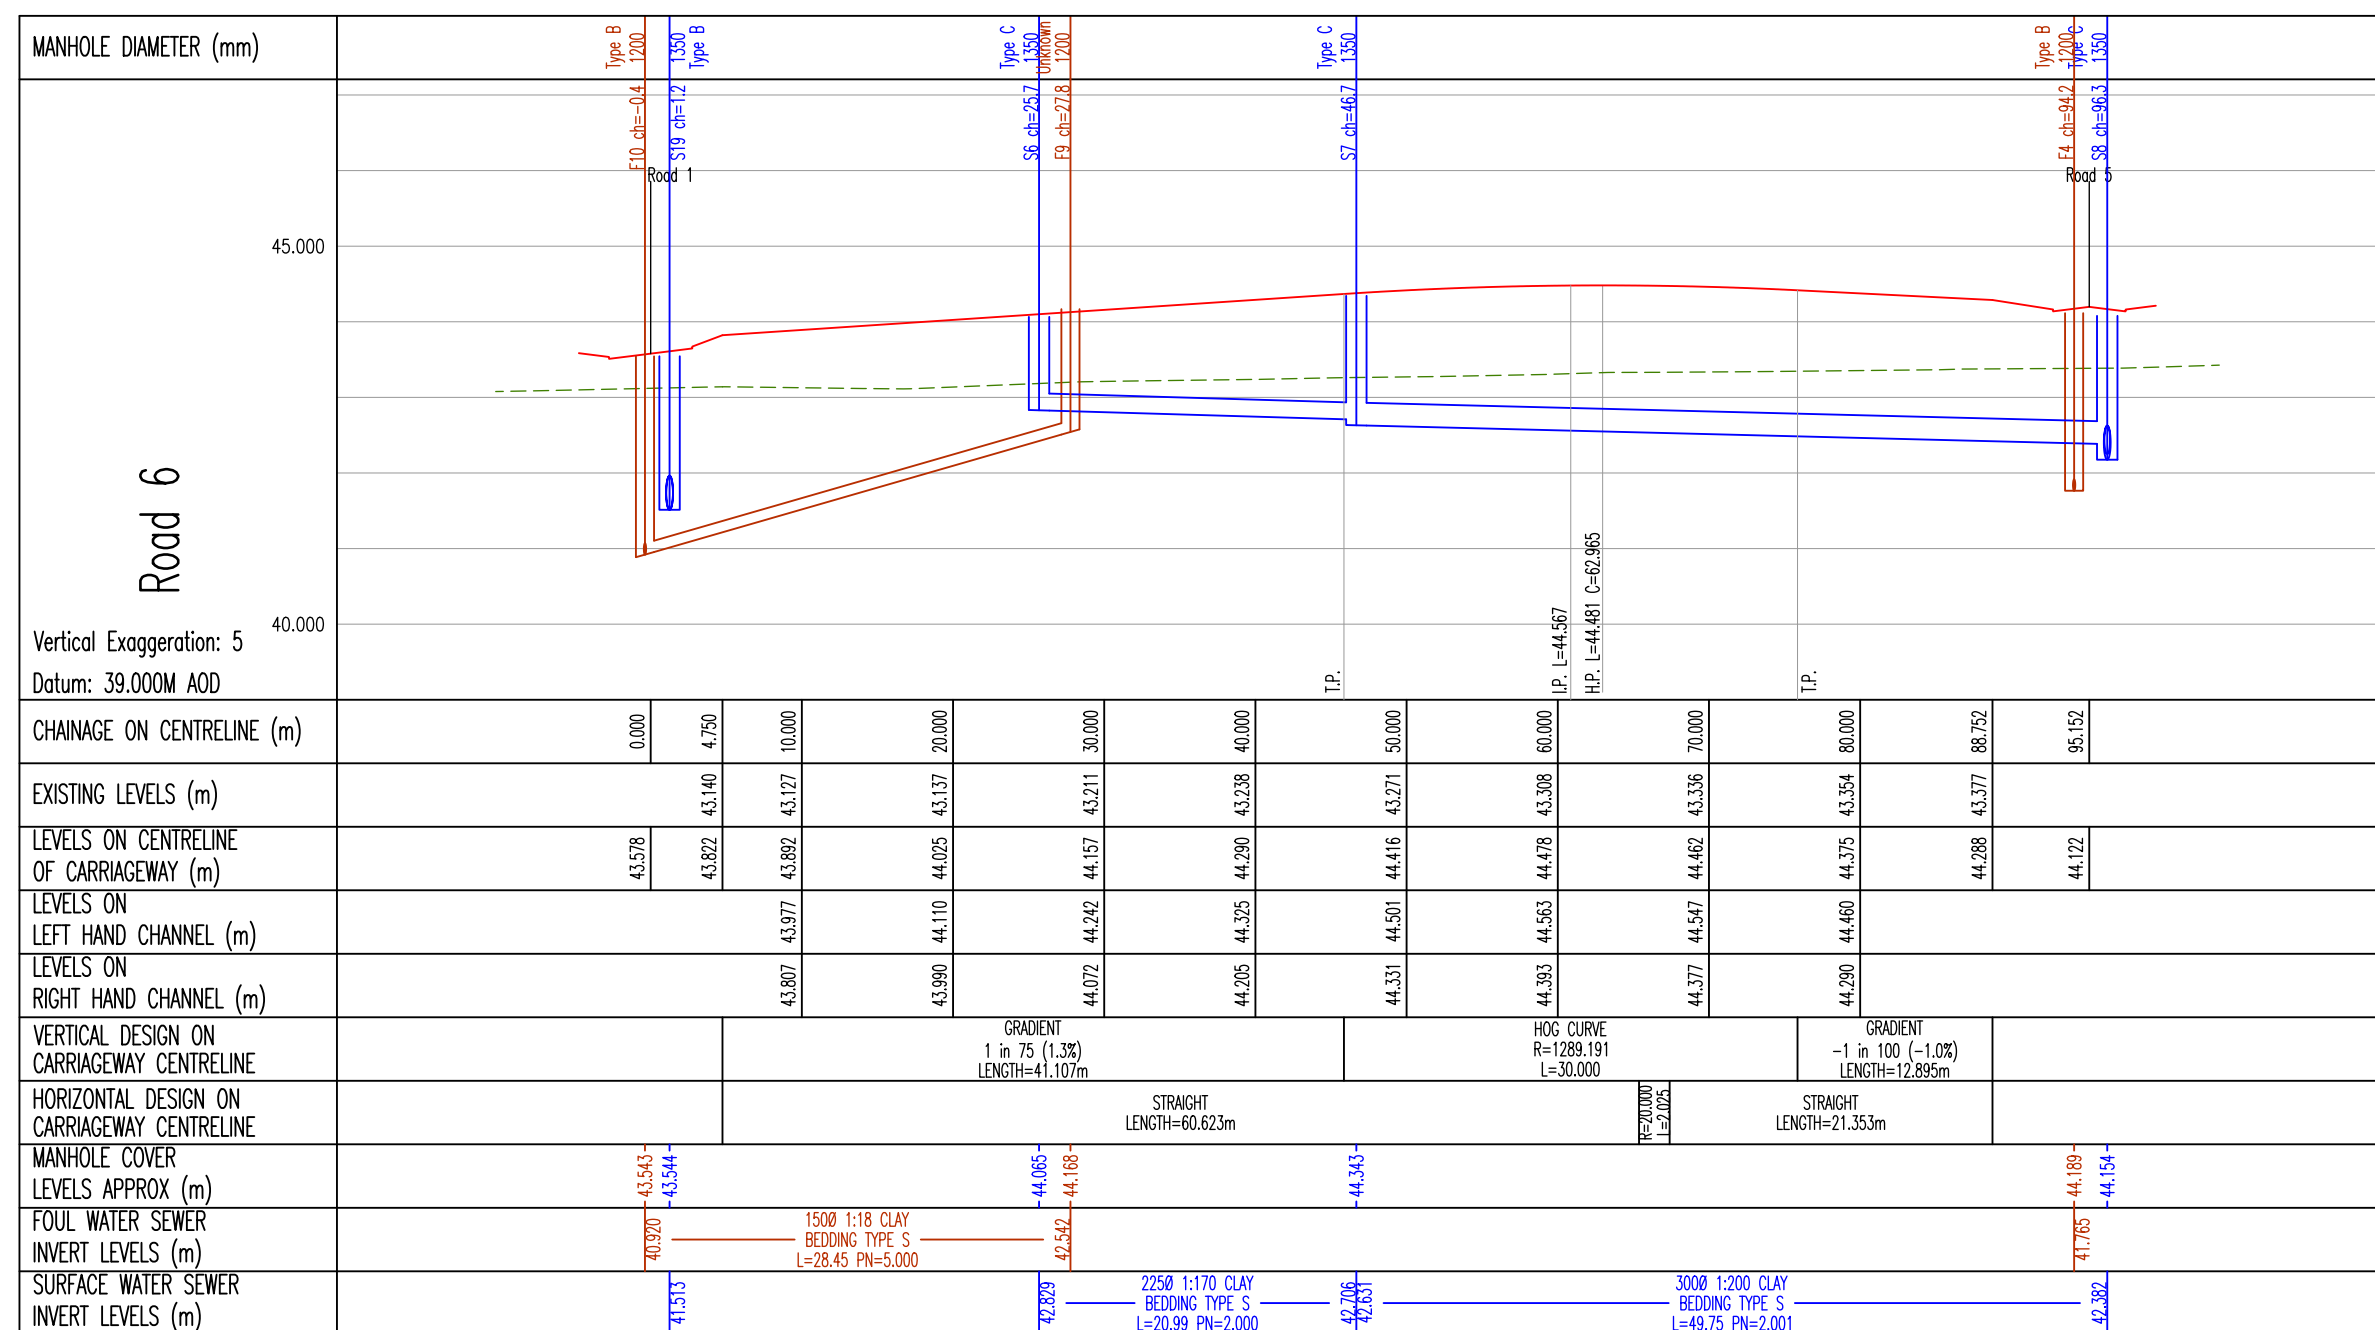
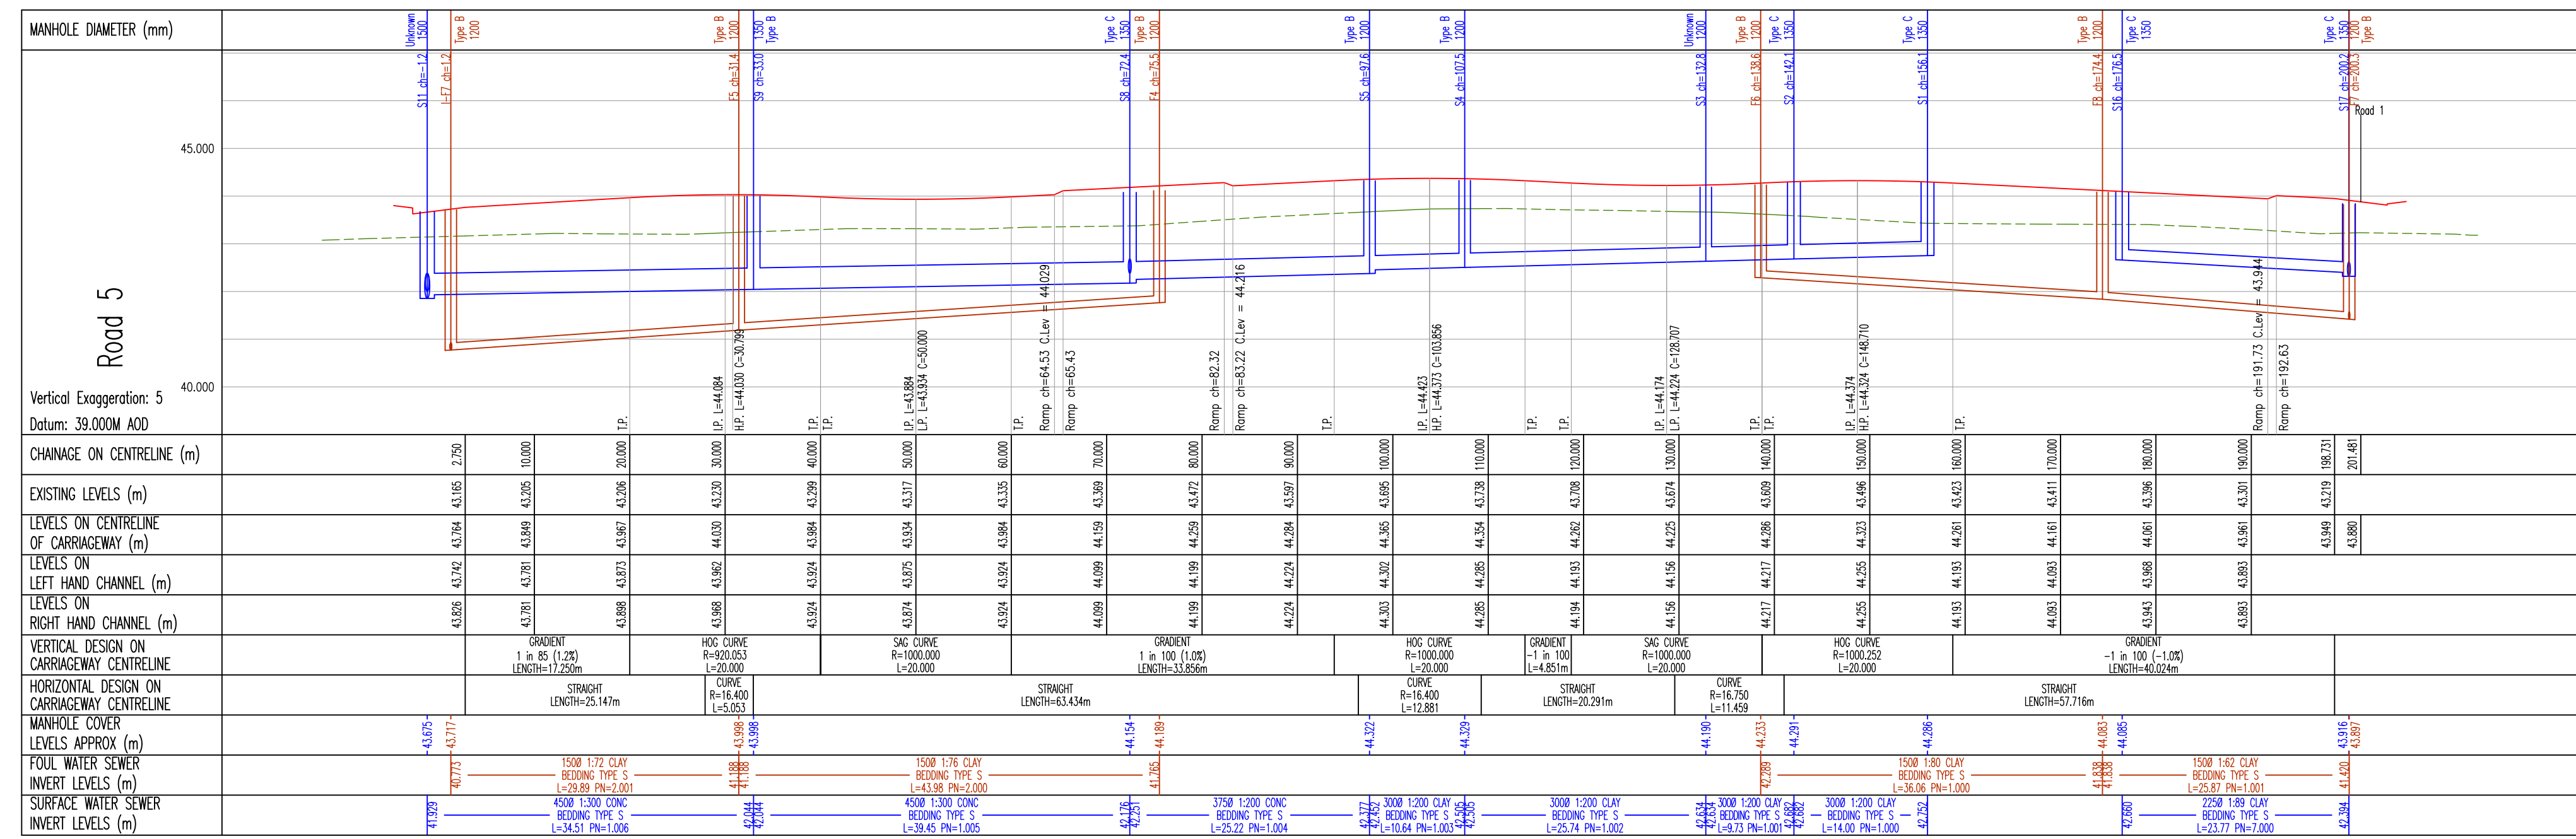
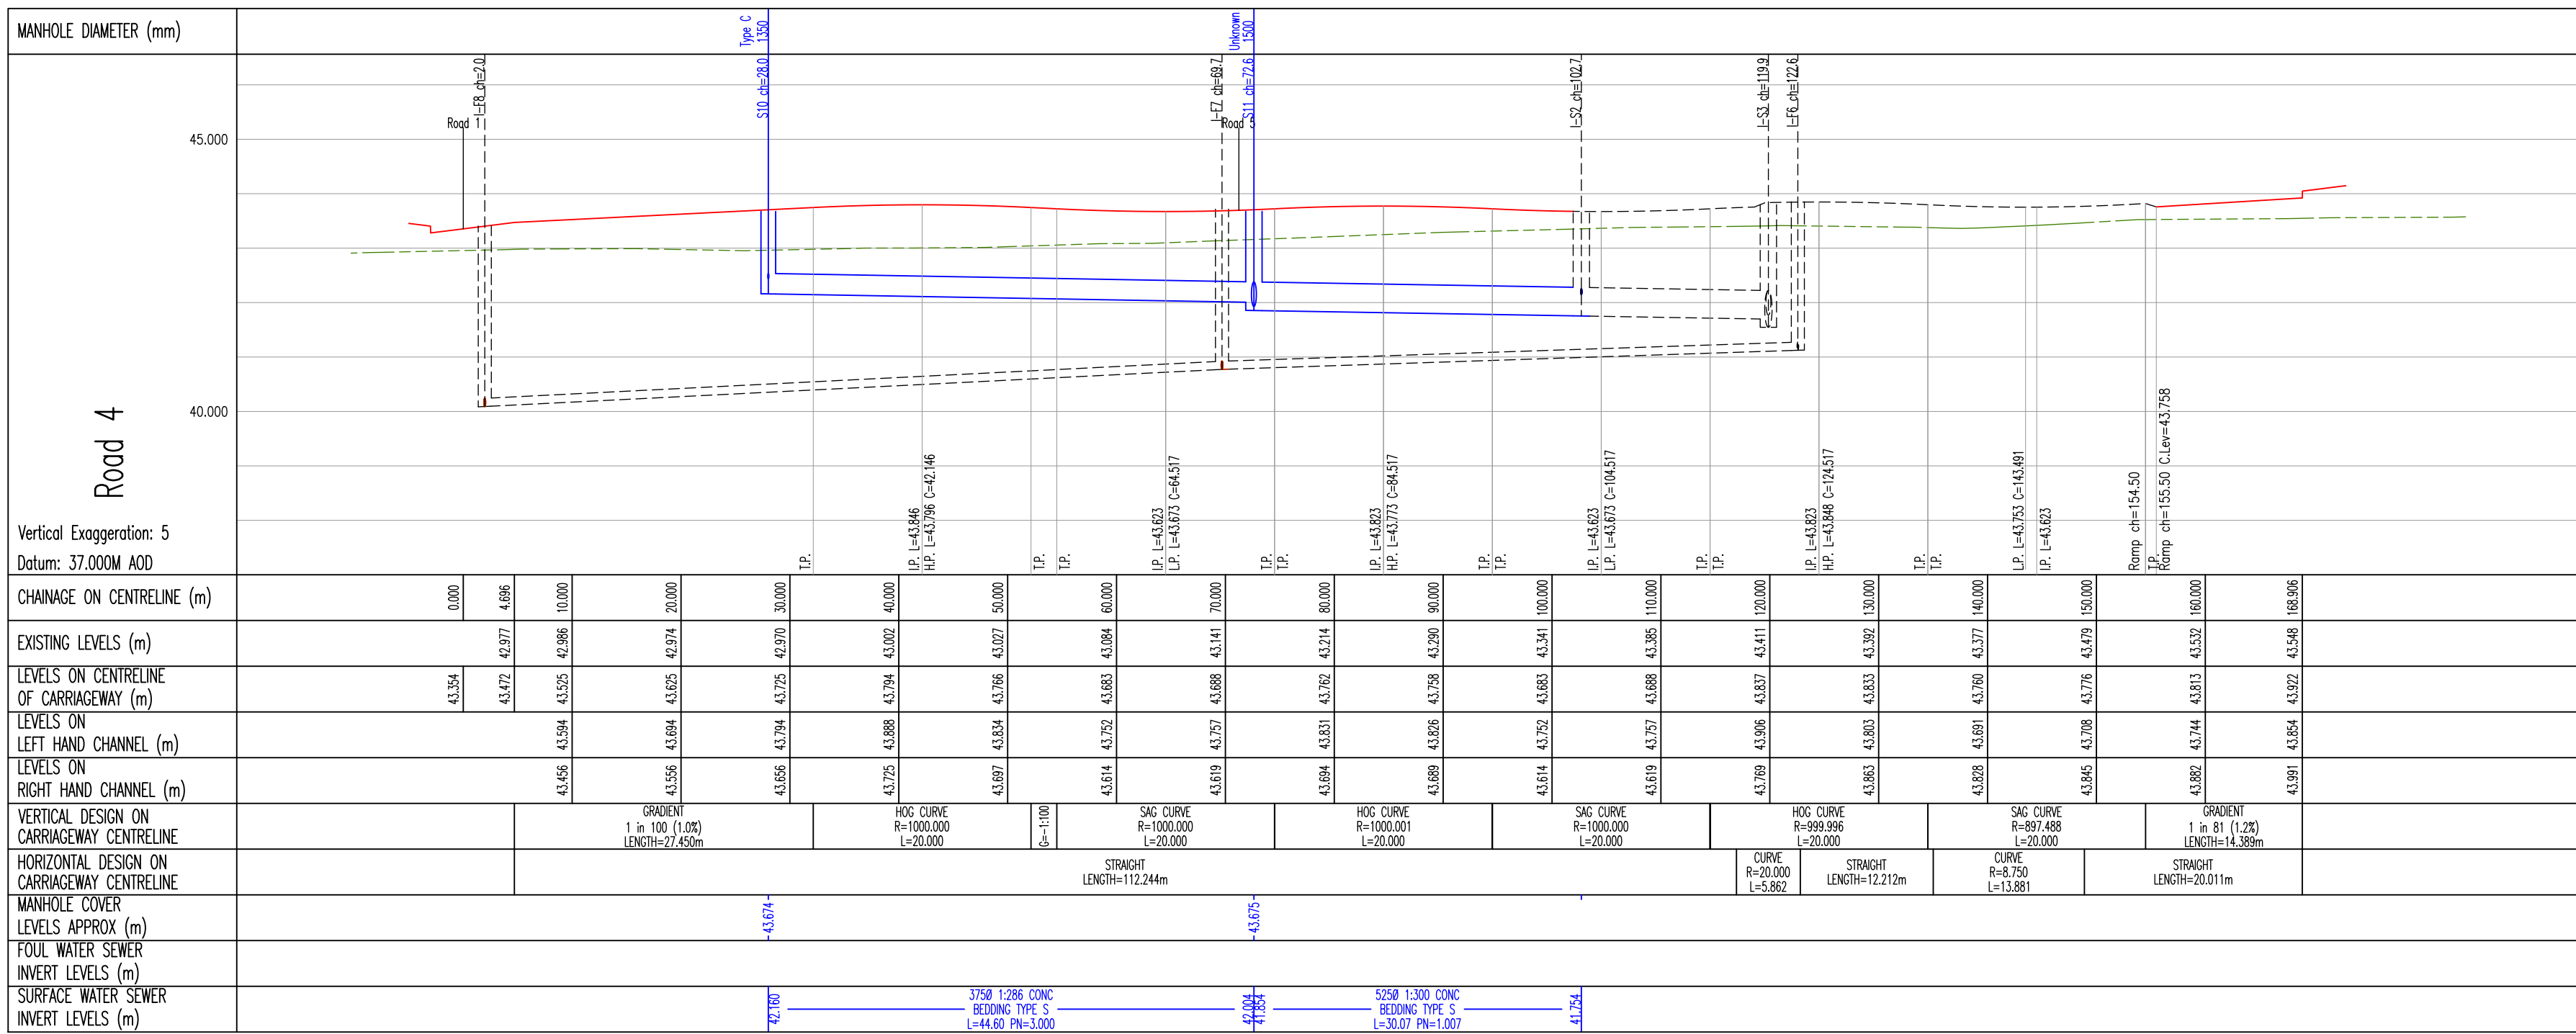
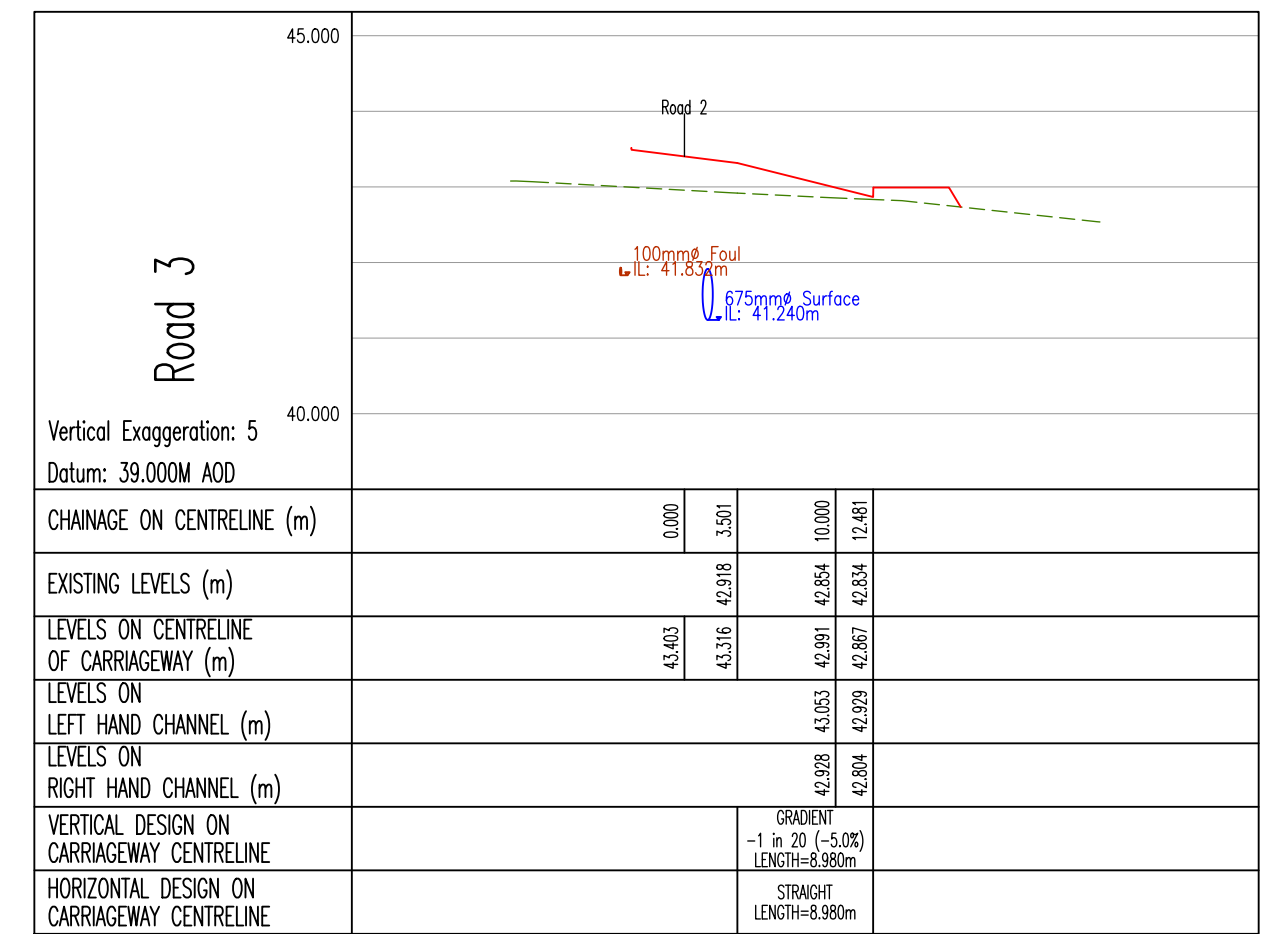


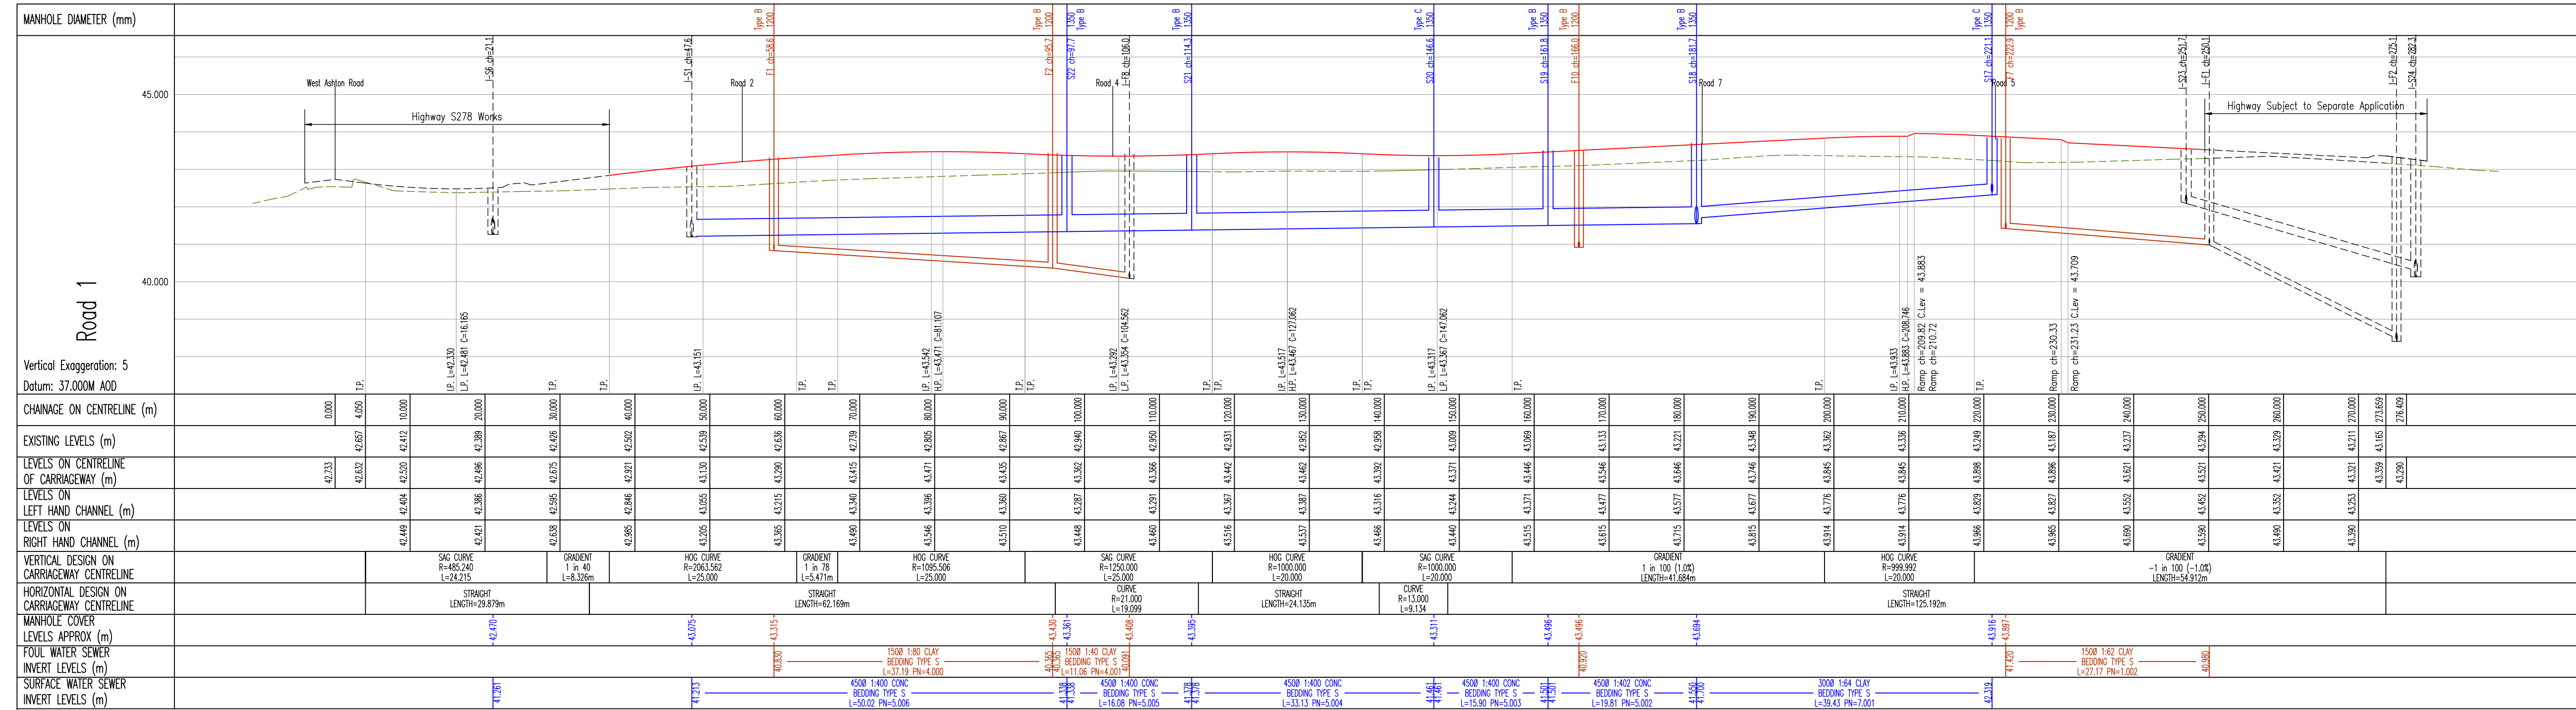

- NOTE
1. All works for adoption under a Section 38 agreement shall be carried out to the relevant Council Specification and to the approval of the relevant highway inspector.
 2. 2.2d works for adoption under a Section 104 agreement shall be carried out to the relevant Council Specification and to the approval of the relevant highway inspector.
 3. Do Not Scale
 4. This drawing is to be read in conjunction with and checked against all other drawings, Engineering Details, Specification and any structural, geotechnical or other specialist documents provided.
 5. Plot scales are shown in millimetres and feet shown in metres A0.
 6. Only pipes for foul and surface sewers shall comply with the relevant requirements of BS EN 205-1 and BS55 (surface pipes only). Clay pipes to be Class C172.
 7. Unreinforced concrete and reinforced concrete pipes shall comply with the relevant provisions of BS EN 1916 and BS 5911. Concrete pipes to be Class C170.
 8. All pipes are to have Class 5 granular bedding unless otherwise shown.
 9. Concrete protection to be provided to all sewers under roads where cover to the pipe is less than 1.2m.

B 03.03.26 Revised tables added to Roads 1 & 5, road 9 revised to have a standard junction.
A 17.03.26 Layout updates, engineering revised to suit.
Project: West Ashton Phase 1 Residential
Client: Barratt Redrow

Drawing: Road and Sewer Longsections
Scale: 1:500H 1:100V @ A0 Date: August 2025 Drawn by: acm
Drawing No: 629-PH1-P-200 Rev: B

PHOENIX DESIGN Partnership Ltd.
Unit 8, Winkley Garage, Macclesfield, Cheshire, SK10 1JF
Unit 1, The Three Mills Centre, Macclesfield, Cheshire, SK10 1JF
email: enquiries@phoenixdesign.co.uk www.phoenixdesign.co.uk
This drawing is the copyright of Phoenix Design Partnership Ltd. No liability will be accepted for amendments to it unless they are printed or digital format.
Dwg Status: PLANNING

