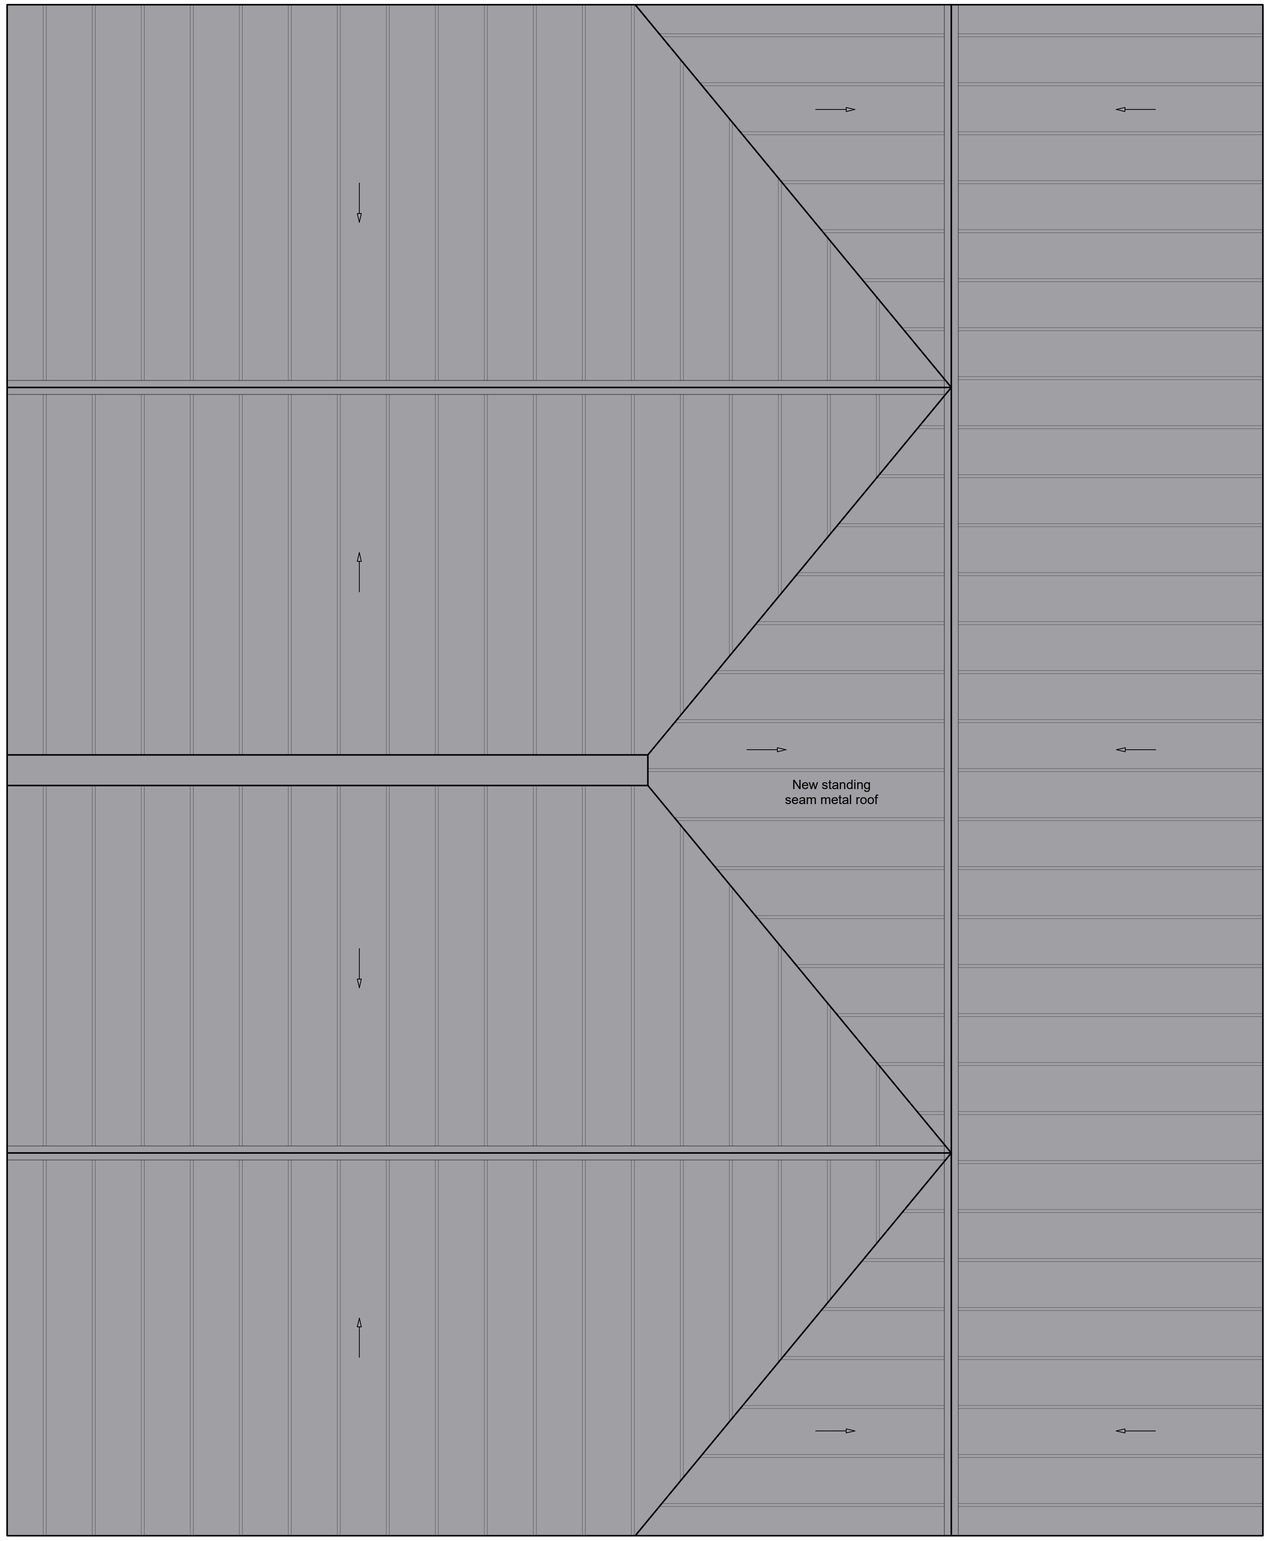

0 1 2 3 4 5 M

SCALE MEASUREMENTS SHOWN IN METRES.
ACCURACY OF SCALE CAN ONLY BE ASSURED ON
PROPERLY CALIBRATED MACHINERY

© Copyright

Revisions		
A	14-04-26	Scale bar revised.

VERITY & BEVERLEY
ARCHITECTS DESIGNERS
The Coach House I 4 The Chipping I Tetbury I Glos. I GL8 8ET
Telephone 01666 503516 I www.verity-beverley.co.uk

HOLFORD ARMS,
KNOCKDOWN

ALTERATIONS

FUNCTION ROOM ROOF PLAN
AS PROPOSED

Scale: 1:50	25.1598/33
Date: Nov 2025	Revision
Drawn: DLS	A
Size: A1	