


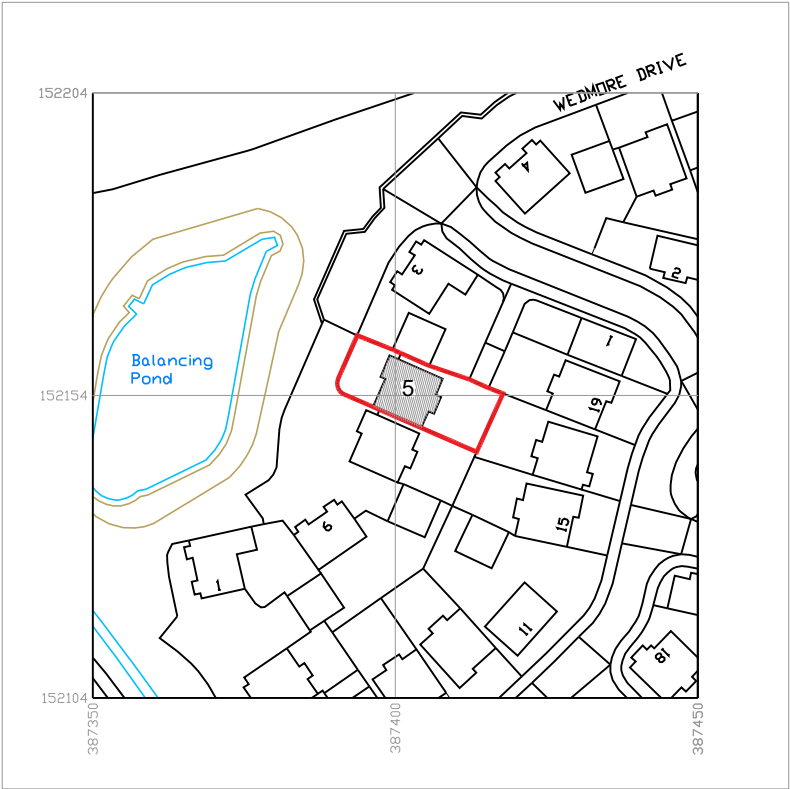

	REVISION NOTES		PROJECT	
	STATUS		PARTIAL GARAGE CONVERSION 5 WEDMORE DRIVE, WESTBURY, BA13 3FU	
	PLANNING		DATE / DRAWN BY 16.04.2026	SCALE 1:1250@A4
			DRAWING TITLE LOCATION PLAN	PROJECT NO DRAWING NO REV