


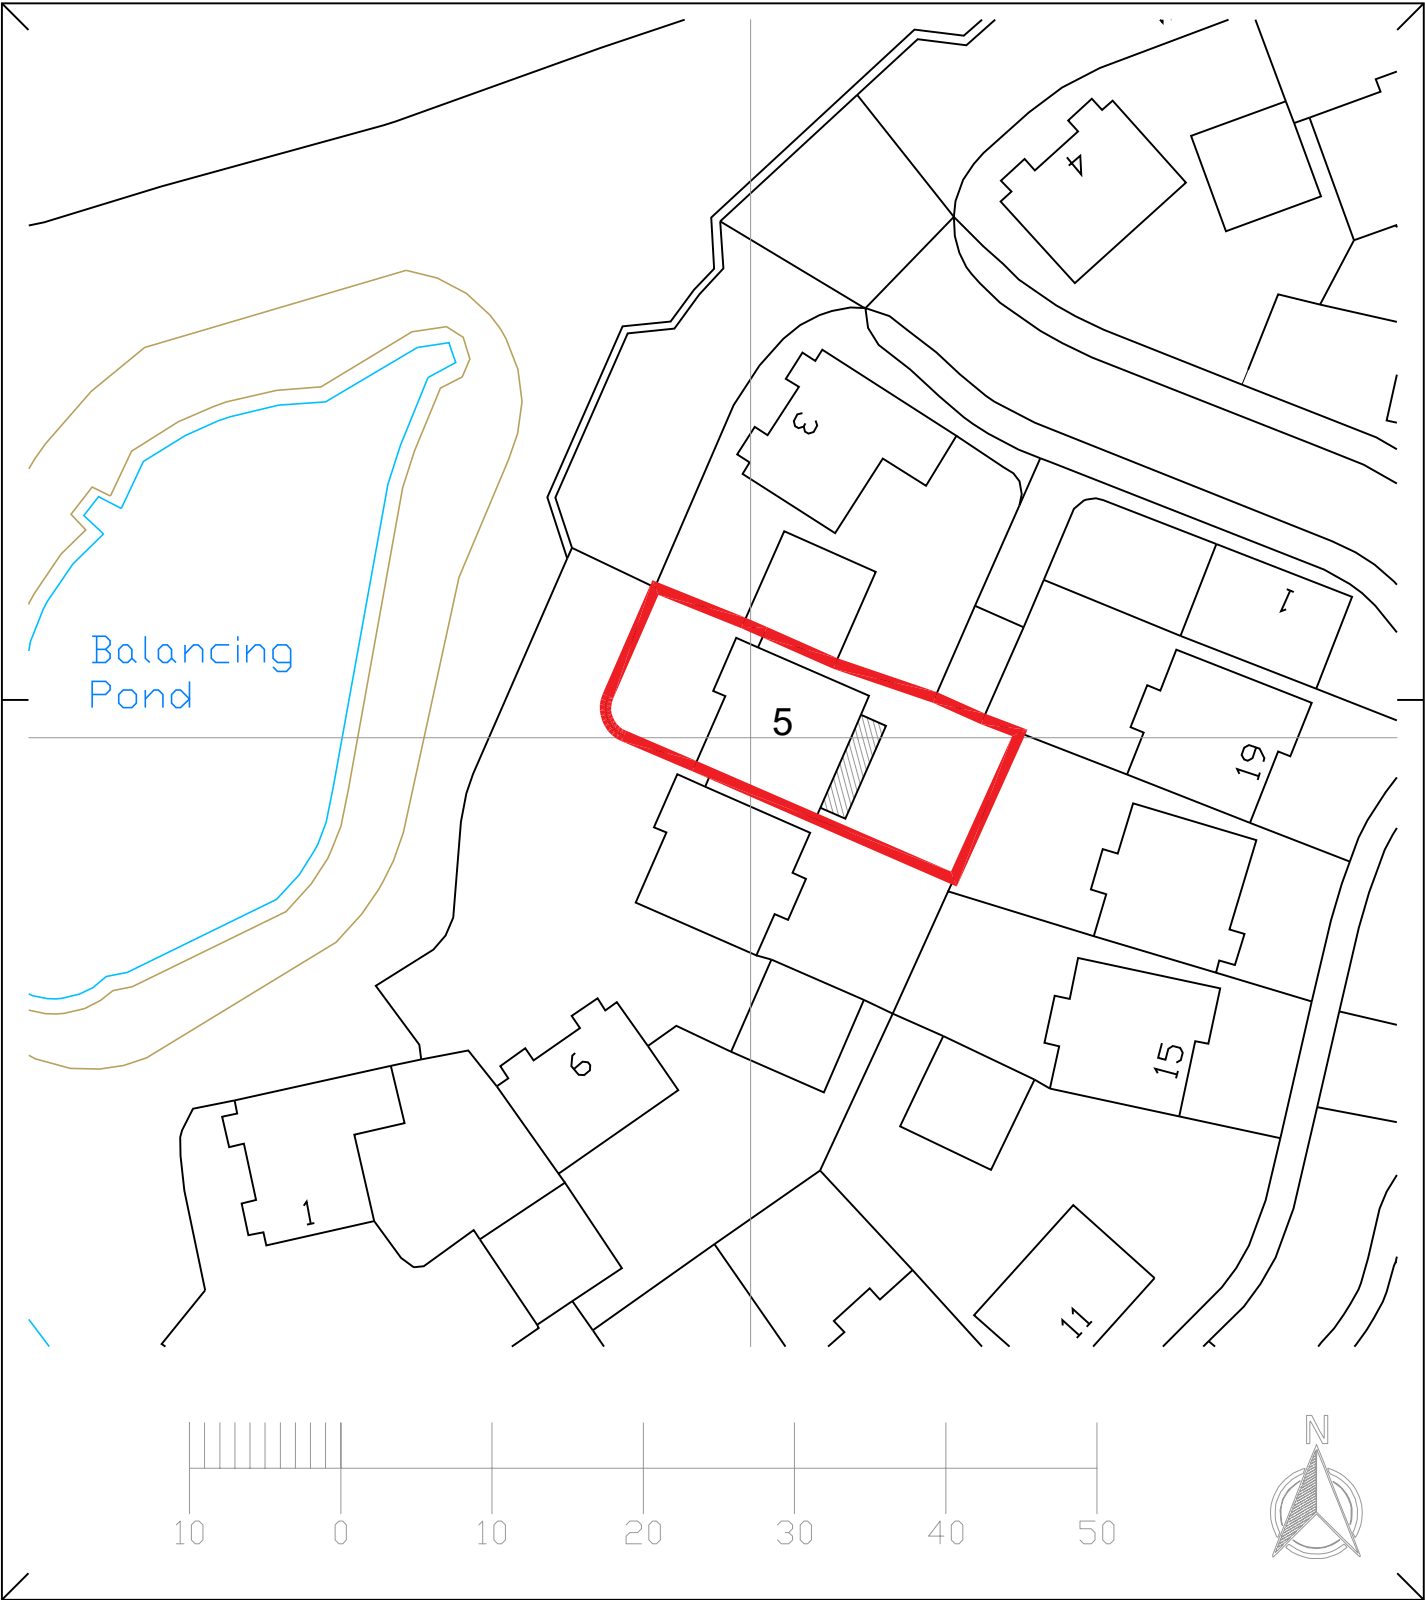

	REVISION NOTES		PROJECT	
	STATUS		PARTIAL GARAGE CONVERSION 5 WEDMORE DRIVE, WESTBURY, BA13 3FU	
	PLANNING			
			DATE / DRAWN BY 16/04/2026	SCALE 1:500@A4
			DRAWING TITLE BLOCK PLAN	PROJECT NO DRAWING NO REV