

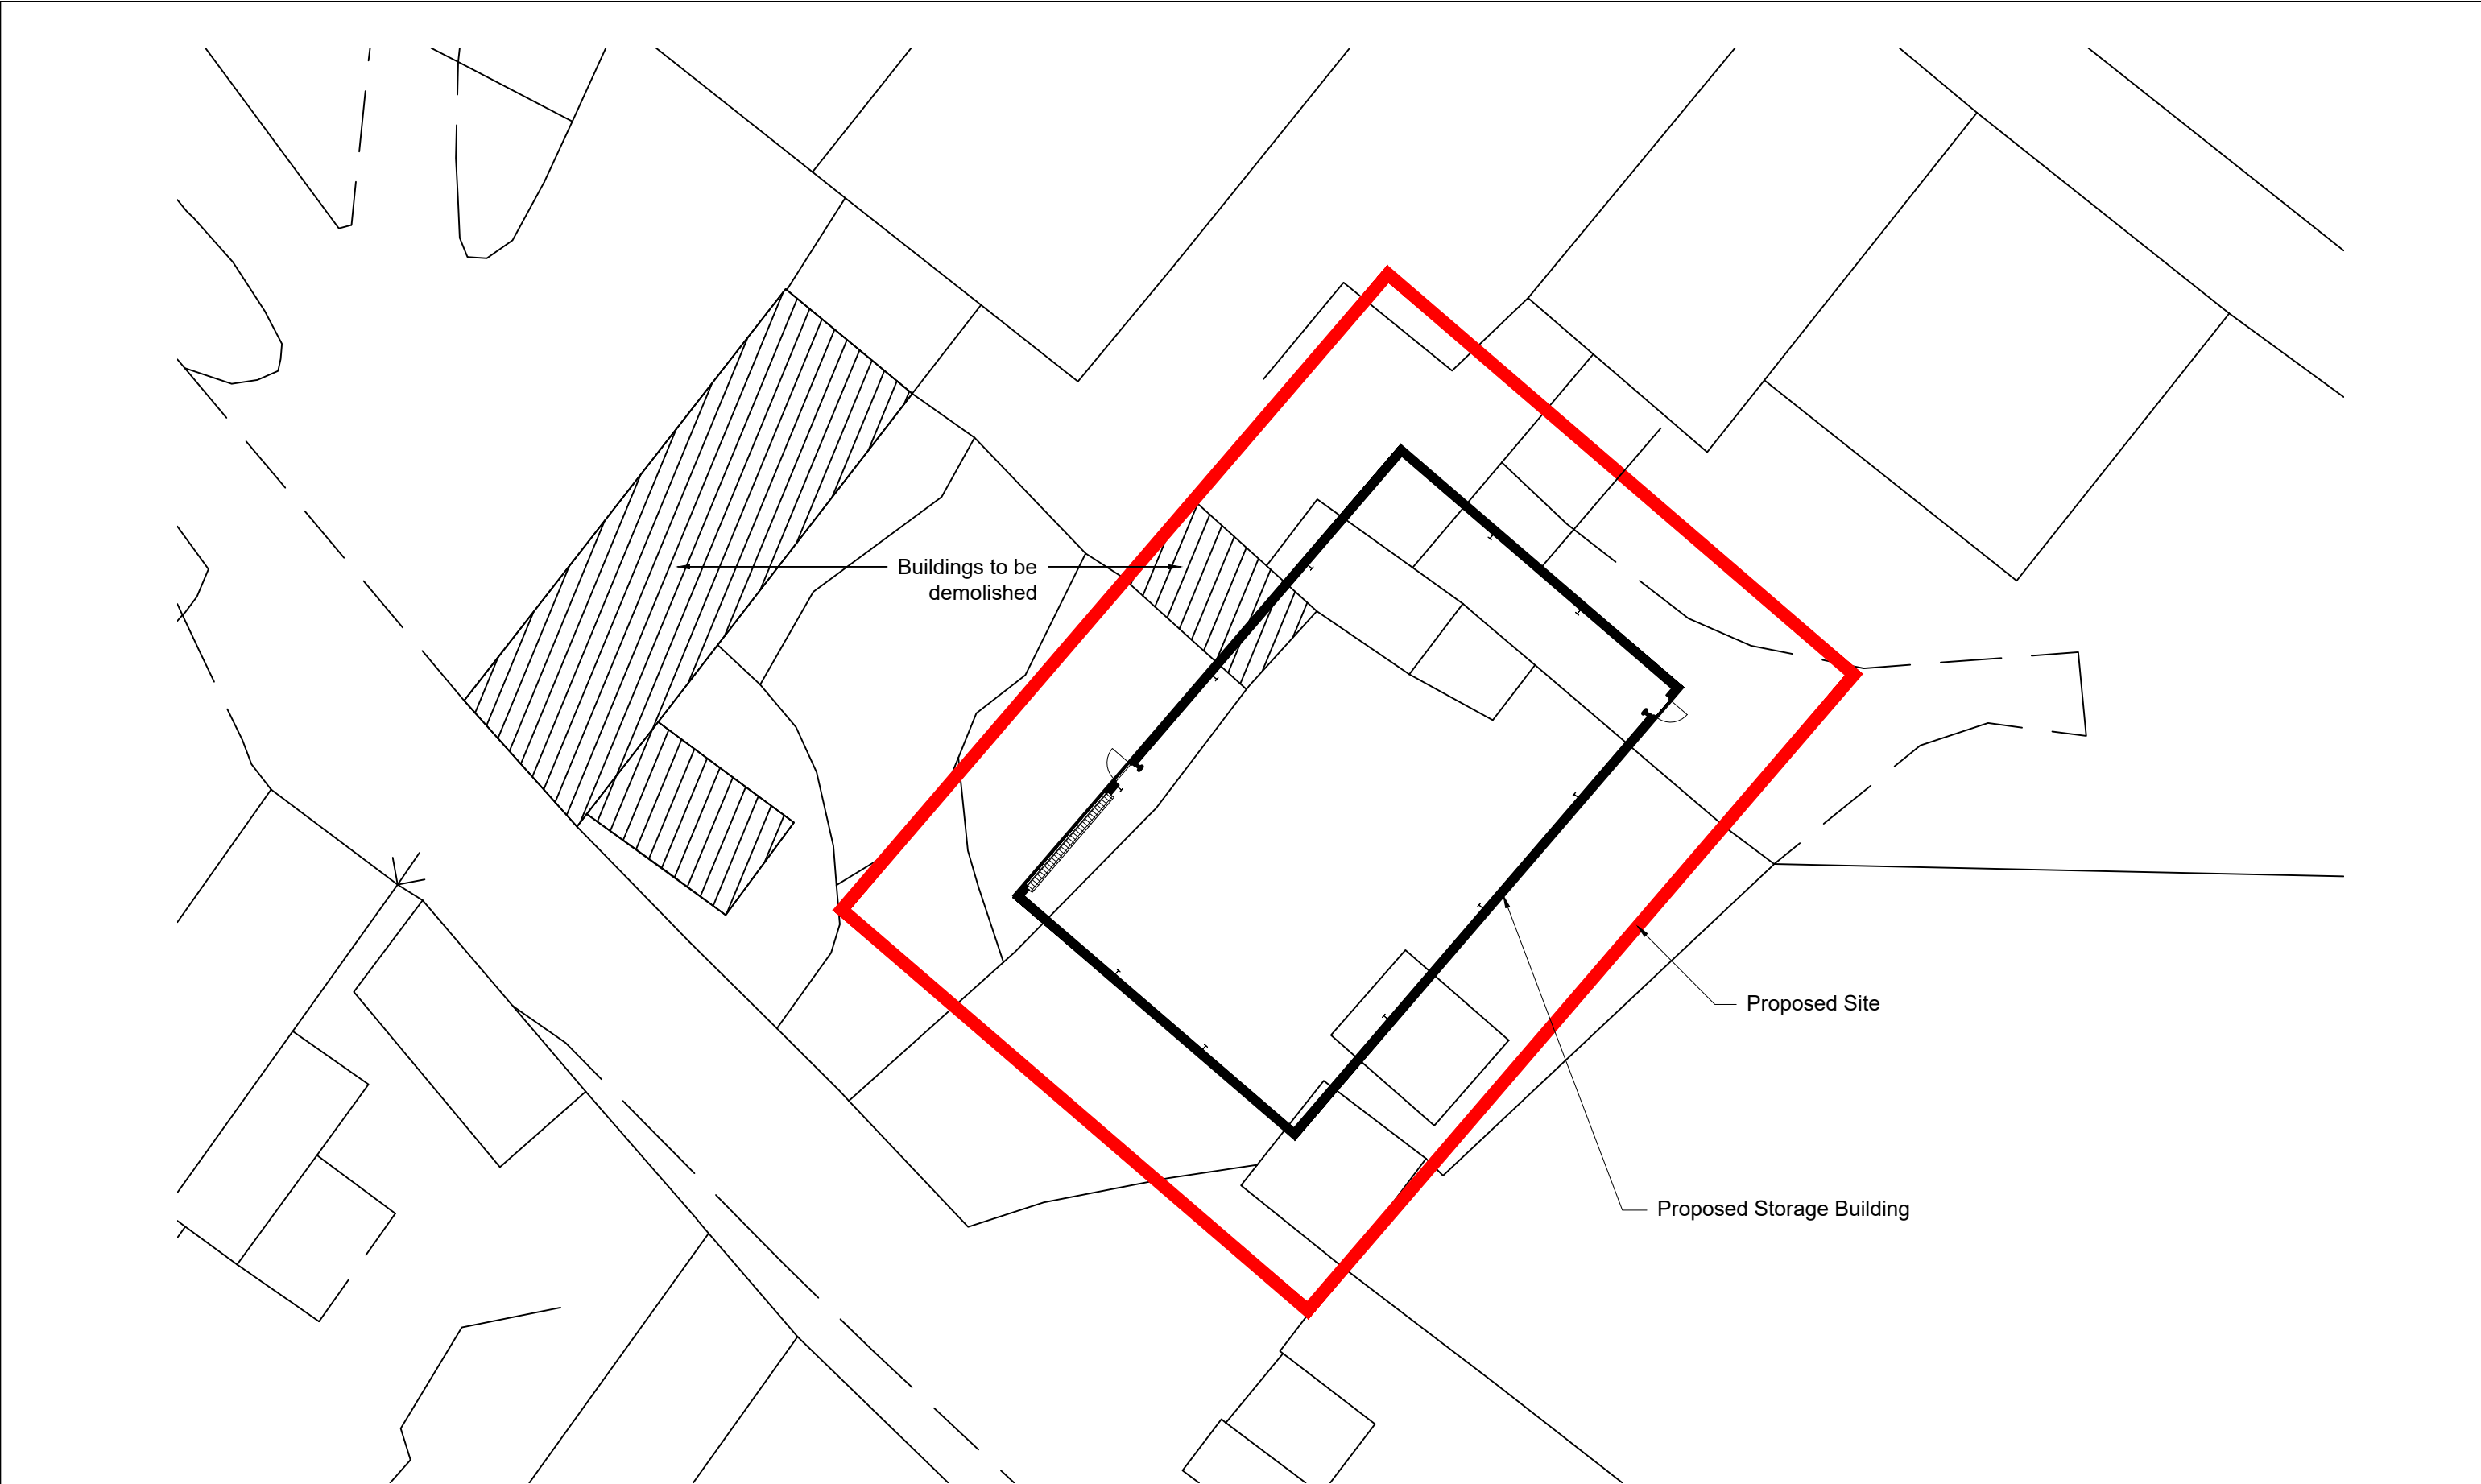


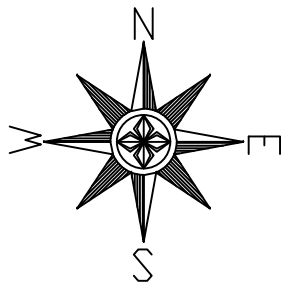

Buildings to be demolished

Proposed Site

Proposed Storage Building

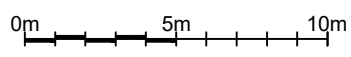

Rev No.	Revision Note.	Date	Drawn	Checked
B	Game Larder added	15.12.25	TJ	AW
C	Farm Office added	30.01.26	TJ	AW
D	Storage Building added & Site Boundary updated	12.03.26	TJ	AW
E	Zone 1 Revisions made	13.03.26	TJ	AW
F	Accomodation Plans added	30.03.26	TJ	AW
G	Storage building amended	14.04.26	TJ	AW

NUMBER - REV - CLIENT - PROJECT 05540-00 - G - Green Knight Estate - Crofton Farm			BOURNE VALLEY ASSOCIATES ANDOVER LANE FARM FABERSTOWN ANDOVER HAMPSHIRE SP11 9PE Tel: 01264 850159 Email: info@bournevalley.co.uk	
TITLE Block Plan				
DATE 12.03.26	SHEET 03	SCALE 1:250		
DRN BY AW	CHK BY AW	PAPER SIZE A3		