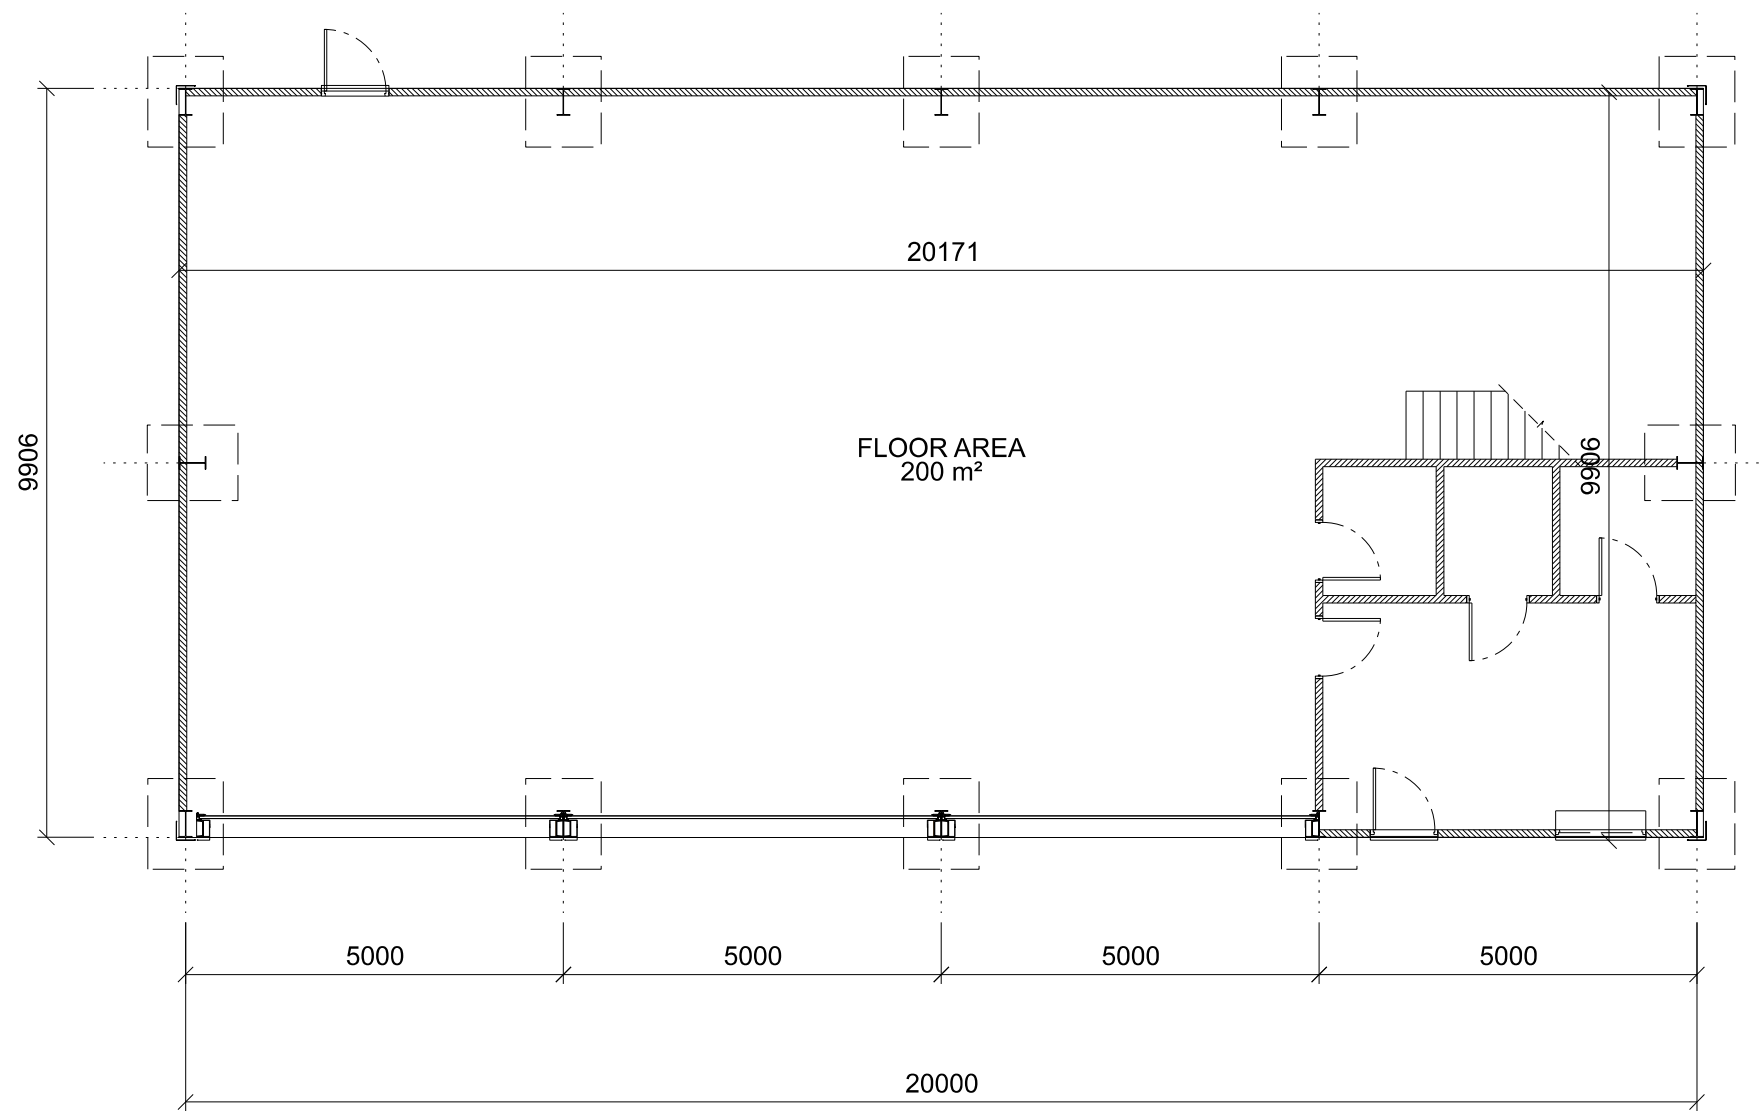


E		
D		
C		
B		
A		
Rev	Date	Notes
lpc TOWN AND COUNTRY PLANNING DEVELOPMENT CONSULTANTS LPC (TRULL) LTD., TRULL, TETBURY, GLOUCESTERSHIRE GL8 8SQ Tel: 01285 841433 email: admin@lpcrull.com		
Client OTM		
Project Proposed Workshop Yard at Stanton St Quintin		
Drawing Proposed Plan		
Date	November 25	Scale 1:100 @ A3
Drawing Number LPC 5293 PR 04		