


→ N

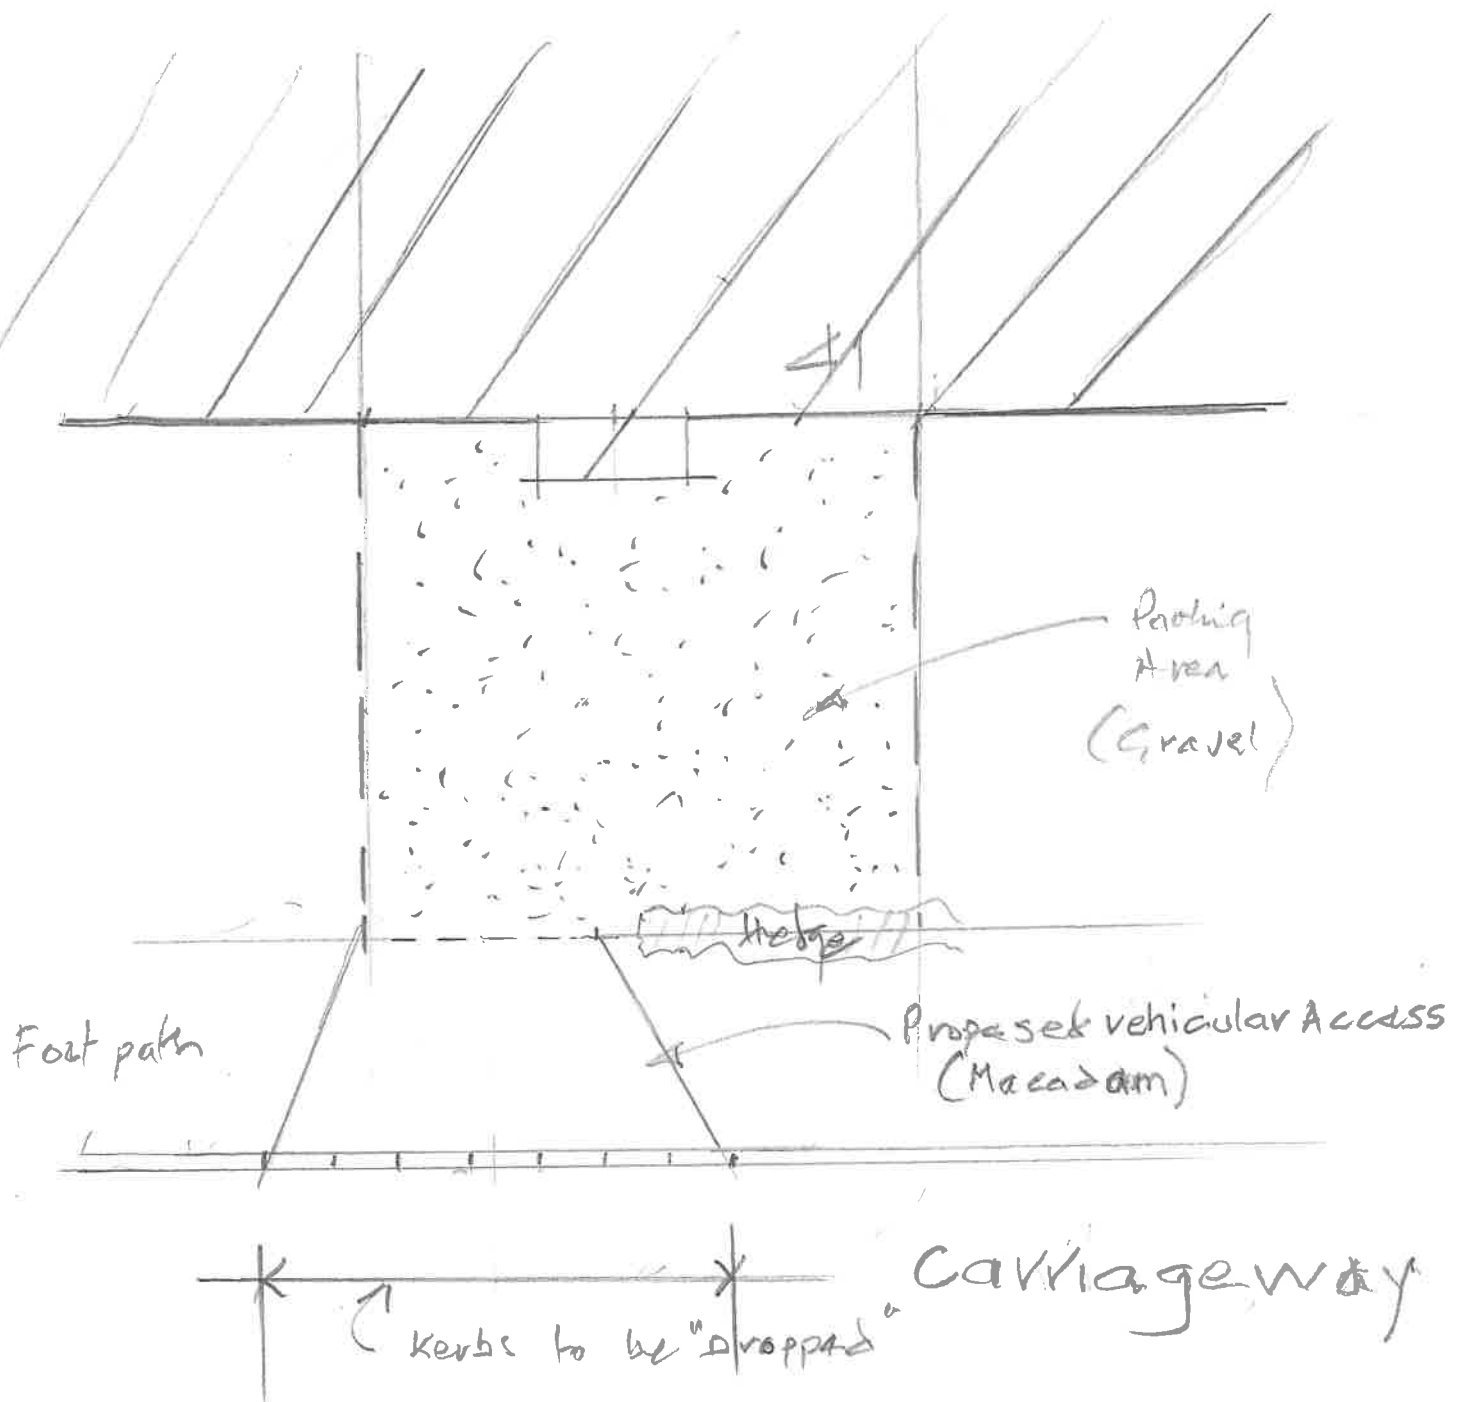

BLOCK PLAN

0 5m
scale - 1:100 @ A4

Proposed Vehicular Access
at 41 Queensway Malmesbury