



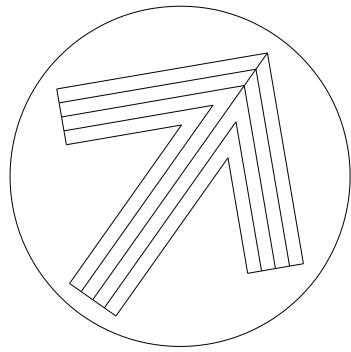

5305

5004

Track

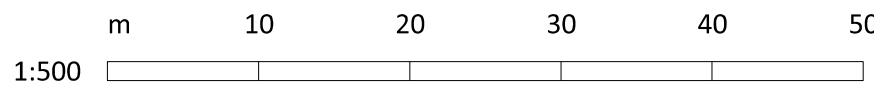

E		
D		
C		
B		
A		
Rev	Date	Notes

lpc

TOWN AND COUNTRY PLANNING DEVELOPMENT CONSULTANTS

LPC (TRULL) LTD.,
TRULL, TETBURY, GLOUCESTERSHIRE GL8 8SQ
Tel: 01285 841433 email: admin@lpctrull.com

Client OTM	
Project Proposed Workshop Yard at Stanton St Quintin	
Drawing Proposed Block Plan © Crown copyright and database rights 2025 OS Licence 100047474	
Date February 26	Scale 1:500 @ A3
Drawing Number LPC 5293 PR 02 Rev B	