

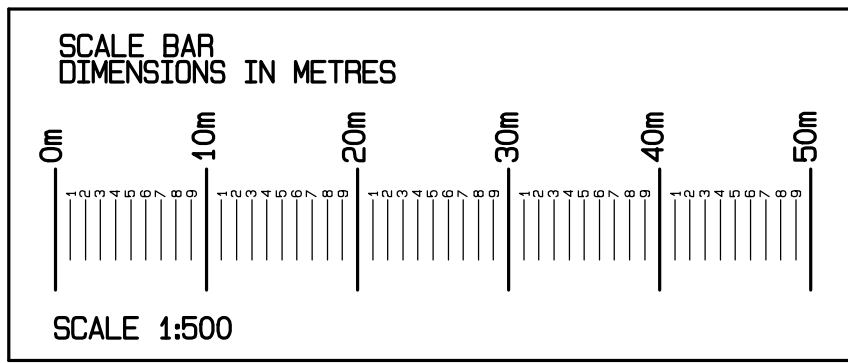


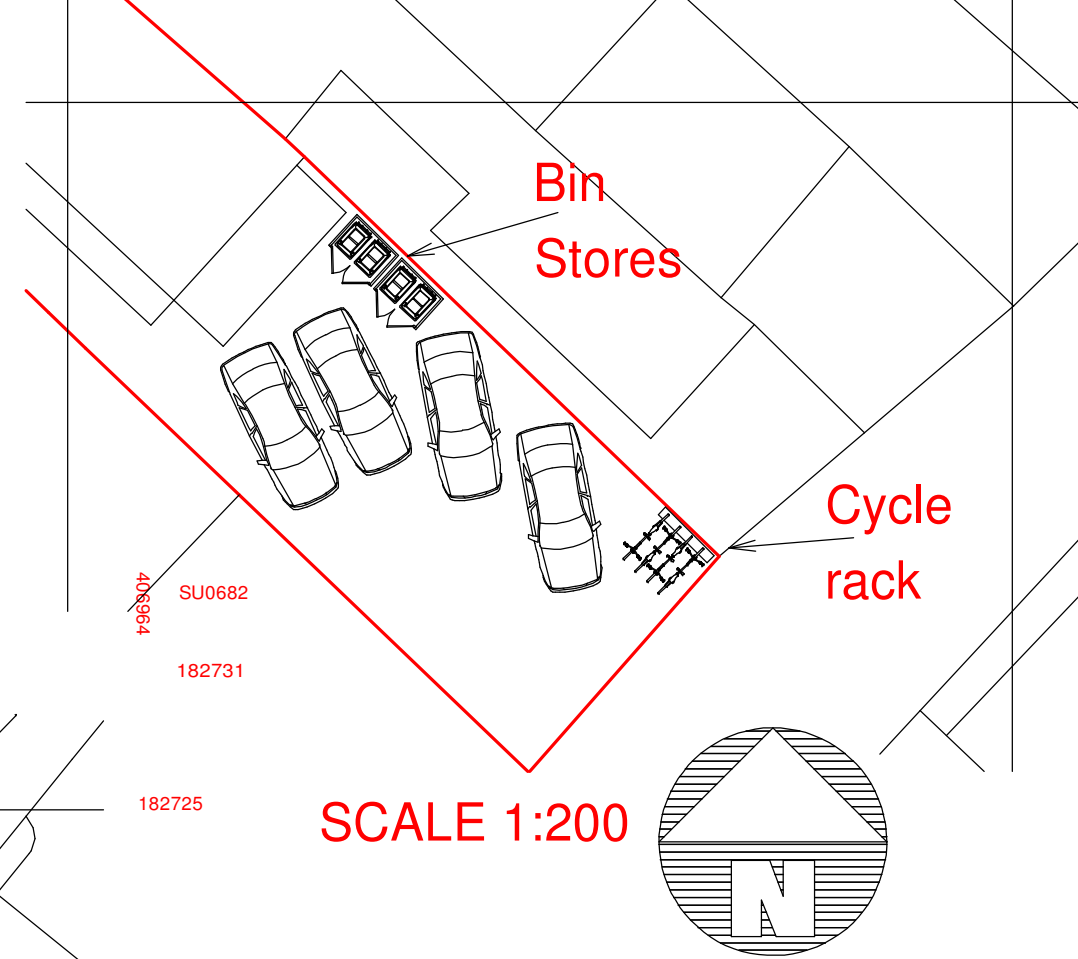

Mapserve OS partner license number is 100053143.

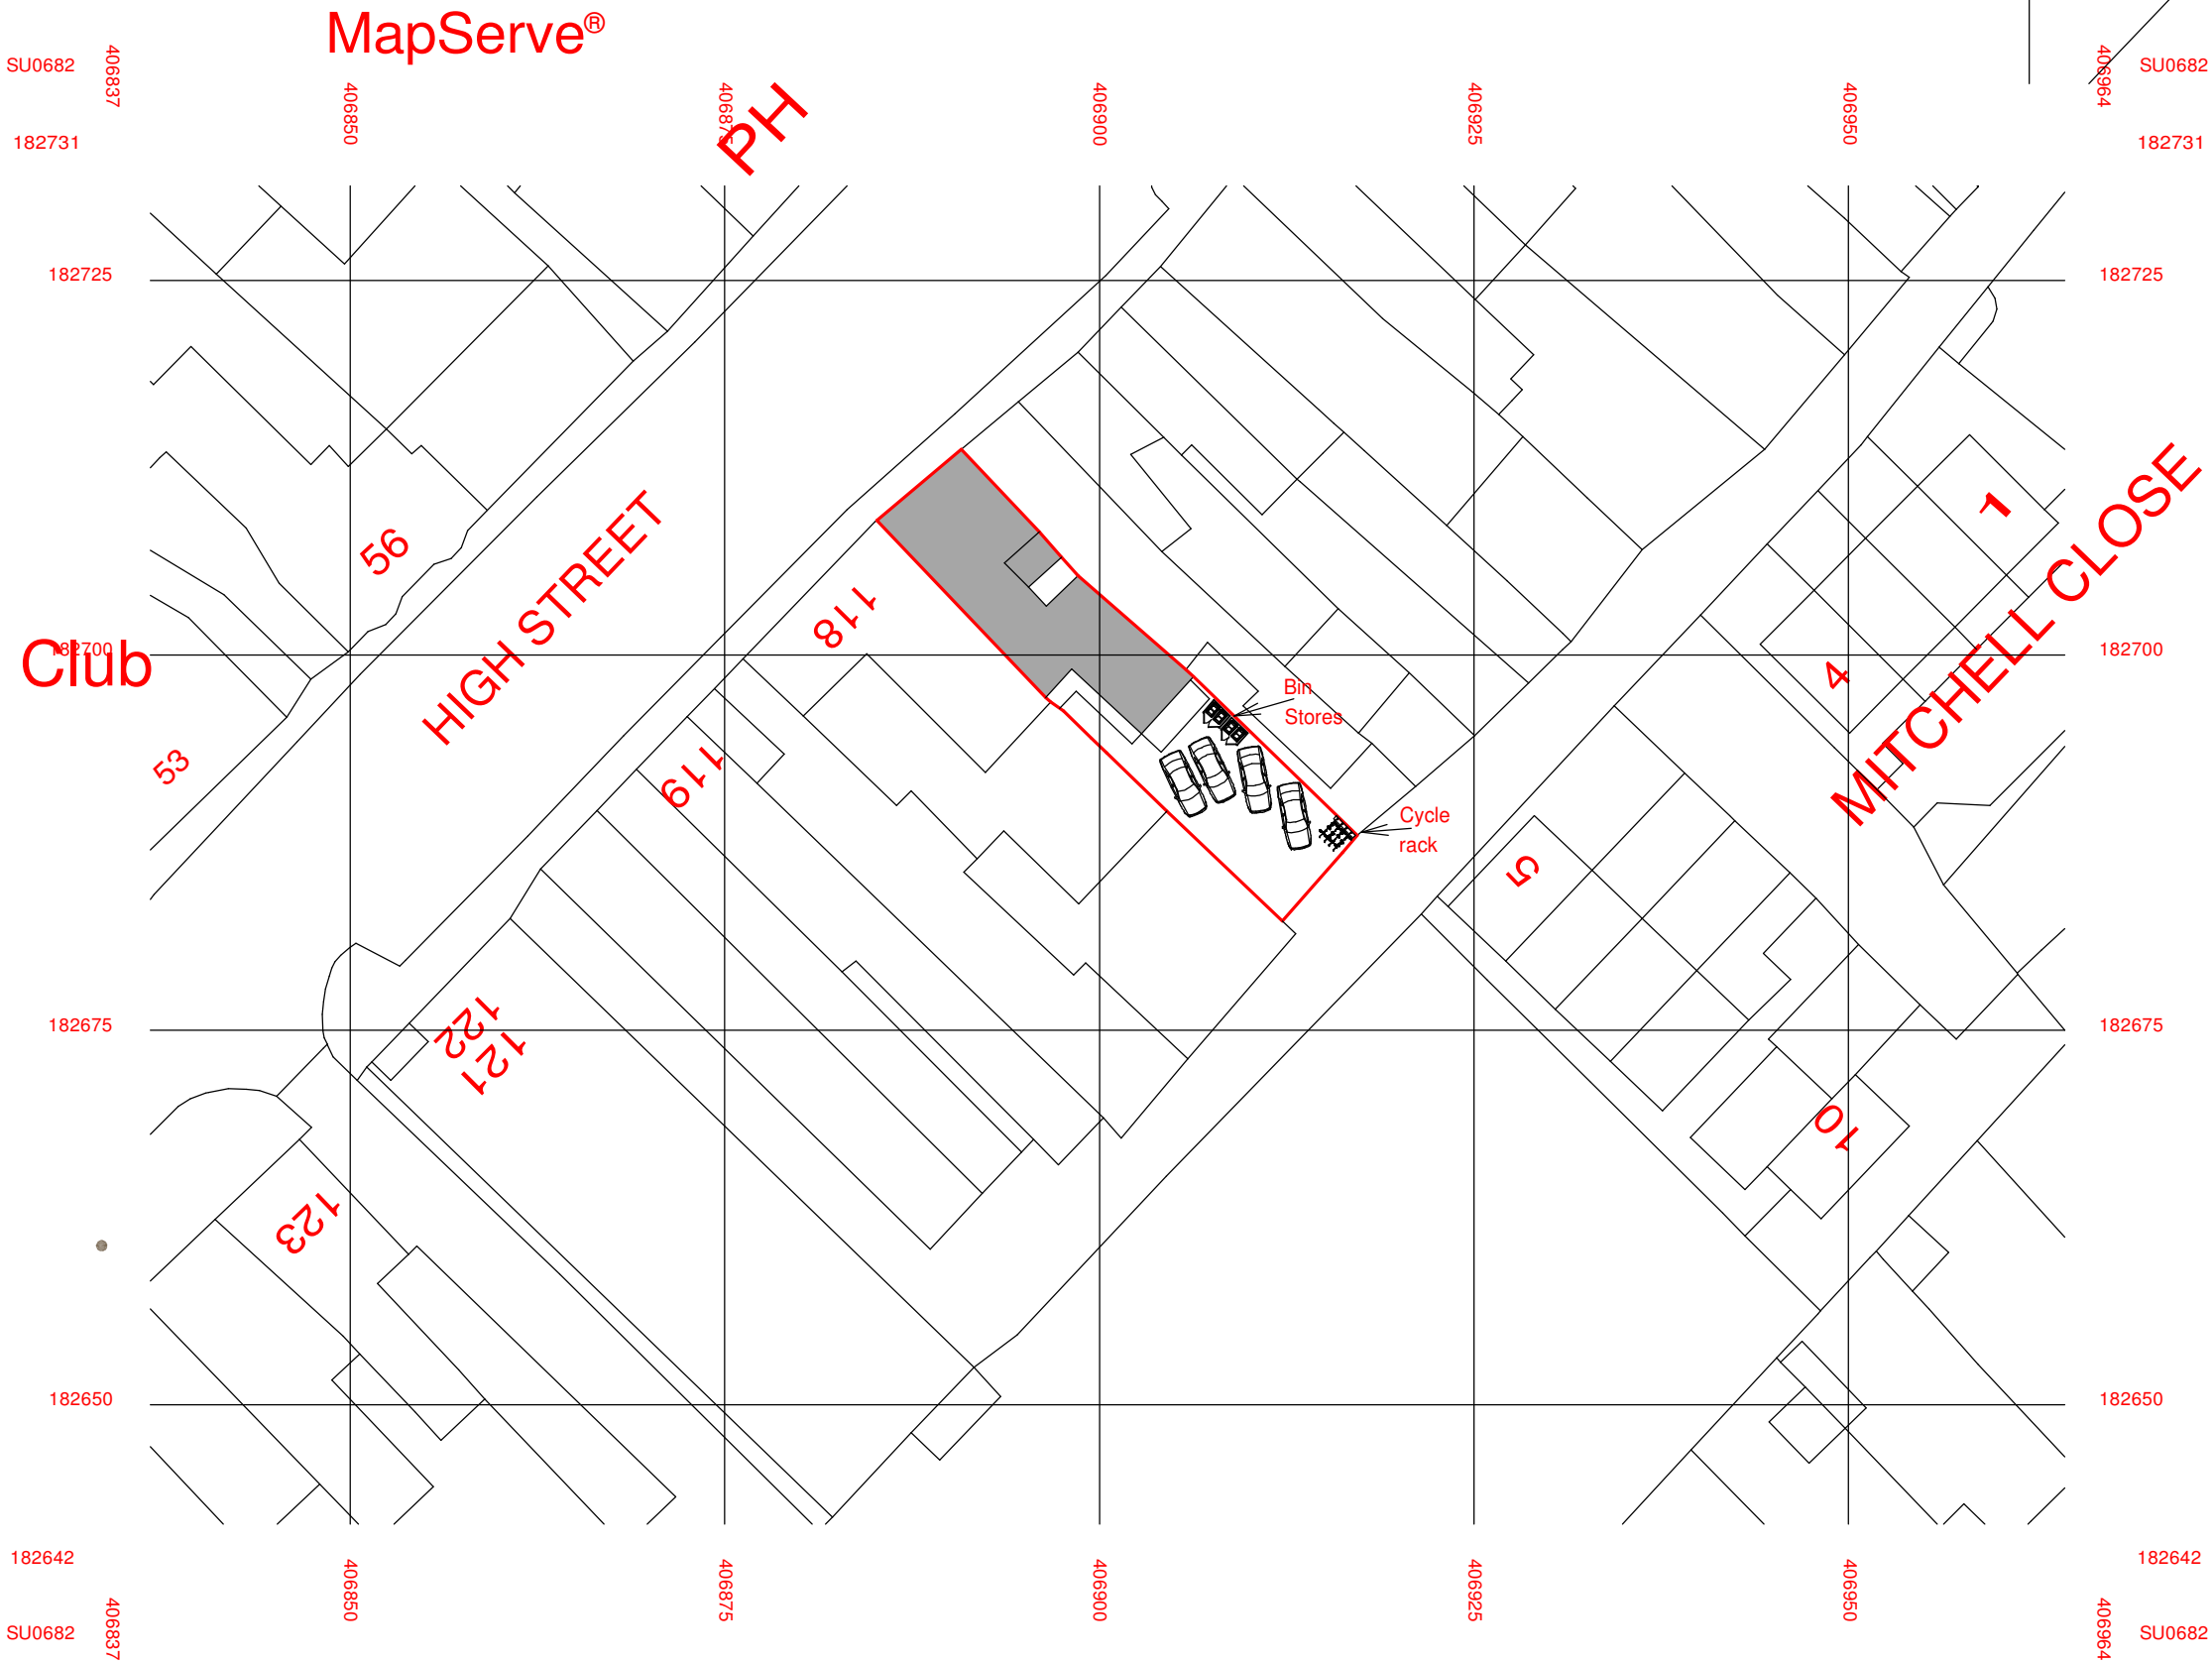

NEIL ARMSTRONG ARCHITECTURAL SERVICES		
31 Church Ground, South Marston, Swindon, Wilts. SN3 4FL. Tel: (01793) 832158		
client	MISS F BENDALL HUSH COMMERCIAL LTD 25 FARM LANE, GREAT BEDYWN, MARLBOROUGH, WILTSHIRE SN8 3LU	
project	FORMER COUNCIL OFFICES 117 HIGH STREET, ROYAL WOOTTON BASSETT. NR SWINDON WILTS SN4 7AN	
title PROPOSED SITE PLAN		
scale	date	drawn NBA paper A3
1:500	3-10-2025	
revision	no. Y25-132-6	
Work to figured dimensions only. Any queries should be referred to the address shown above. This drawing is the Copyright of Neil Armstrong Architectural Services and shall not be altered, copied or reproduced in any way without prior written consent.		