
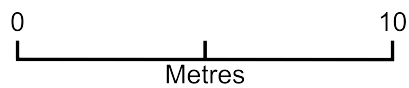


75 FELL ROAD, WESTBURY. BA13 2GG

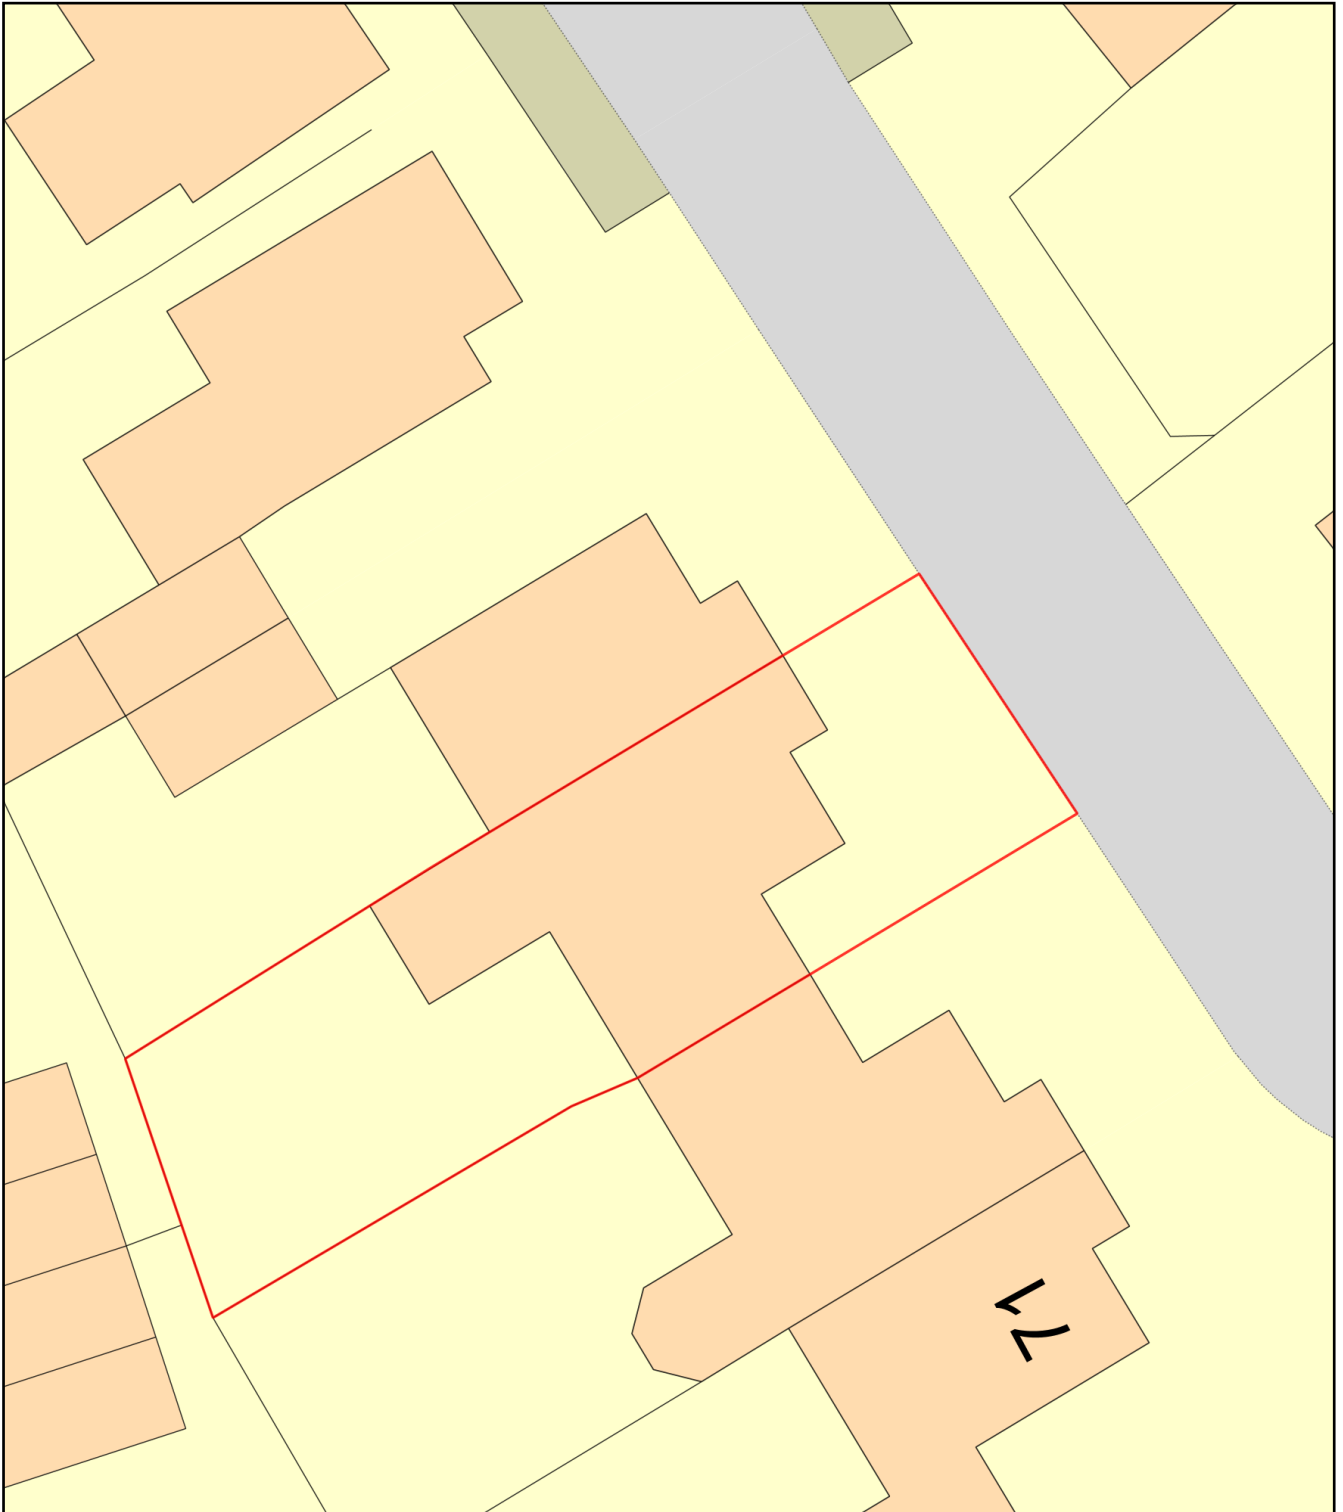

Plan Produced for: **MATTHEW CASSIDY**

Date Produced: 17 Apr 2026

Plan Reference Number: TQRQM26107102929985

Scale: 1:200 @ A4