


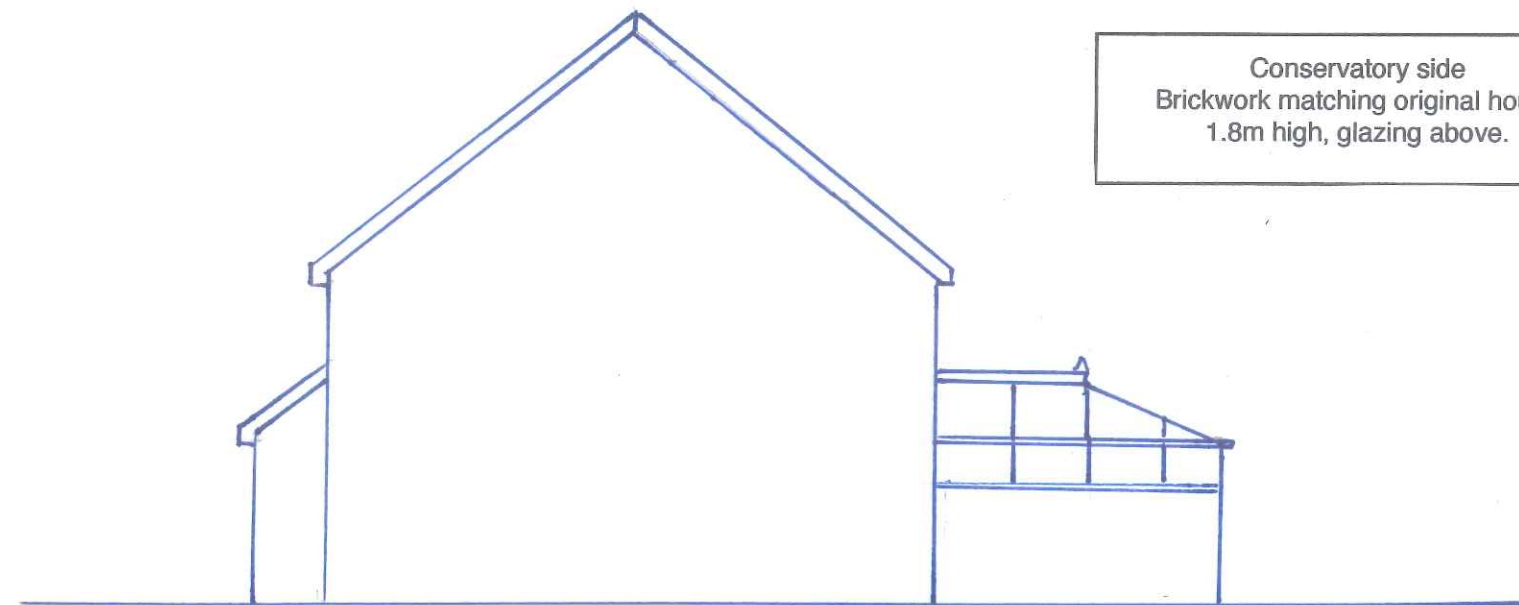


Conservatory side
Brickwork matching original house
1.8m high, glazing above.

Scale 1:100 @A3
0 1 2 3 4 5m

Drawing 1
North side elevations
75 Fell Road, Westbury.
BA13 2GG

Existing side elevation
showing old conservatory

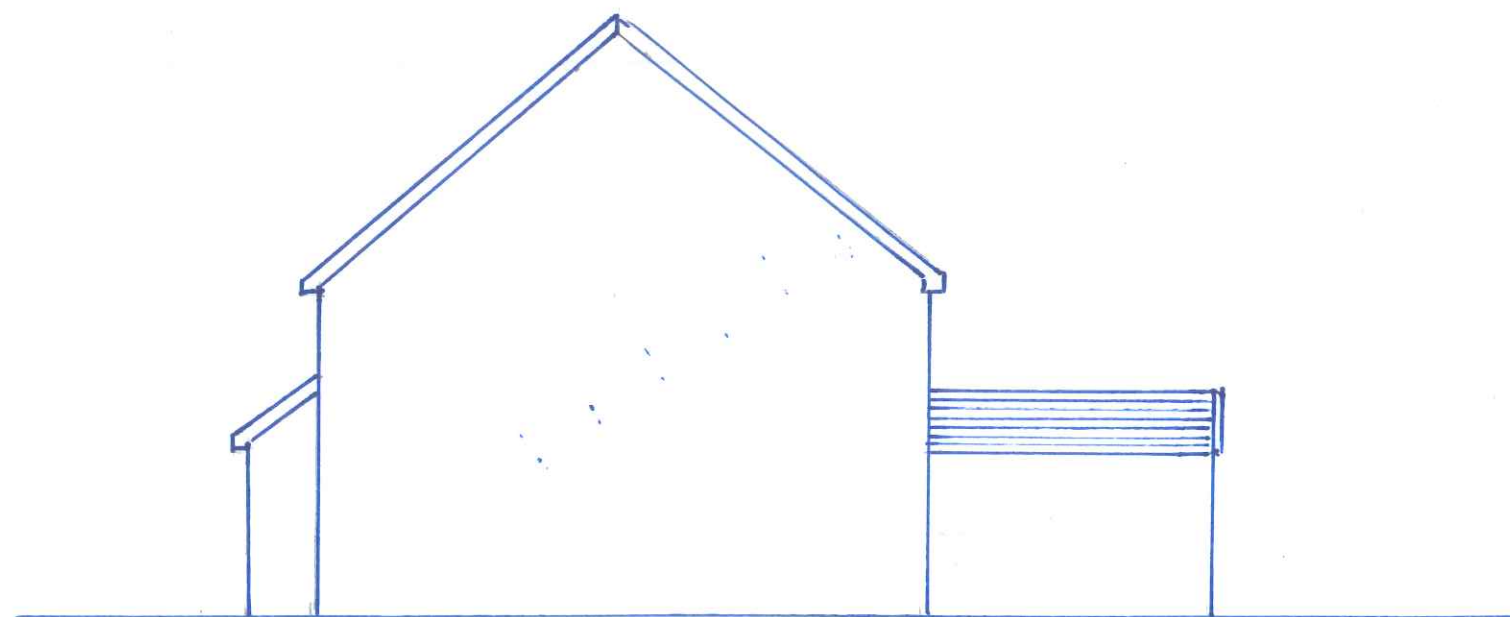

Proposed side elevation
showing new dining room
extension.

Side bricked up to eaves to
match existing brickwork.

Interlocking concrete tiles
to match existing roof.

New roofline same height as
old conservatory roof.

1.8m Lap garden fence separates
properties.