



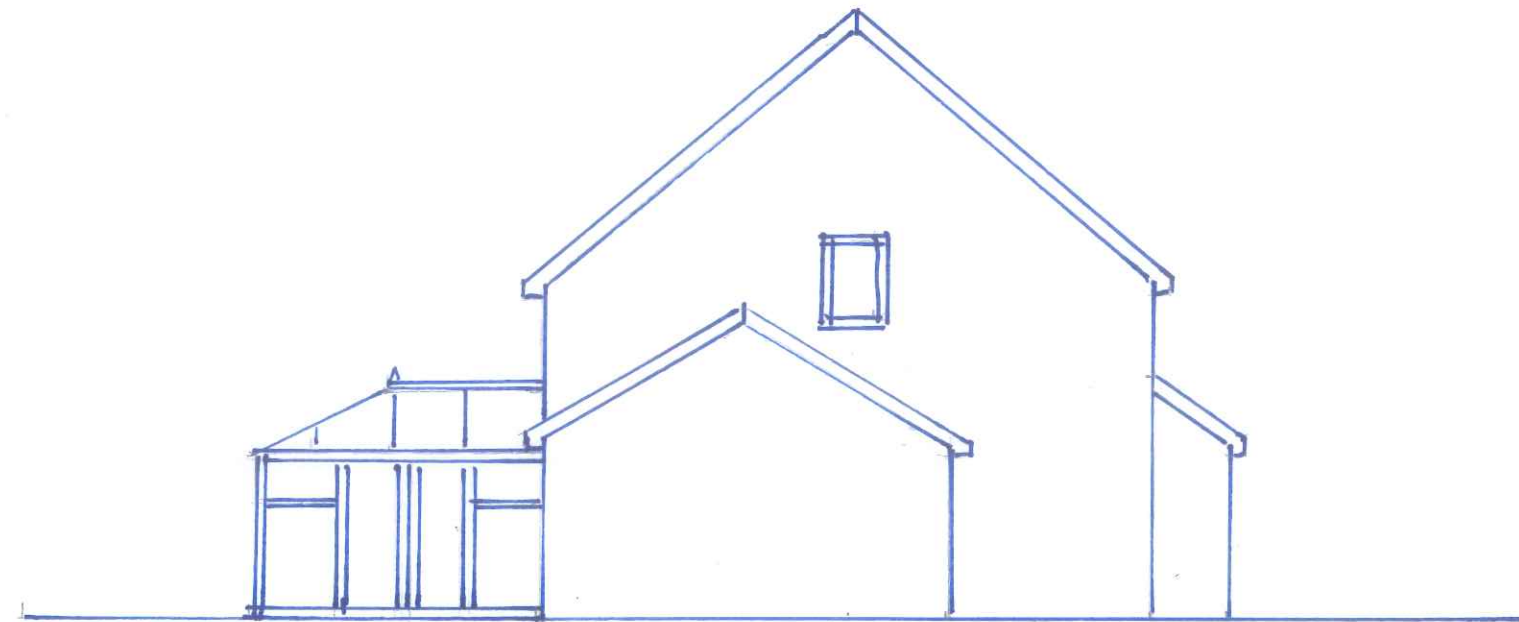

Scale 1:100 @A3
 0 1 2 3 4 5 M

Drawing 2
 South side elevations
 75 Fell Road, Westbury.
 BA13 2GG

Existing side elevation
 showing old conservatory

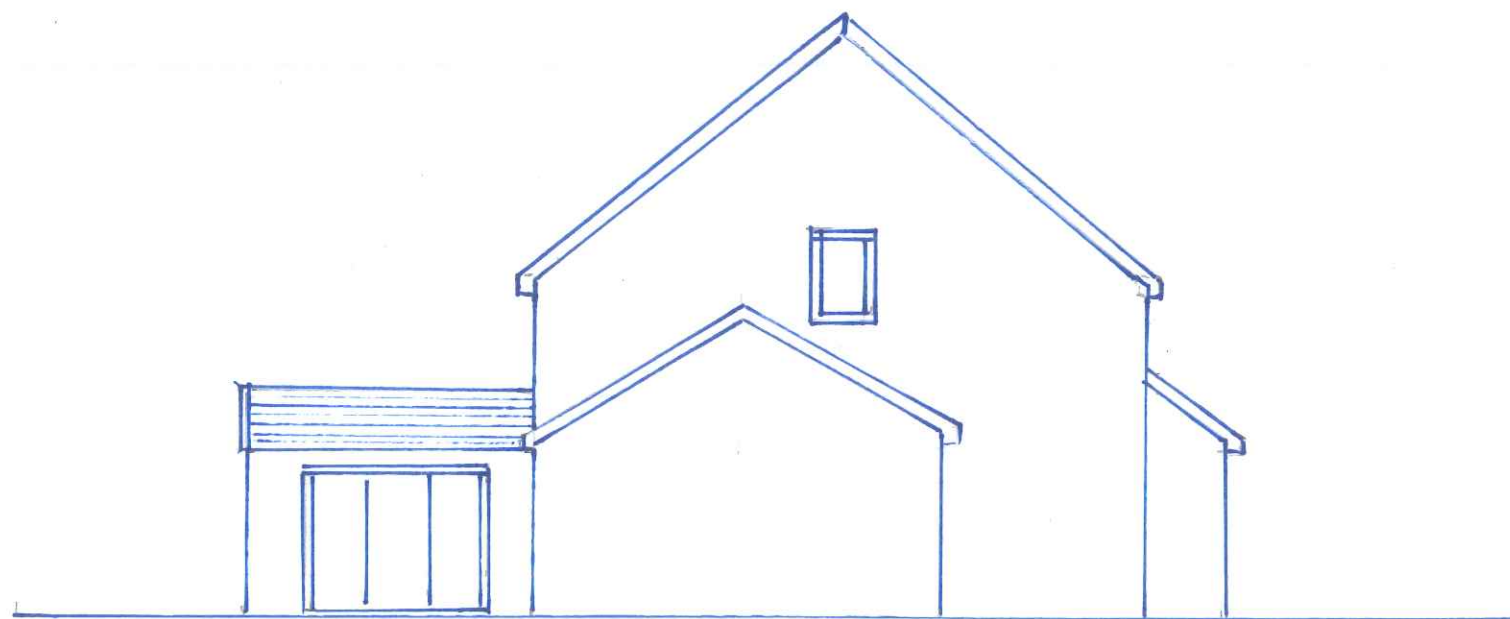

Proposed side elevation
 showing new dining room
 extension.

Side clad in locally sourced timber
 To match existing garden cabin.

Interlocking concrete tiles
 to match existing roof.

New roofline same height as
 old conservatory roof.

2.4m Aluminium bifold doors.