

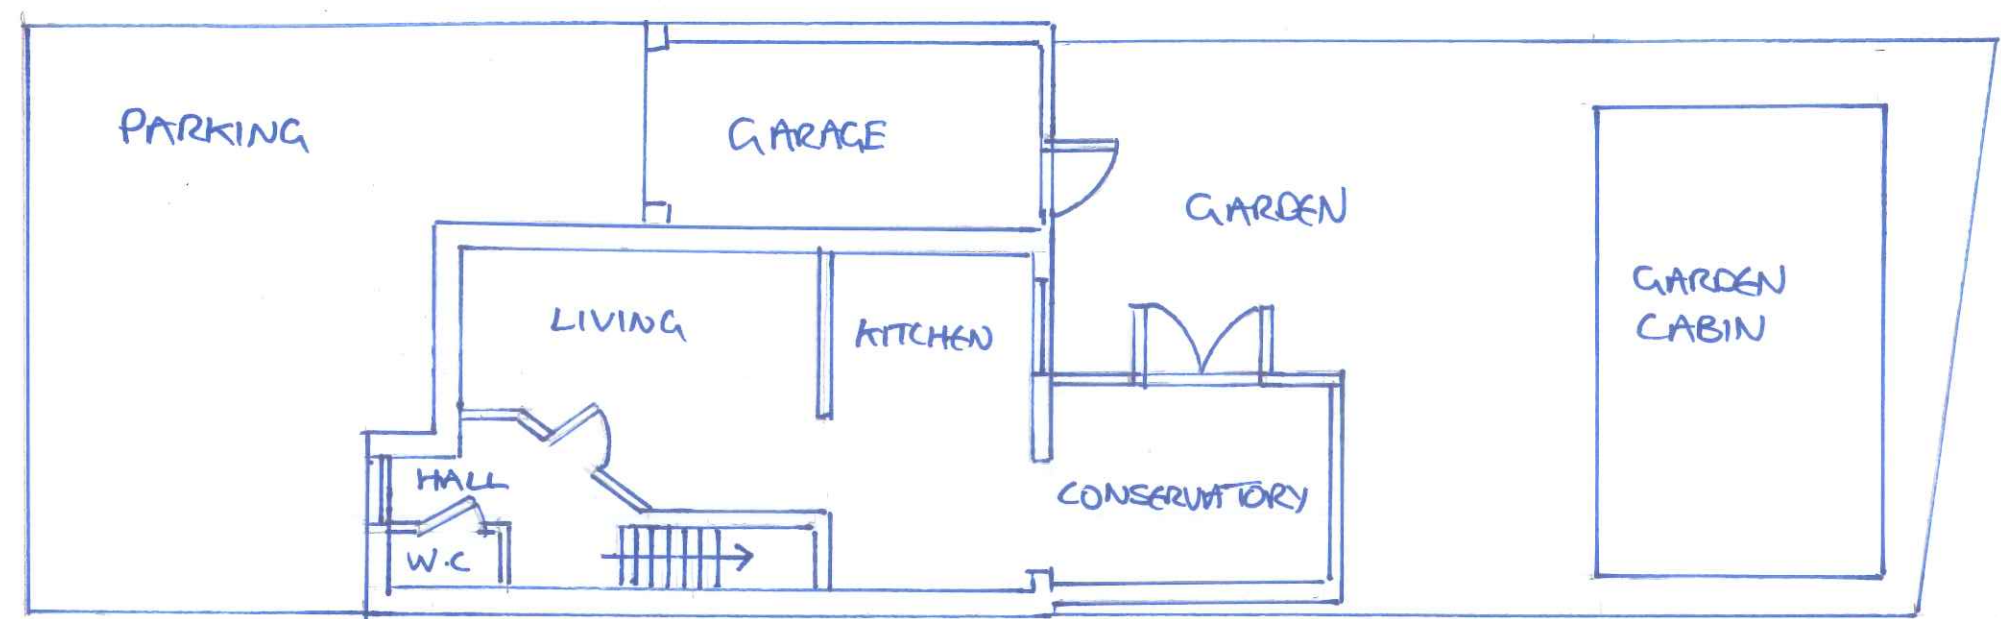


Drawing 3
Site plan/floorplans
75 Fell Road, Westbury.
BA13 2GG

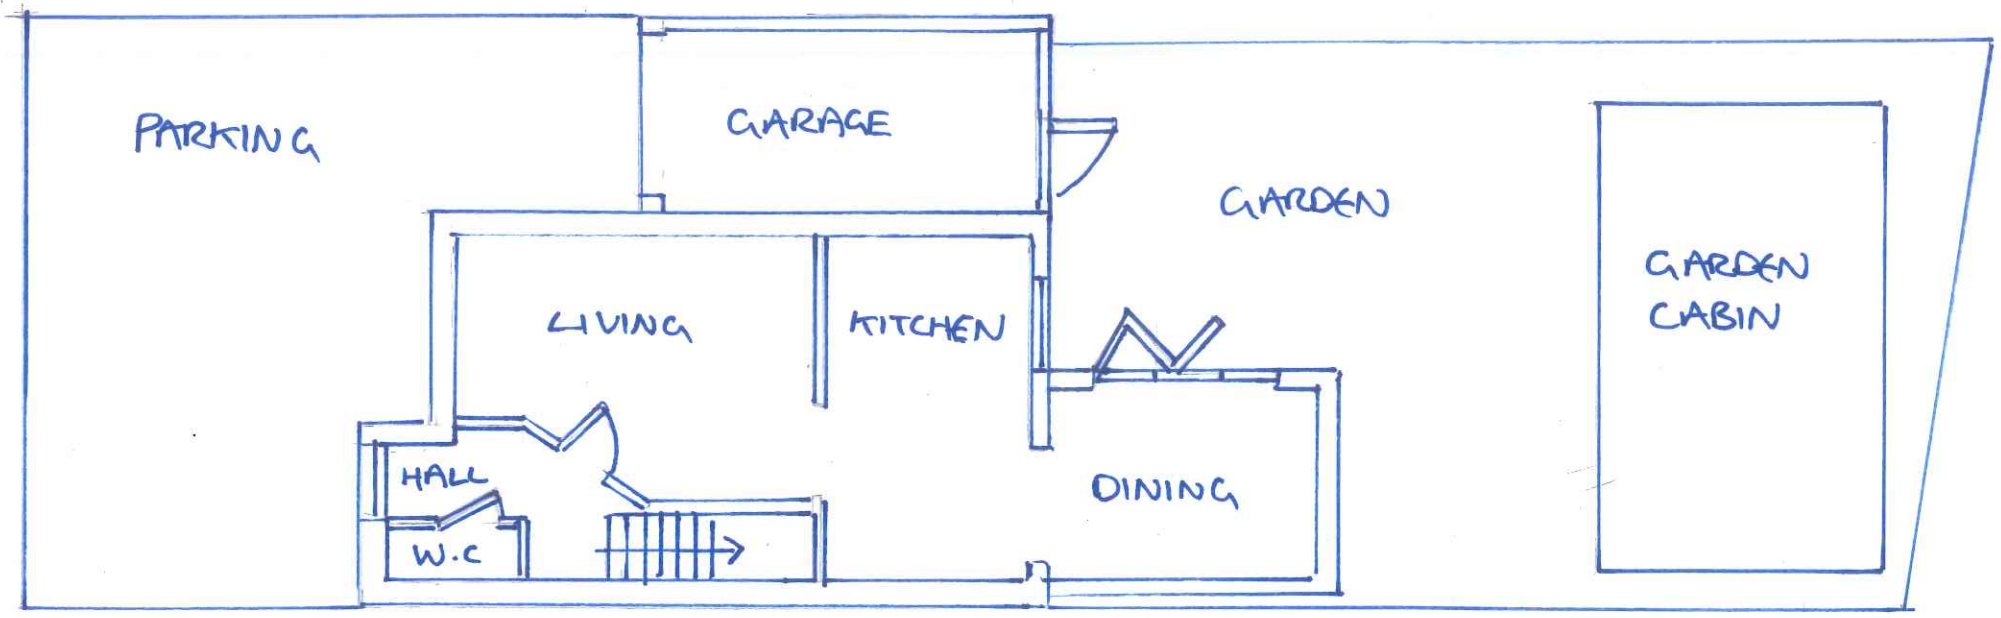

Existing floorplan
showing old
UPVC conservatory

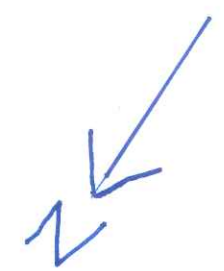

Proposed floorplan showing
dining room extension.

New extension built on existing
concrete base of old conservatory
3.8m depth x 3m width