


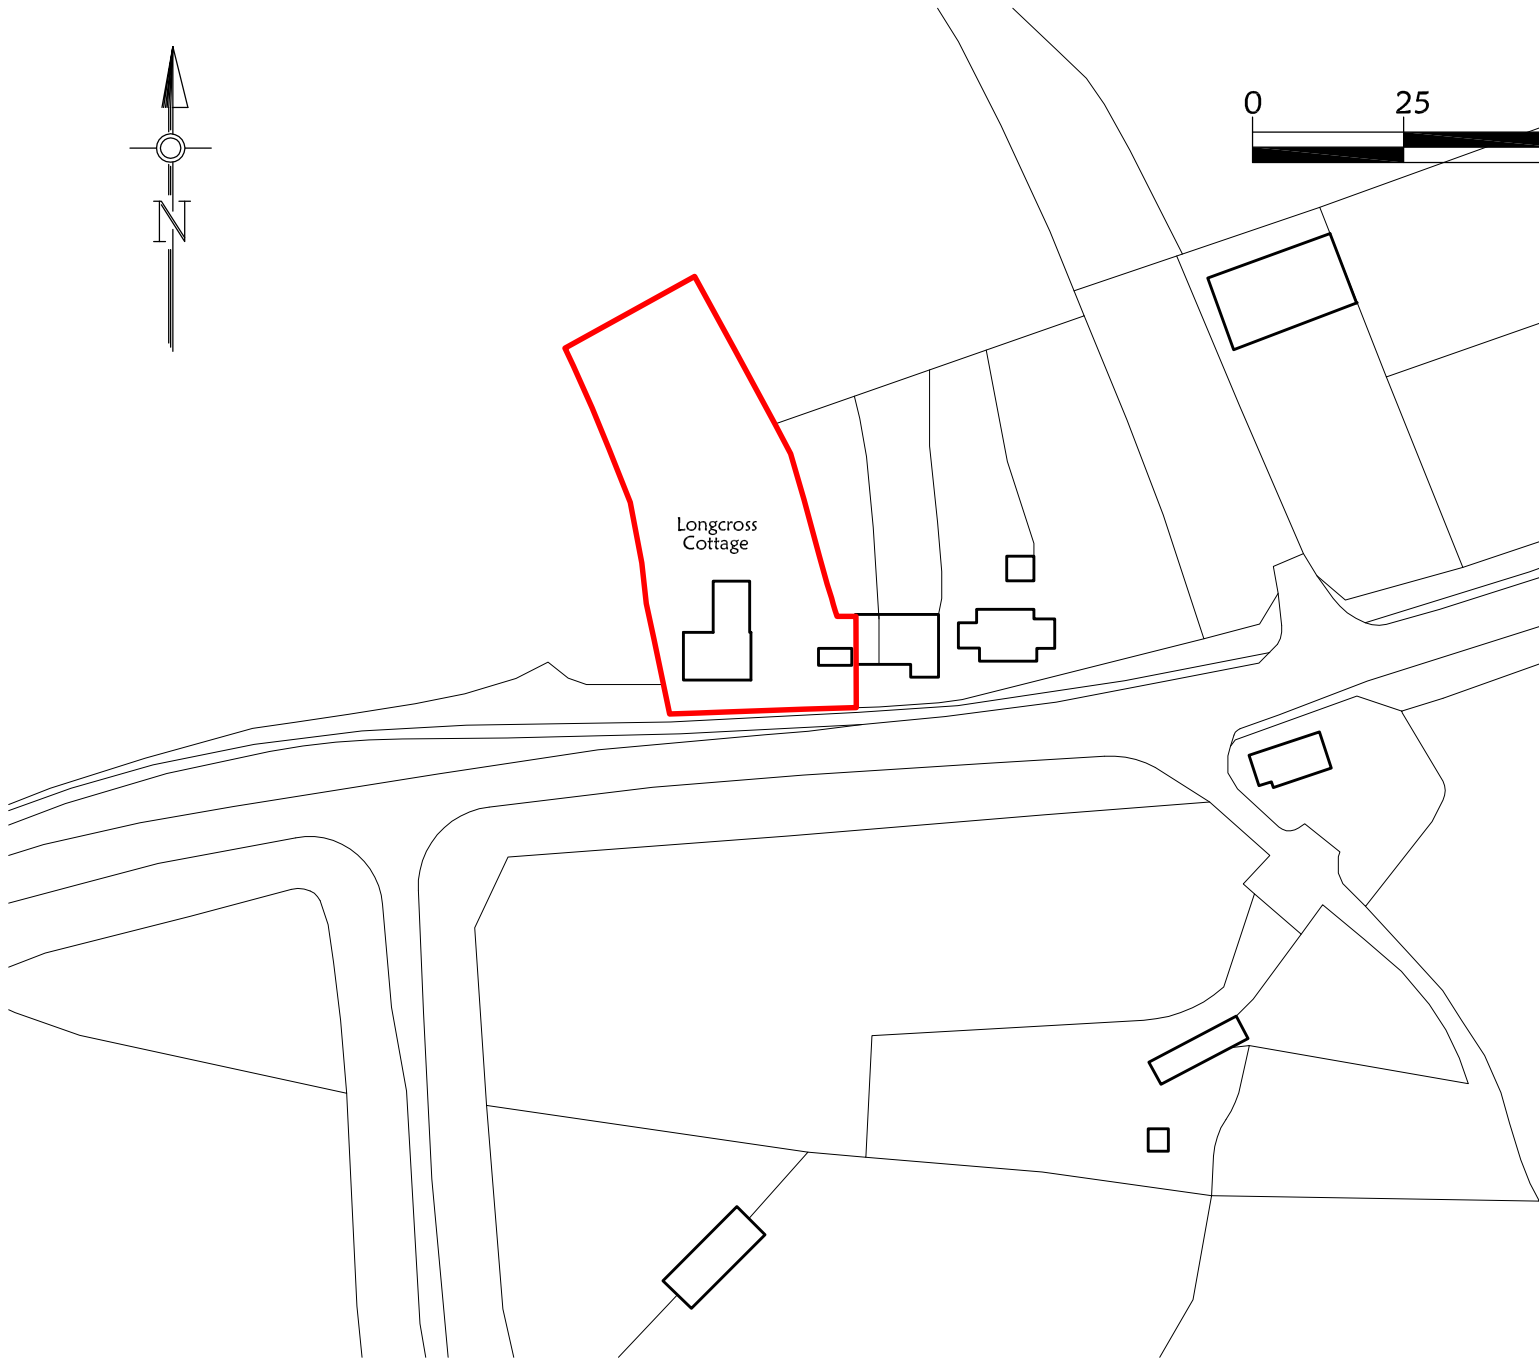

SCALEBAR 1:1250



LOCATION PLAN

Project:

LONGCROSS COTTAGE
LONGCROSS, ZEALS, BA12 6LJ

Drawing Title:

LOCATION PLAN

Client:

MR AND MRS EMBY

Singleton Design

32 Castle Street, Newtown
Tisbury, Wiltshire, SP3 6SN

Tel. 01747 445045
e: singleton.design@btinternet.com

Scale: 1:1250 @ A4

Drg No: P983/01

Rev: