

House

Oakfrith House

Stable Cottage

Laurel House

Green Farm


West End Hous

The Barn

The Stables

BLOCK PLAN

SCALE 1:500

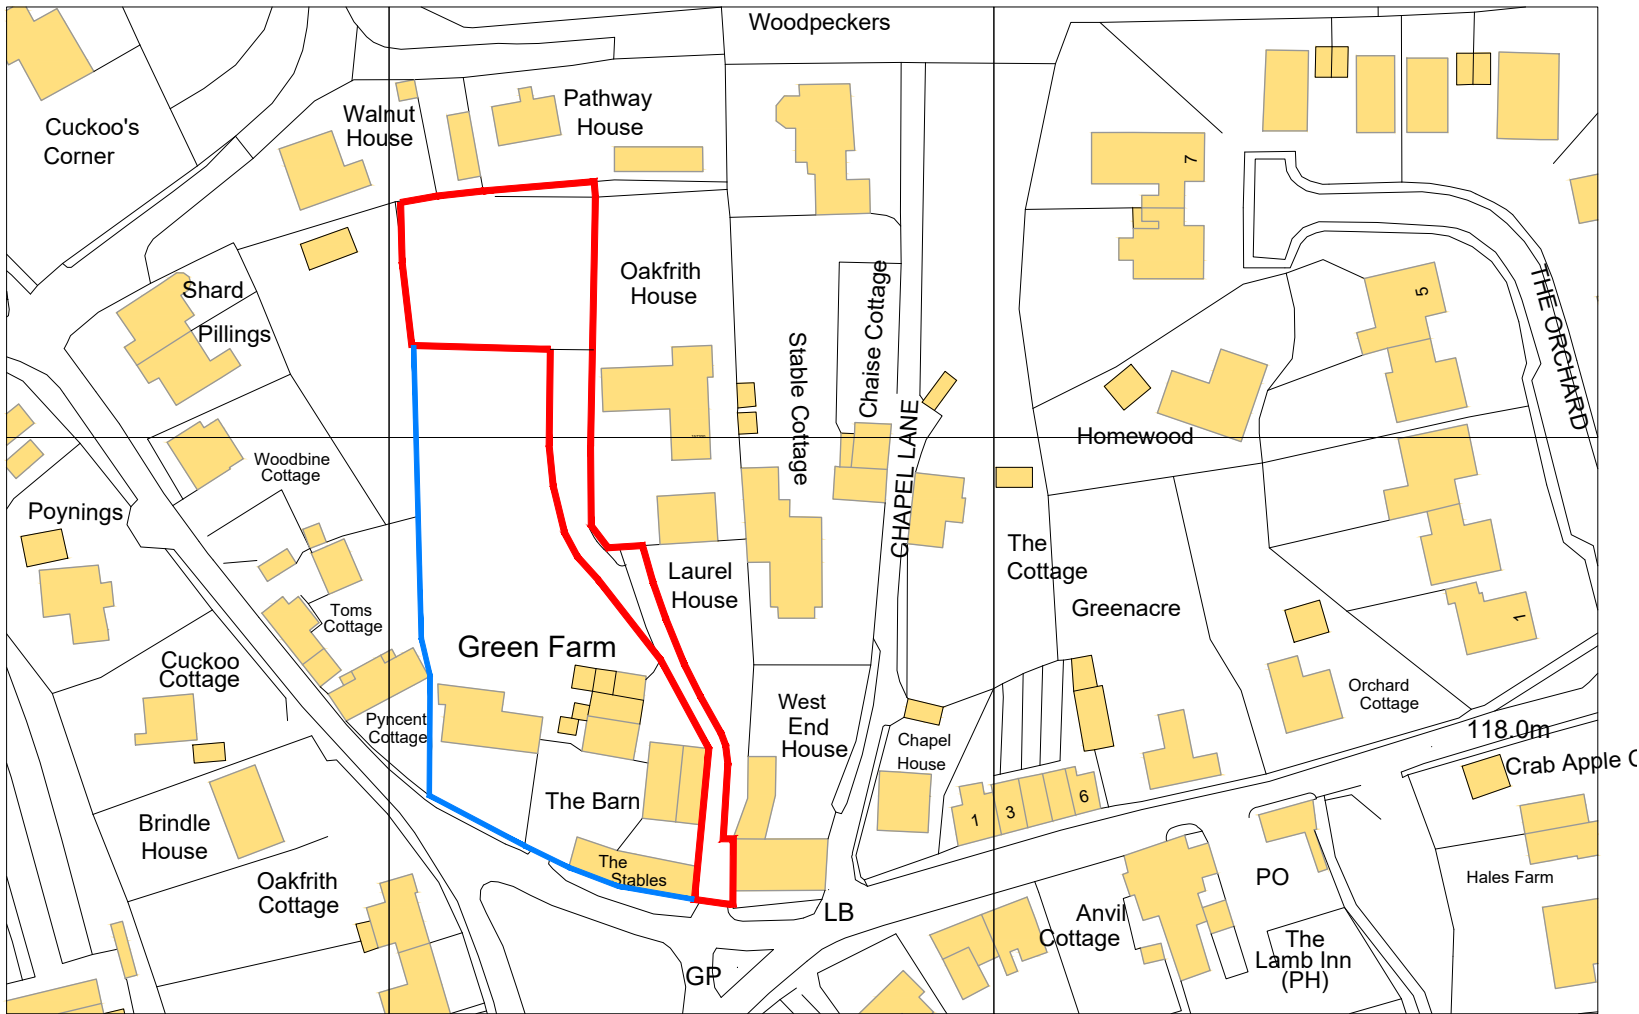

Ordnance Survey, (c) Crown Copyright 2022. All rights reserved. Licence number 100022432

SITE LOCATION PLAN

SCALE 1:1250

NORTH



INCH

1:1250/ 1:500
@ A3

**SITE LOCATION &
BLOCK PLAN**

MATHEWSON WATERS ARCHITECTS

Winchburn Studios
07540 726552

RIBA #
Chartered Practice

The Old Surgery
Crowle Road · Lambourn
Berkshire · RG17 8NR
enquiries@mw-architects.co.uk
01488 731231
www.mw-architects.co.uk

services studio:
0330 7219961

1:1250/ 1:500
@ A3

● MATHEWSON WATERS ARCHITECTS LP

19104.100-A

WATER
The Old Surgery
Crowle Road · Lambourn
Berkshire · RG17 8NR
enquiries@mw-architects.co.uk
www.mw-architects.co.uk
01488 73131
MICK WATERS ARCHITECTS

19104.100-A

PROJECT

Green Farm, Urchfont

REVISION DATE AMENDMENTS

0 10 20 30 40 50m

SCALE BAR - 1:1250

0 10 20 25m

- 1:500

ALL FIGURED DIMENSIONS ARE TO BE TAKEN IN PREFERENCE TO SCALED DIMENSIONS AND ANY INACCURACIES ARE TO BE REPORTED TO THE ARCHITECT. DIMENSIONS TO BE CHECKED ON SITE BEFORE ANY WORK IS PUT IN HAND OR PREFABRICATED. COPYRIGHT OF THIS DRAWING IS RETAINED BY THE ARCHITECT AND IT MUST NOT BE REPRODUCED WITHOUT THEIR WRITTEN CONSENT.