

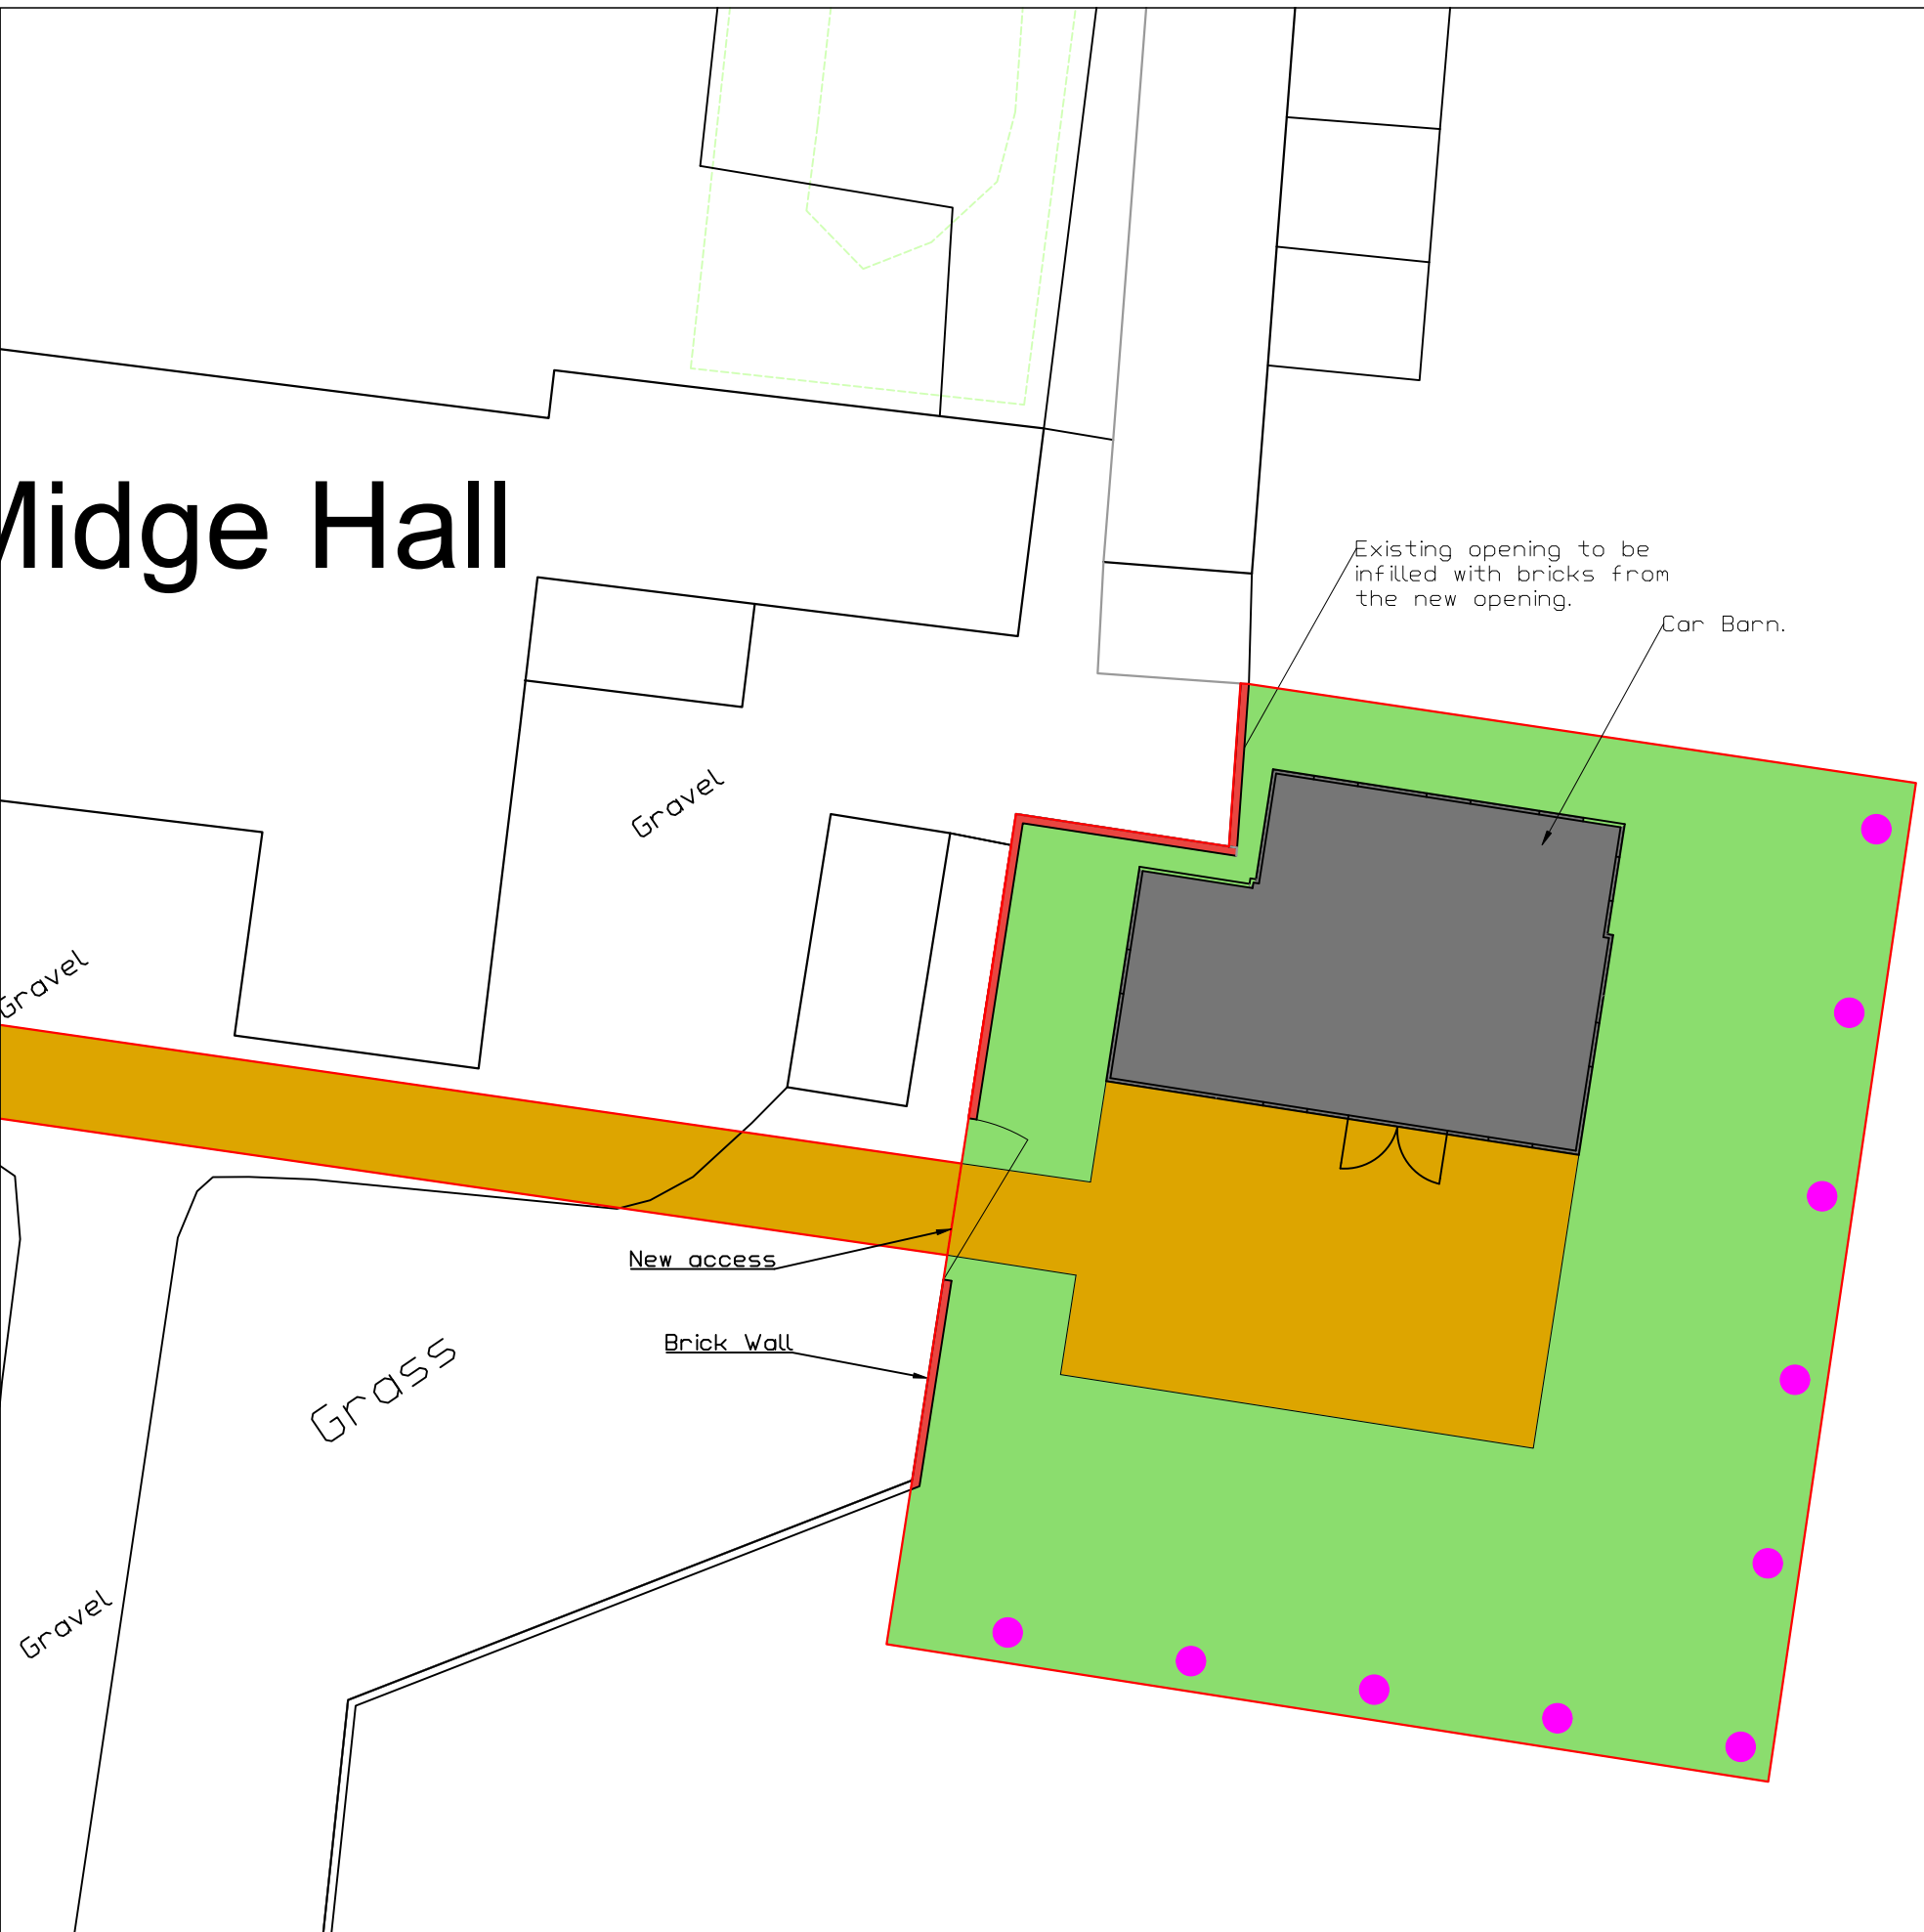


Midge Hall

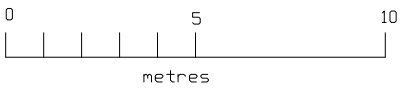

- Artificial unvegetated
- BNG Tree Planting
- Modified grassland
- Concrete proposed
- Brick wall

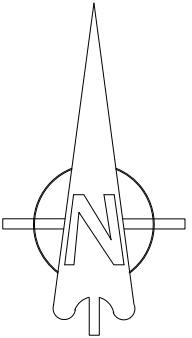

NOTES:
Spot levels shown in orange are as existing.

Drawings not to be scaled from, all dimensions to be checked on site.

Client
Julian Hayward

Job Title
Car Barn 3



Scale
1 in 200 A3

Drawn by
Nicholas Pike
Date
17/04/2026

Drawing Title Block Plan 3	
Drg No. CBP2-3	Rev 2