




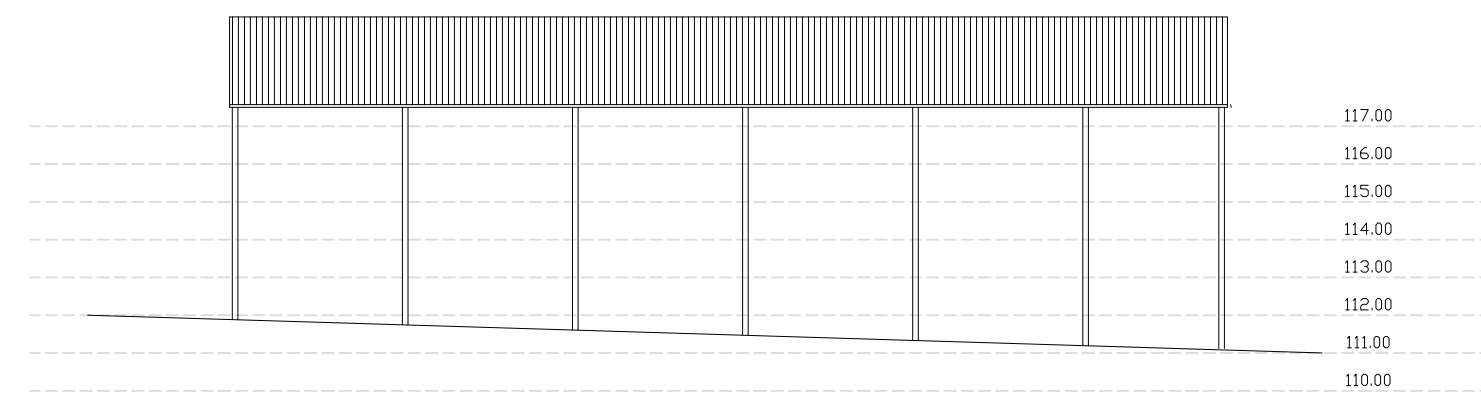


SOUTH ELEVATION-BARN A

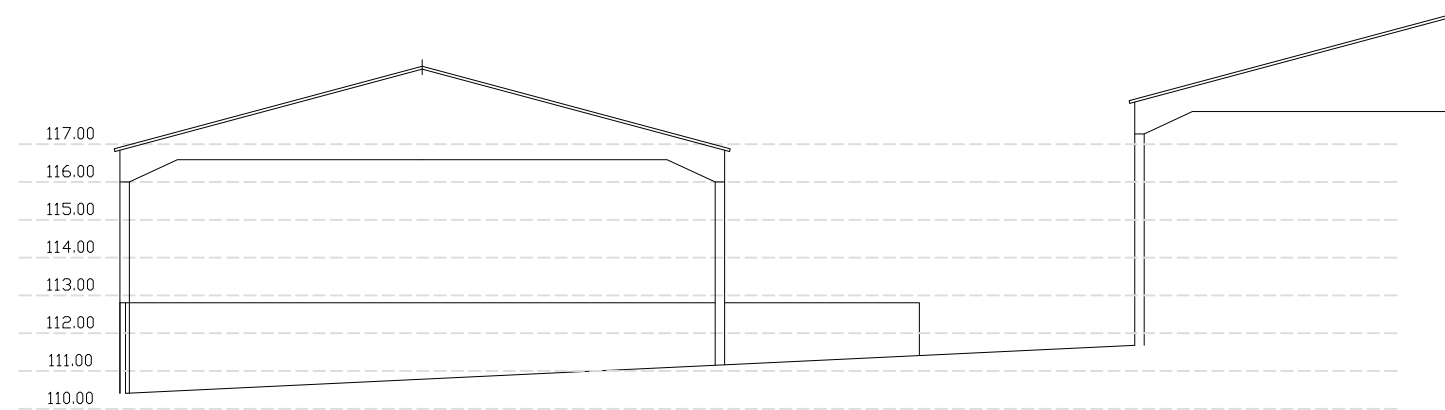

EAST ELEVATION-BARN A

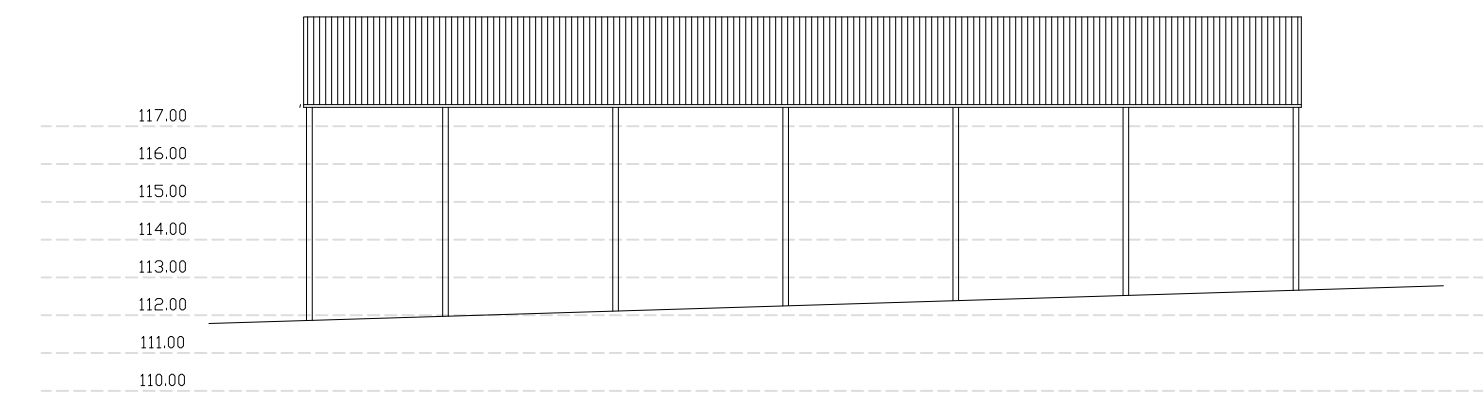


NORTH ELEVATION-BARN A

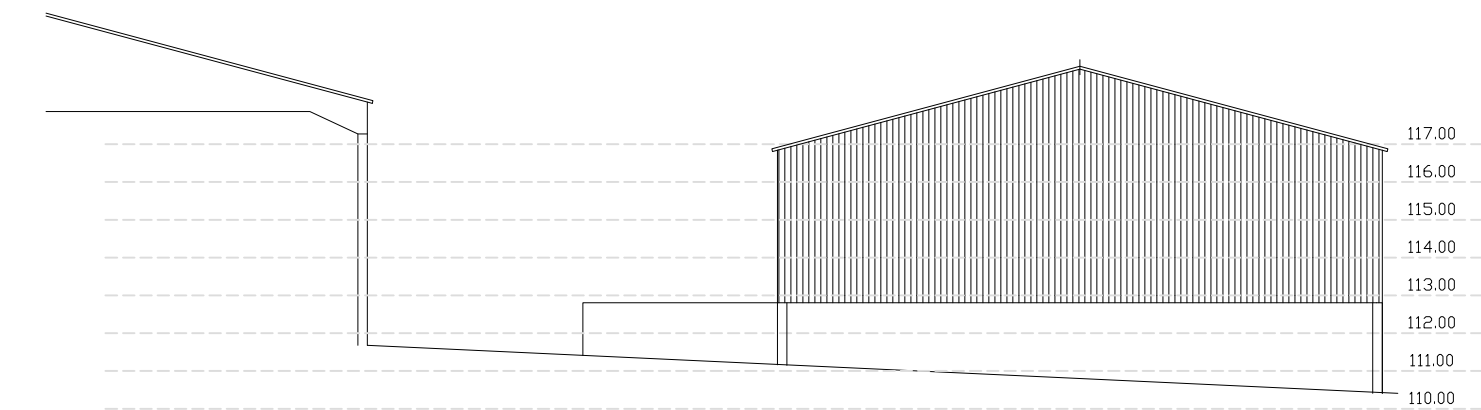

WEST ELEVATION-BARN A

THE CABLE ENDS ARE TO HAVE 2.0m HIGH
CONCRETE PANELS WITH YORKSHIRE BOARDING
ABOVE.

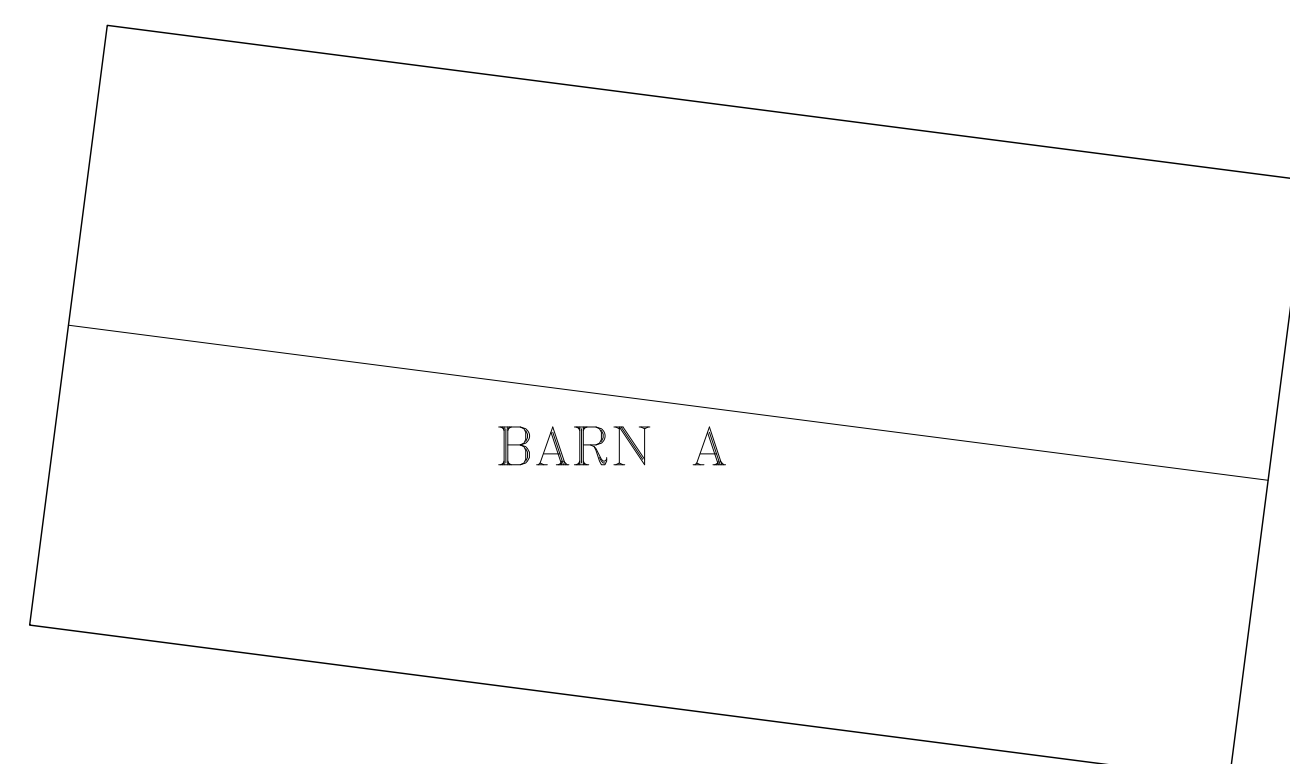

ROOF PLAN 1:200



PROPOSED BUILDINGS-BARN A
SNAGGS FARM, EAST KNOYLE
SALISBURY, WILTS, SP3 6AU
FOR DM, AD AND AM DRAKE