




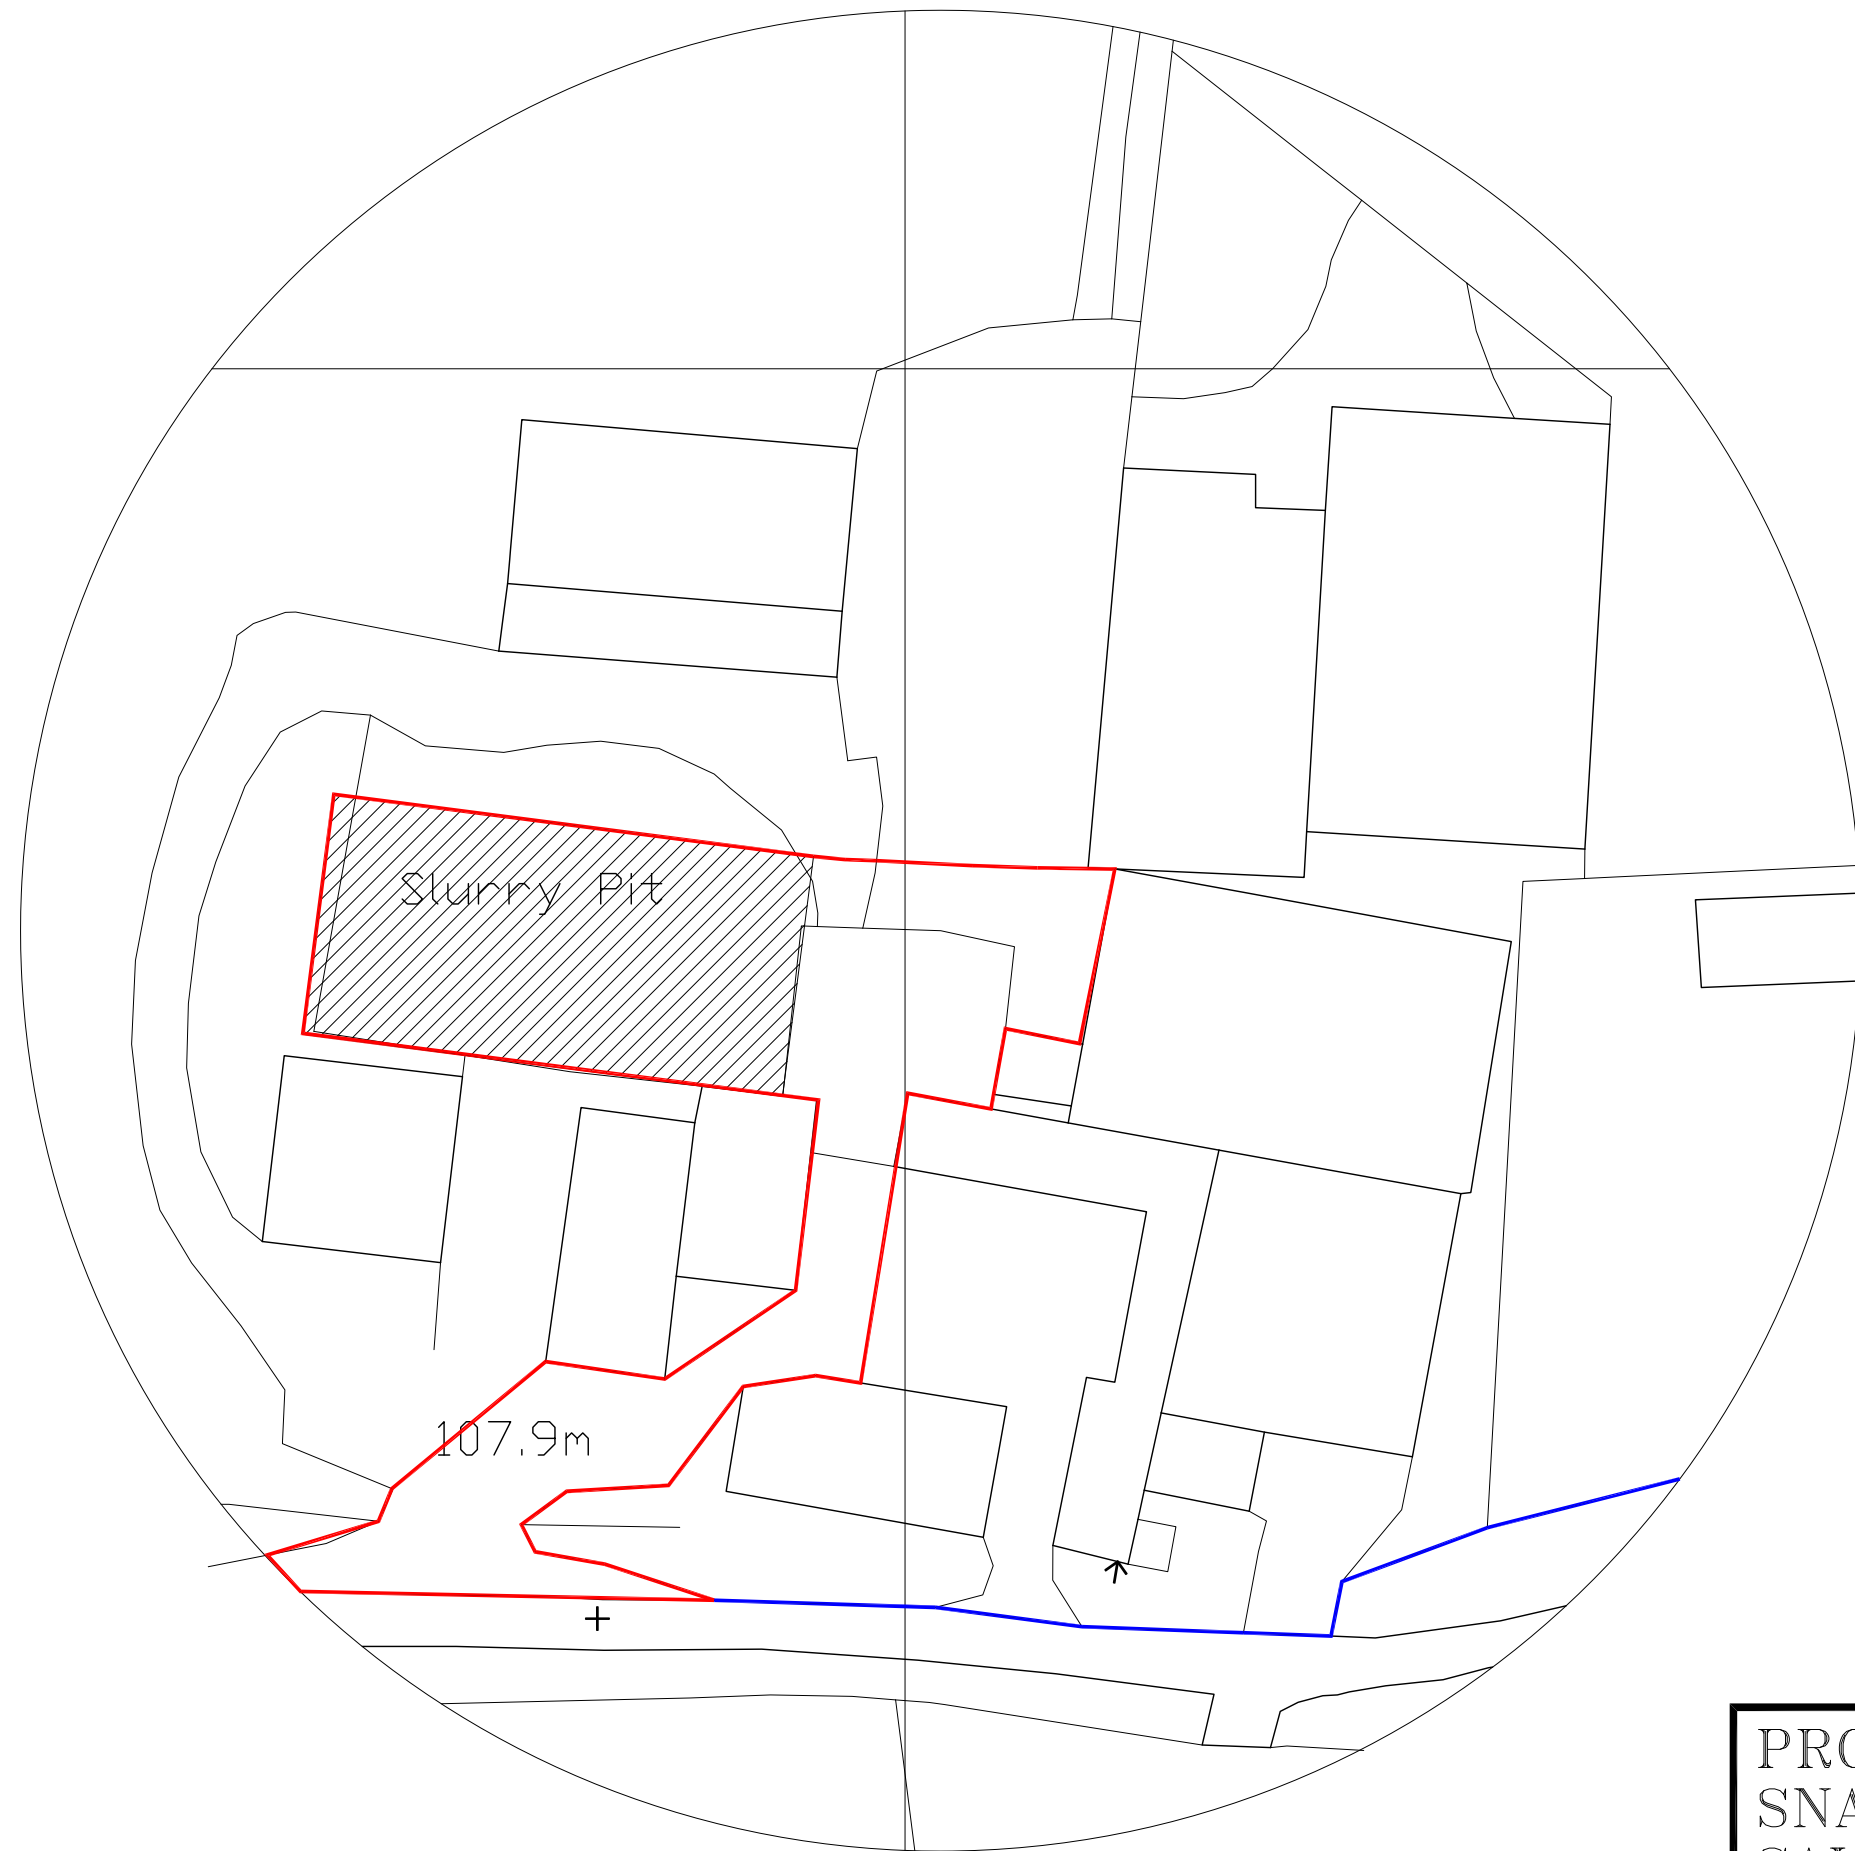

BLOCK PLAN 1:500

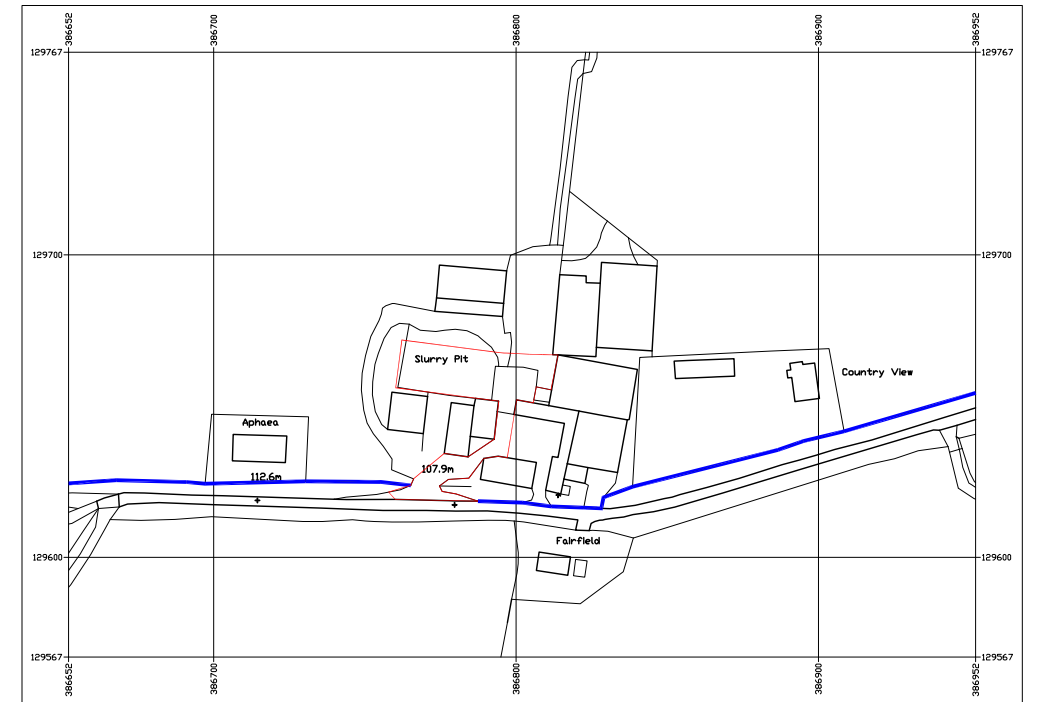

LOCATION PLAN 1:2500

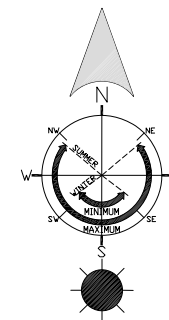

PROPOSED BUILDINGS—BARN A
 SNAGGS FARM, EAST KNOYLE
 SALISBURY, WILTS, SP3 6AU
 FOR DM, AD AND AM DRAKE

2731/8

1:500@A3