



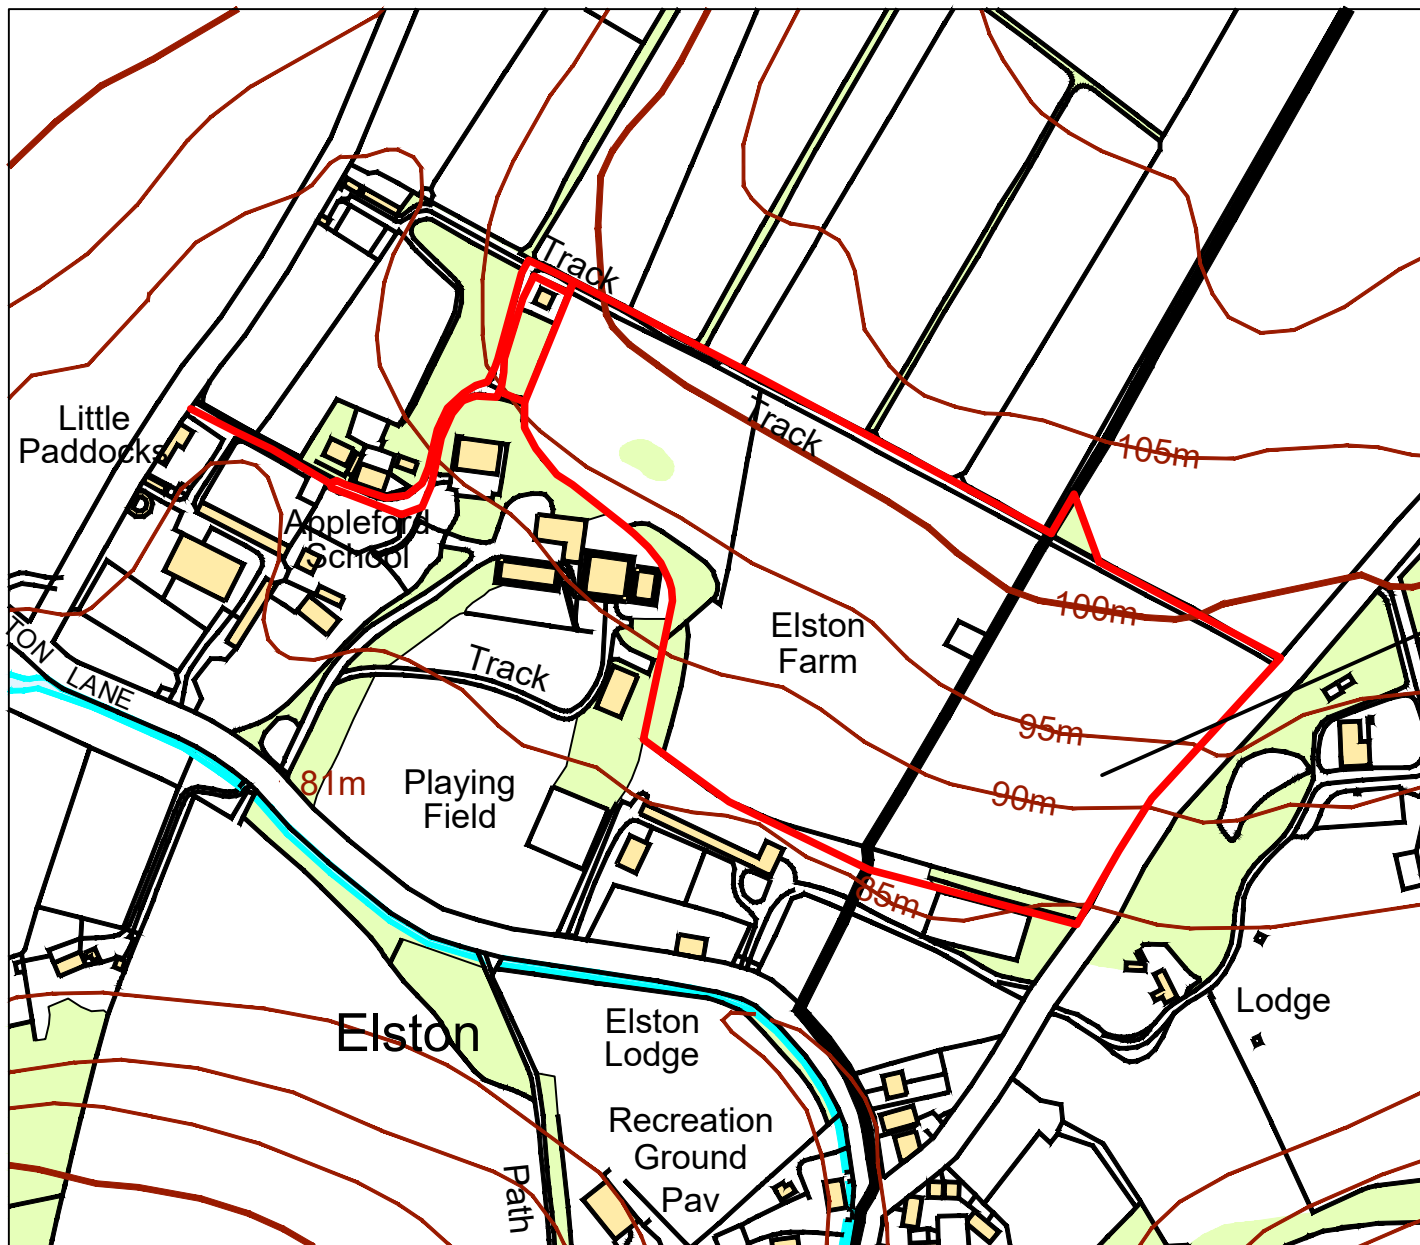

6.8 ha (16.8 acres)

Proposed barn

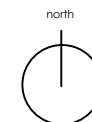

DATE	16/04/26	TITLE	Existing block plan
CLIENT	Sturdy Family		
ADDRESS	Elston Farm Elston Lane Shrewton		
1 : 2,000 @ A4			
Mar 2026	RG / PT	DRAWING No	BEN 0002 rev B