



Legend

 Alteration

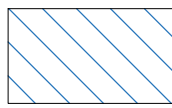

1.0 Proposed NE Elevation 1

1:50@A1 / 1:100@A3

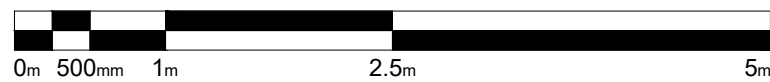

Scale 1:50 @A1 1:100@A3

- Mar26 IM JPM First issue

ISSUE DATE DRAWN CHECKEDDESCRIPTION

JAMES
MACKINTOSH
ARCHITECTS

DESIGN / CONSERVATION / HISTORIC INTERIORS

E. studio@jmackintosh.com
T. 01608 692310 W. www.jamesmackintosharchitects.com

PROJECT 3 Northgate Street

CLIENT Private Client

DRAWING STATUS Listed Building Consent

DRG TITLE Proposed NE Elevation 1
Showing Chimney

JOB/DRG No. 496/216

SCALE 1:50@A1 1:100@A3 REVISION -