




WEST ELEVATION—BARN C 1:200

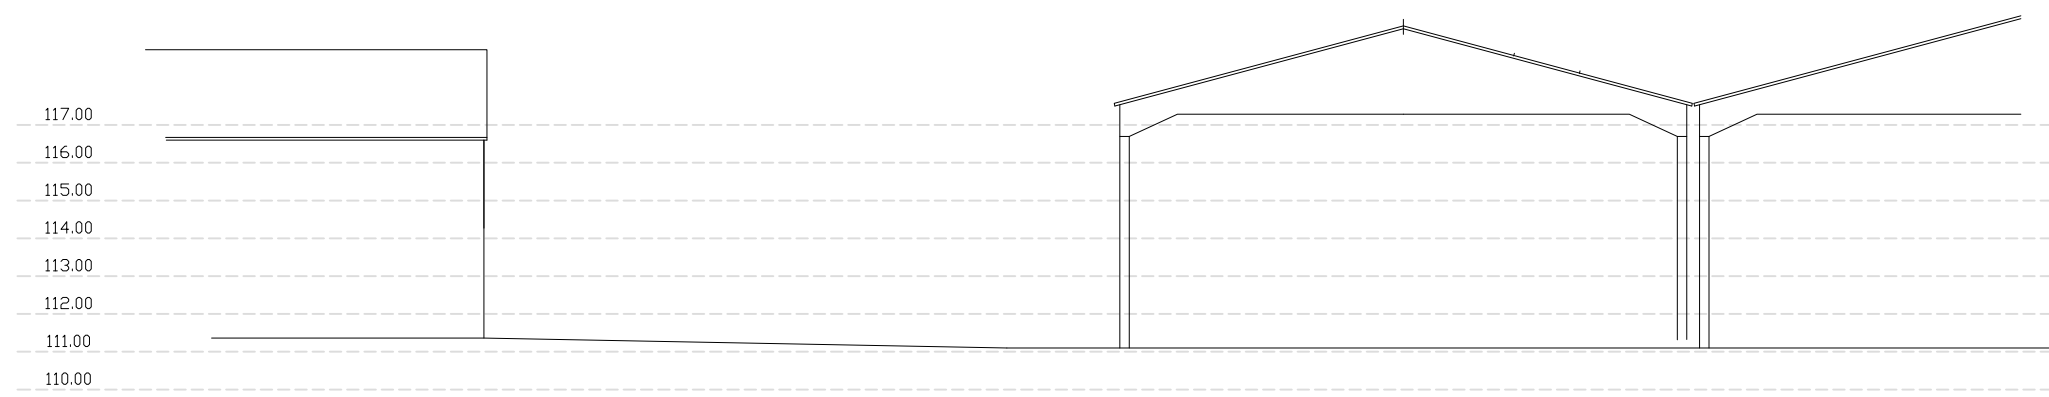


SOUTH ELEVATION—BARN C

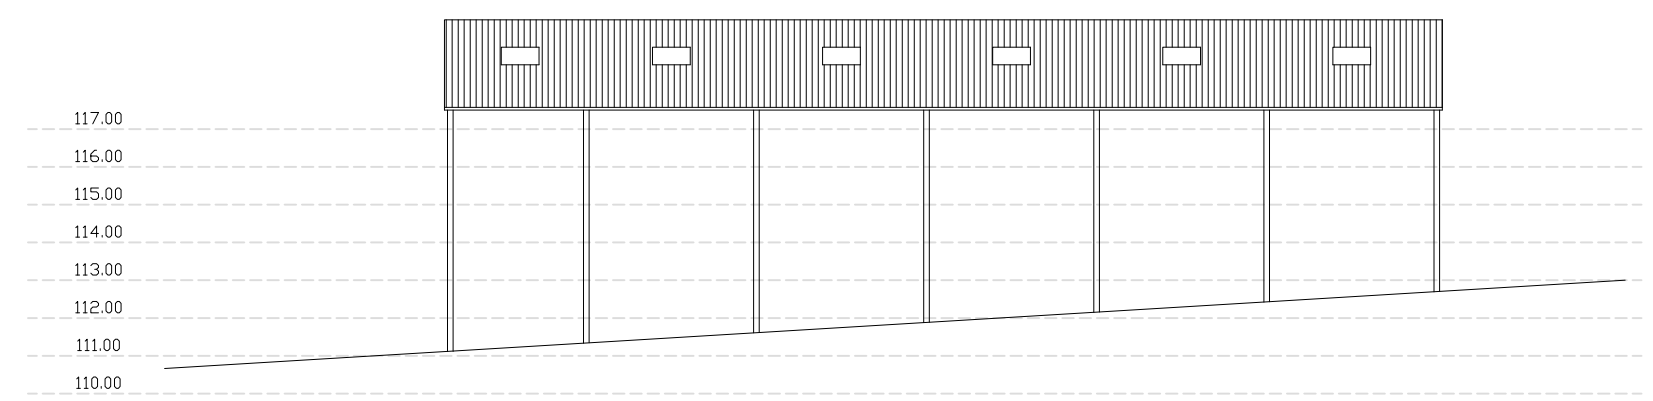


EAST ELEVATION—BARN C

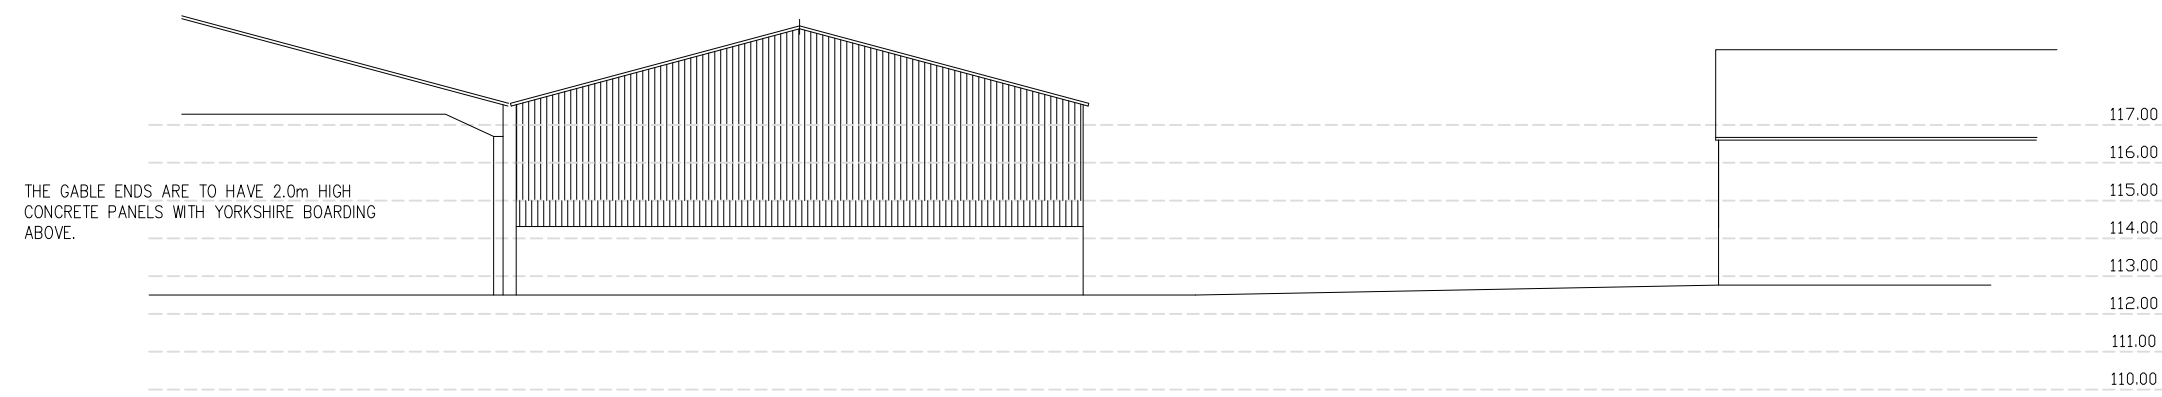

NORTH ELEVATION—BARN C

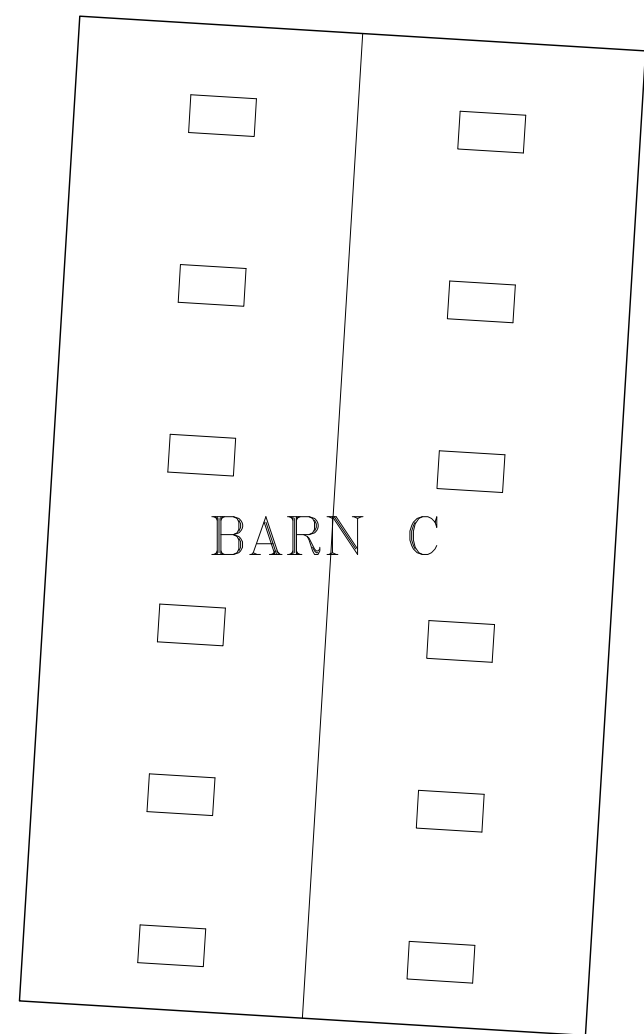

ROOF PLAN 1:200

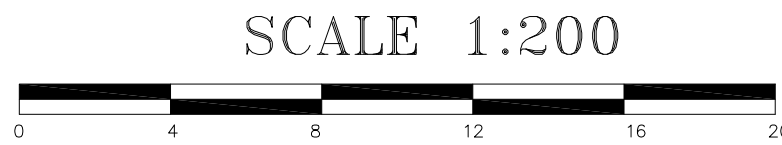

PROPOSED BUILDINGS—BARN C
SNAGGS FARM, EAST KNOYLE
SALISBURY, WILTS, SP3 6AU
FOR DM, AD AND AM DRAKE