




WEST ELEVATION—BARN B 1:200

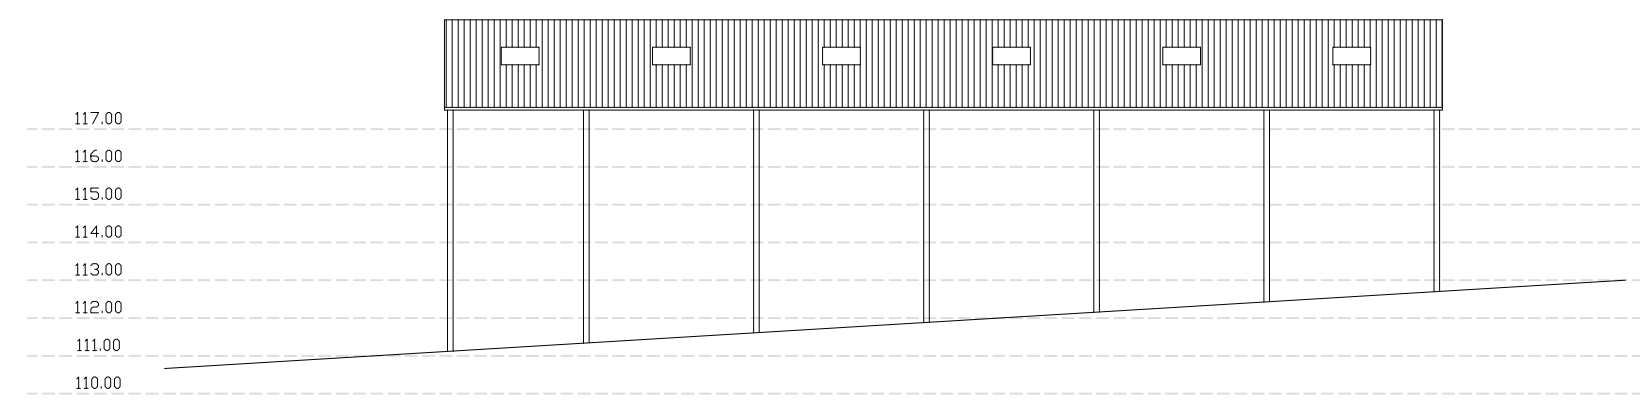


EAST ELEVATION—BARN 8

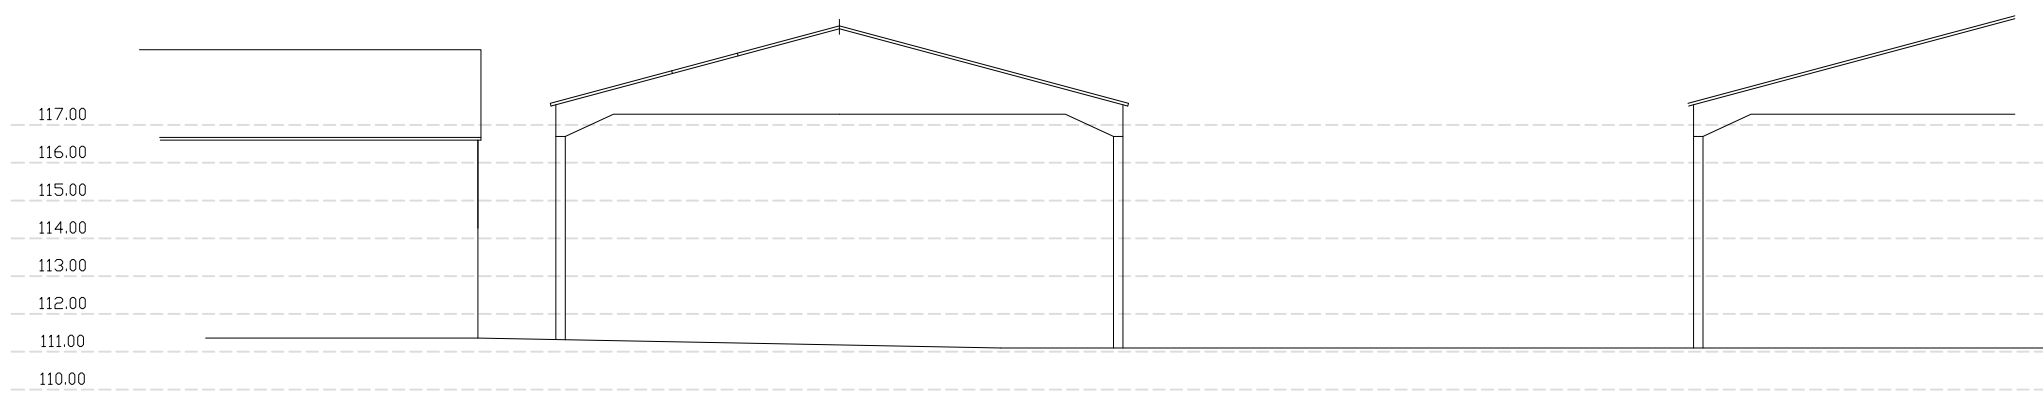


SOUTH ELEVATION—BARN B

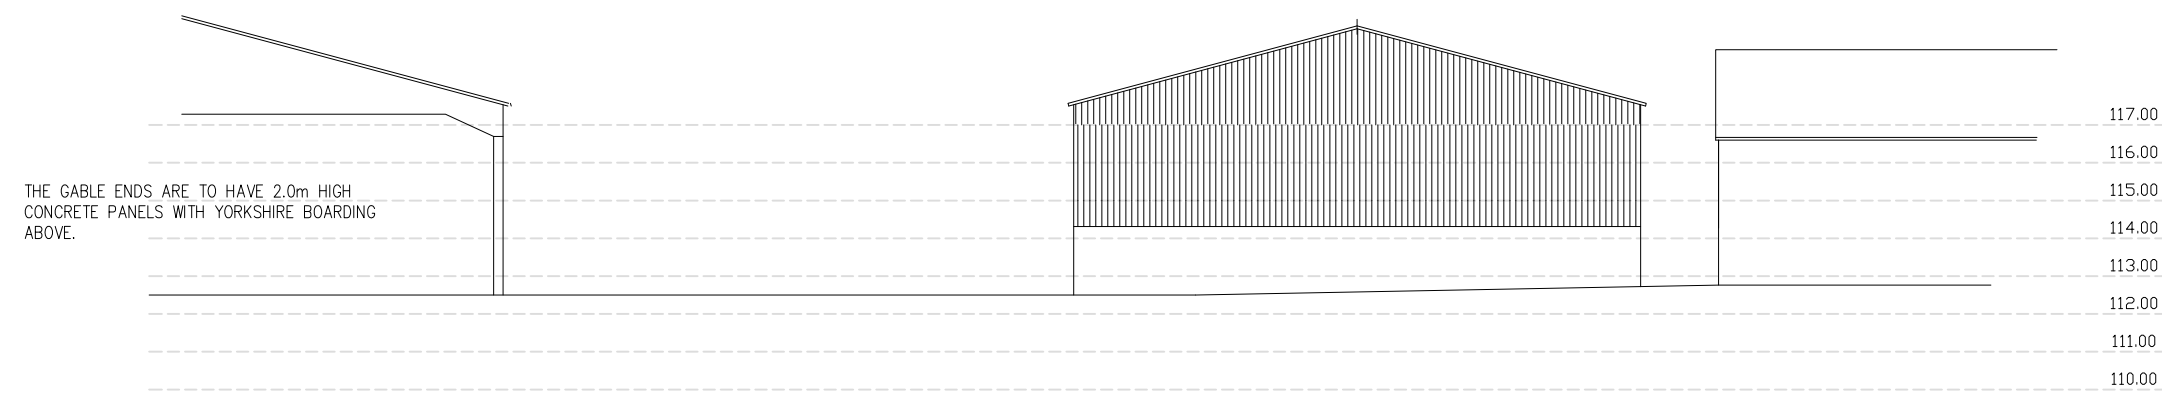

NORTH ELEVATION—BARN B

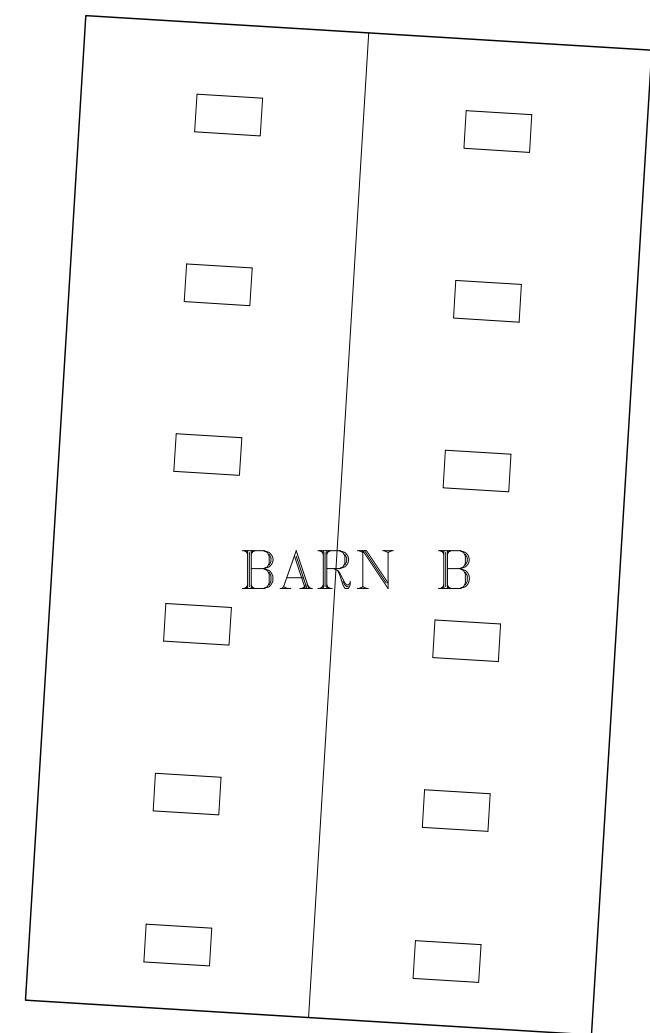

ROOF PLAN 1:200

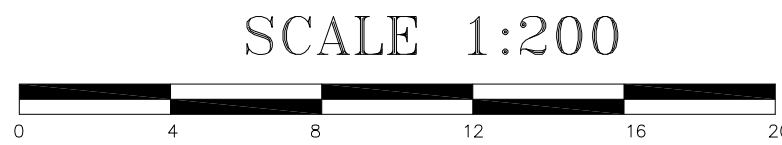

PROPOSED BUILDINGS—BARN B
 SNAGGS FARM, EAST KNOYLE
 SALISBURY, WILTS, SP3 6AU
 FOR DM, AD AND AM DRAKE