




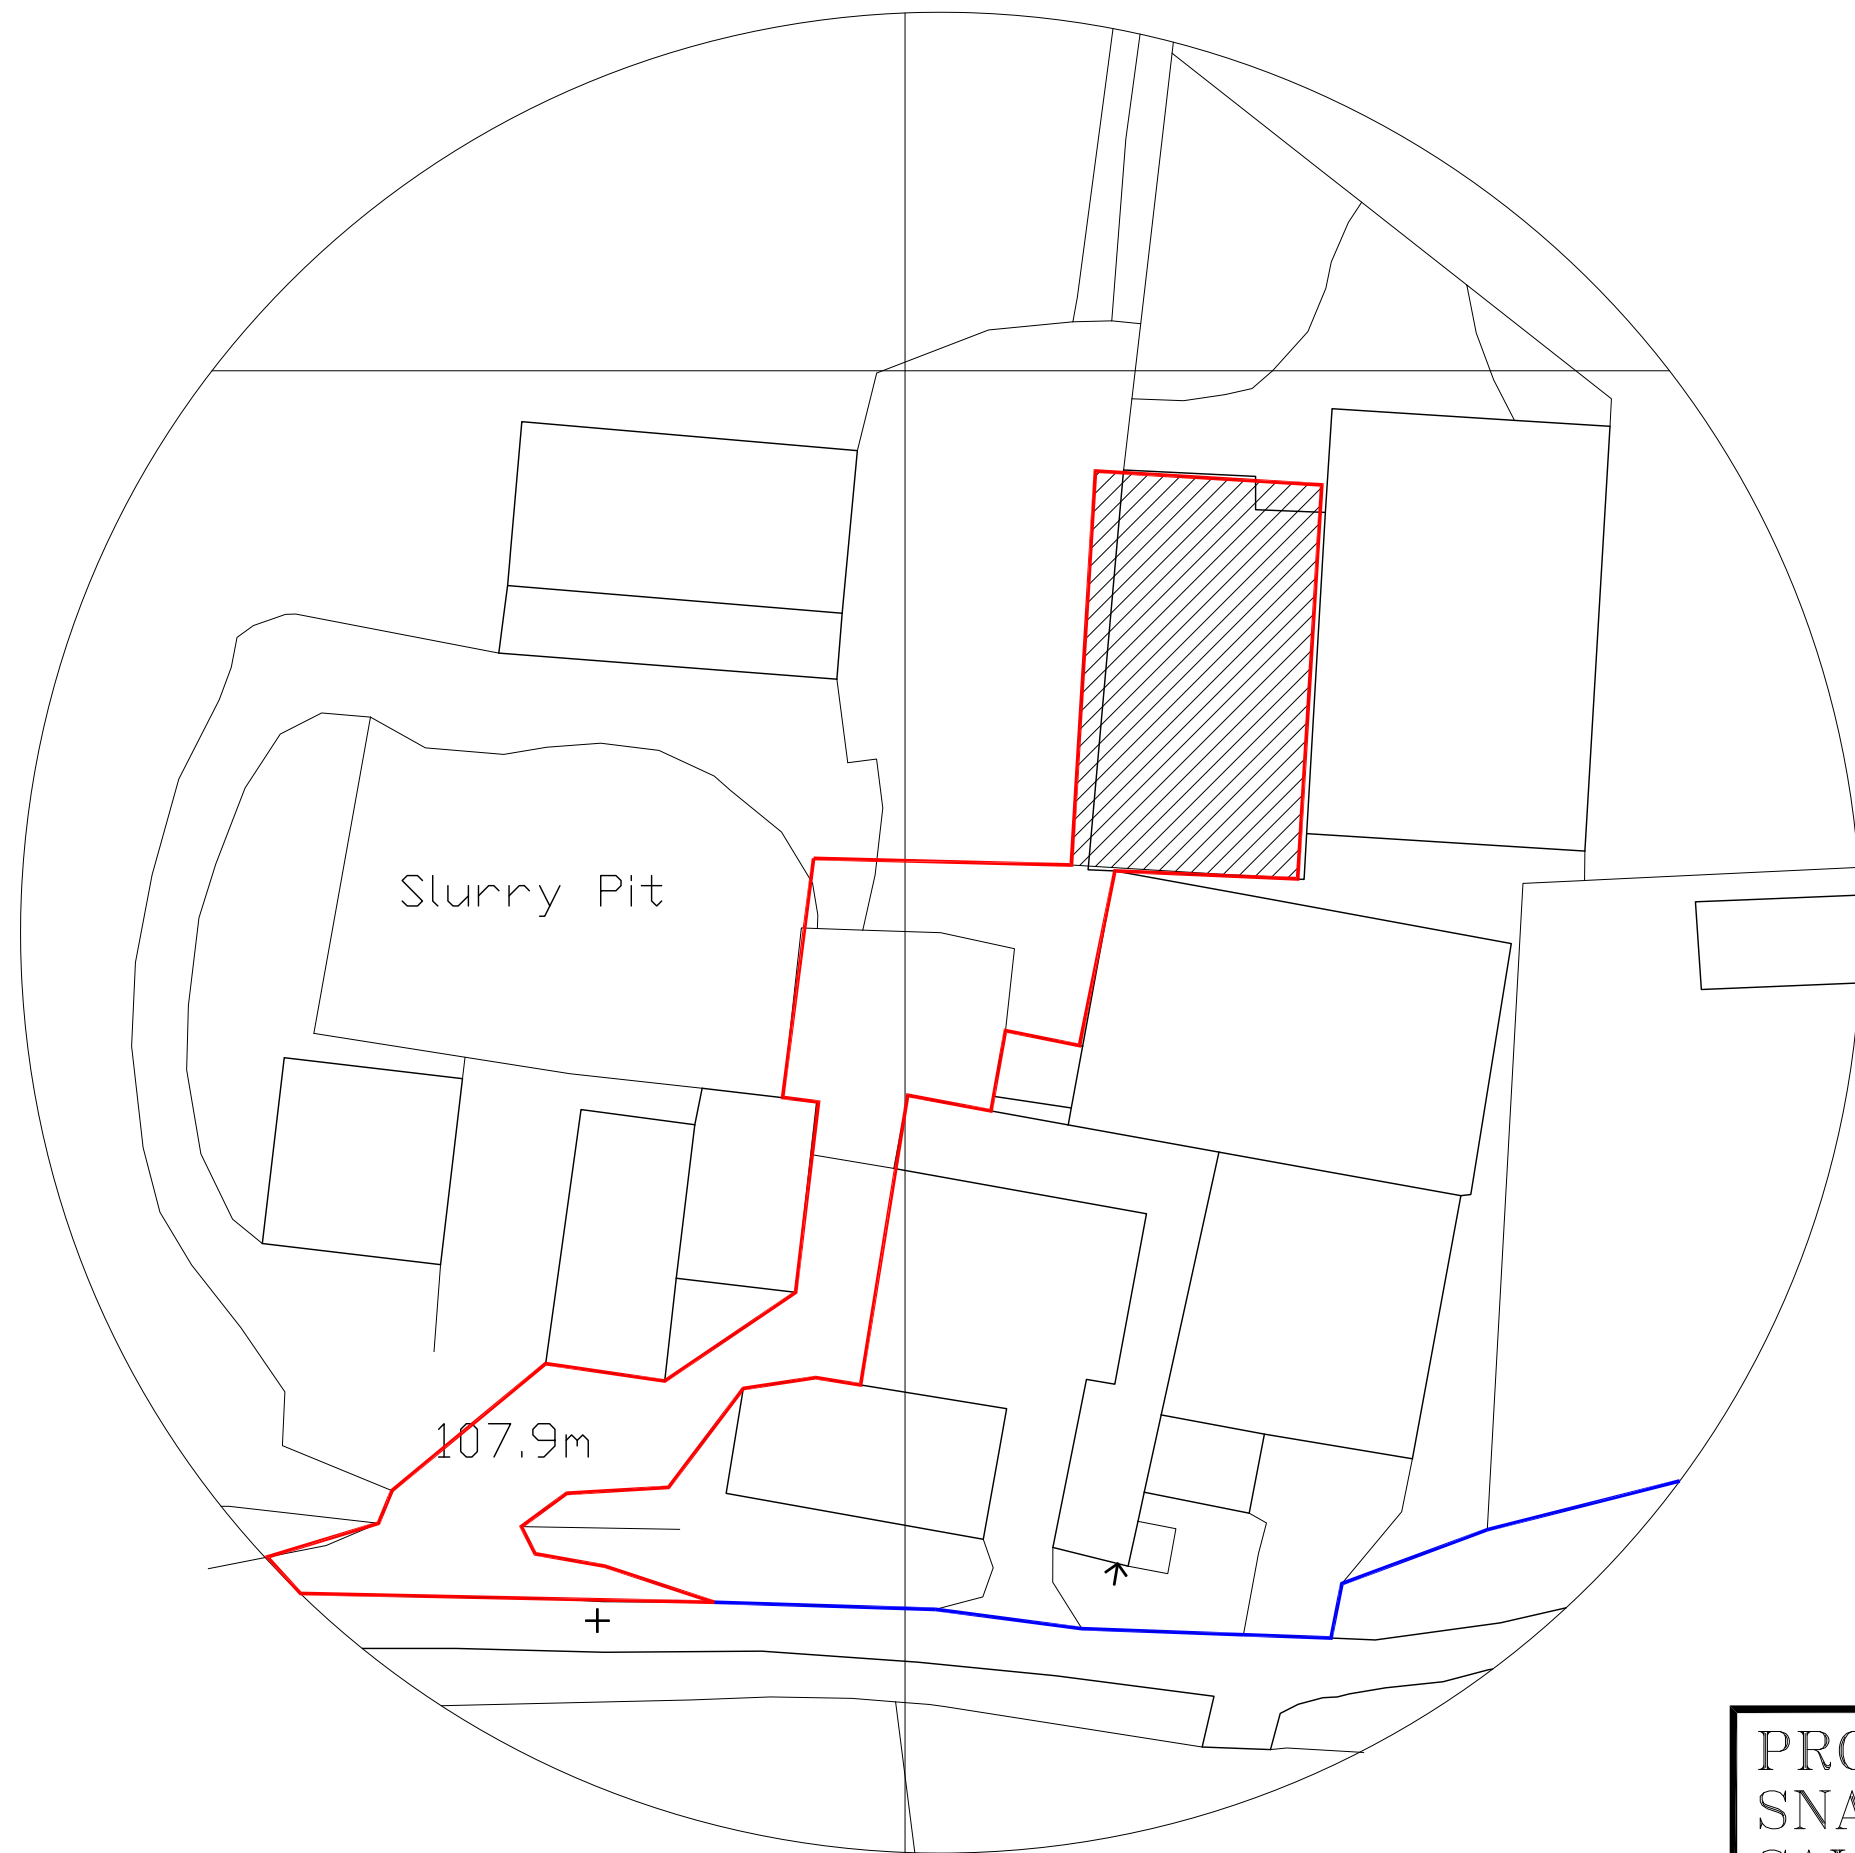

BLOCK PLAN 1:500

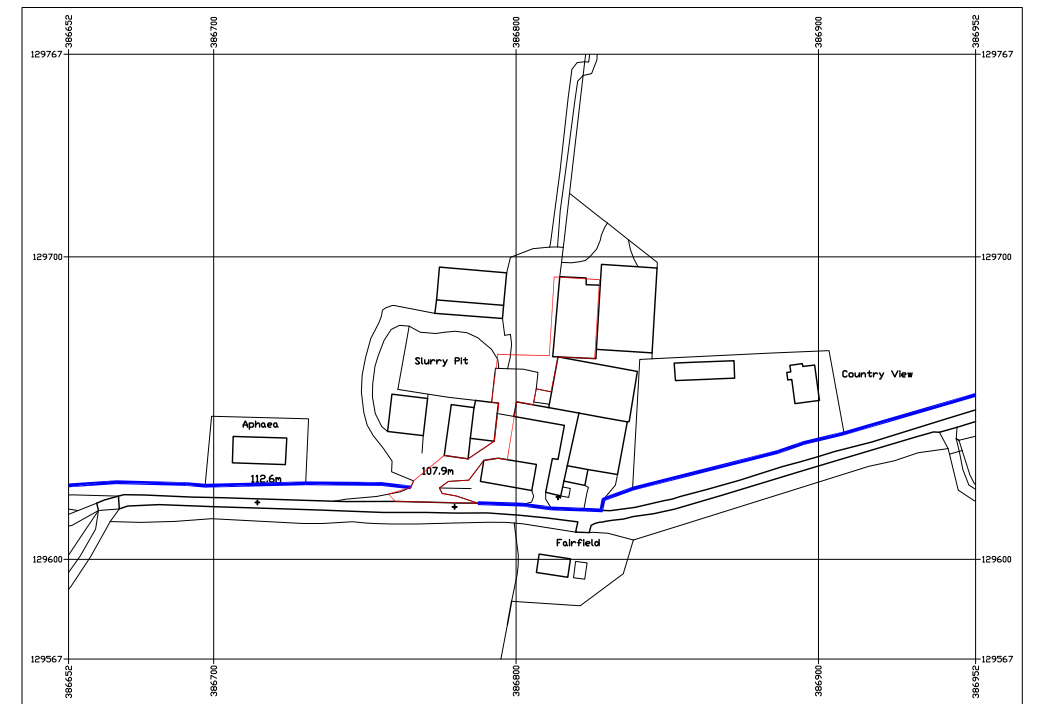

LOCATION PLAN 1:2500

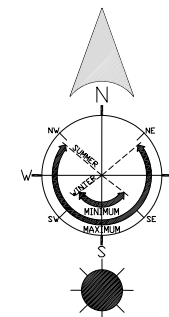

PROPOSED BUILDINGS—BARN C
SNAGGS FARM, EAST KNOYLE
SALISBURY, WILTS, SP3 6AU
FOR DM, AD AND AM DRAKE