



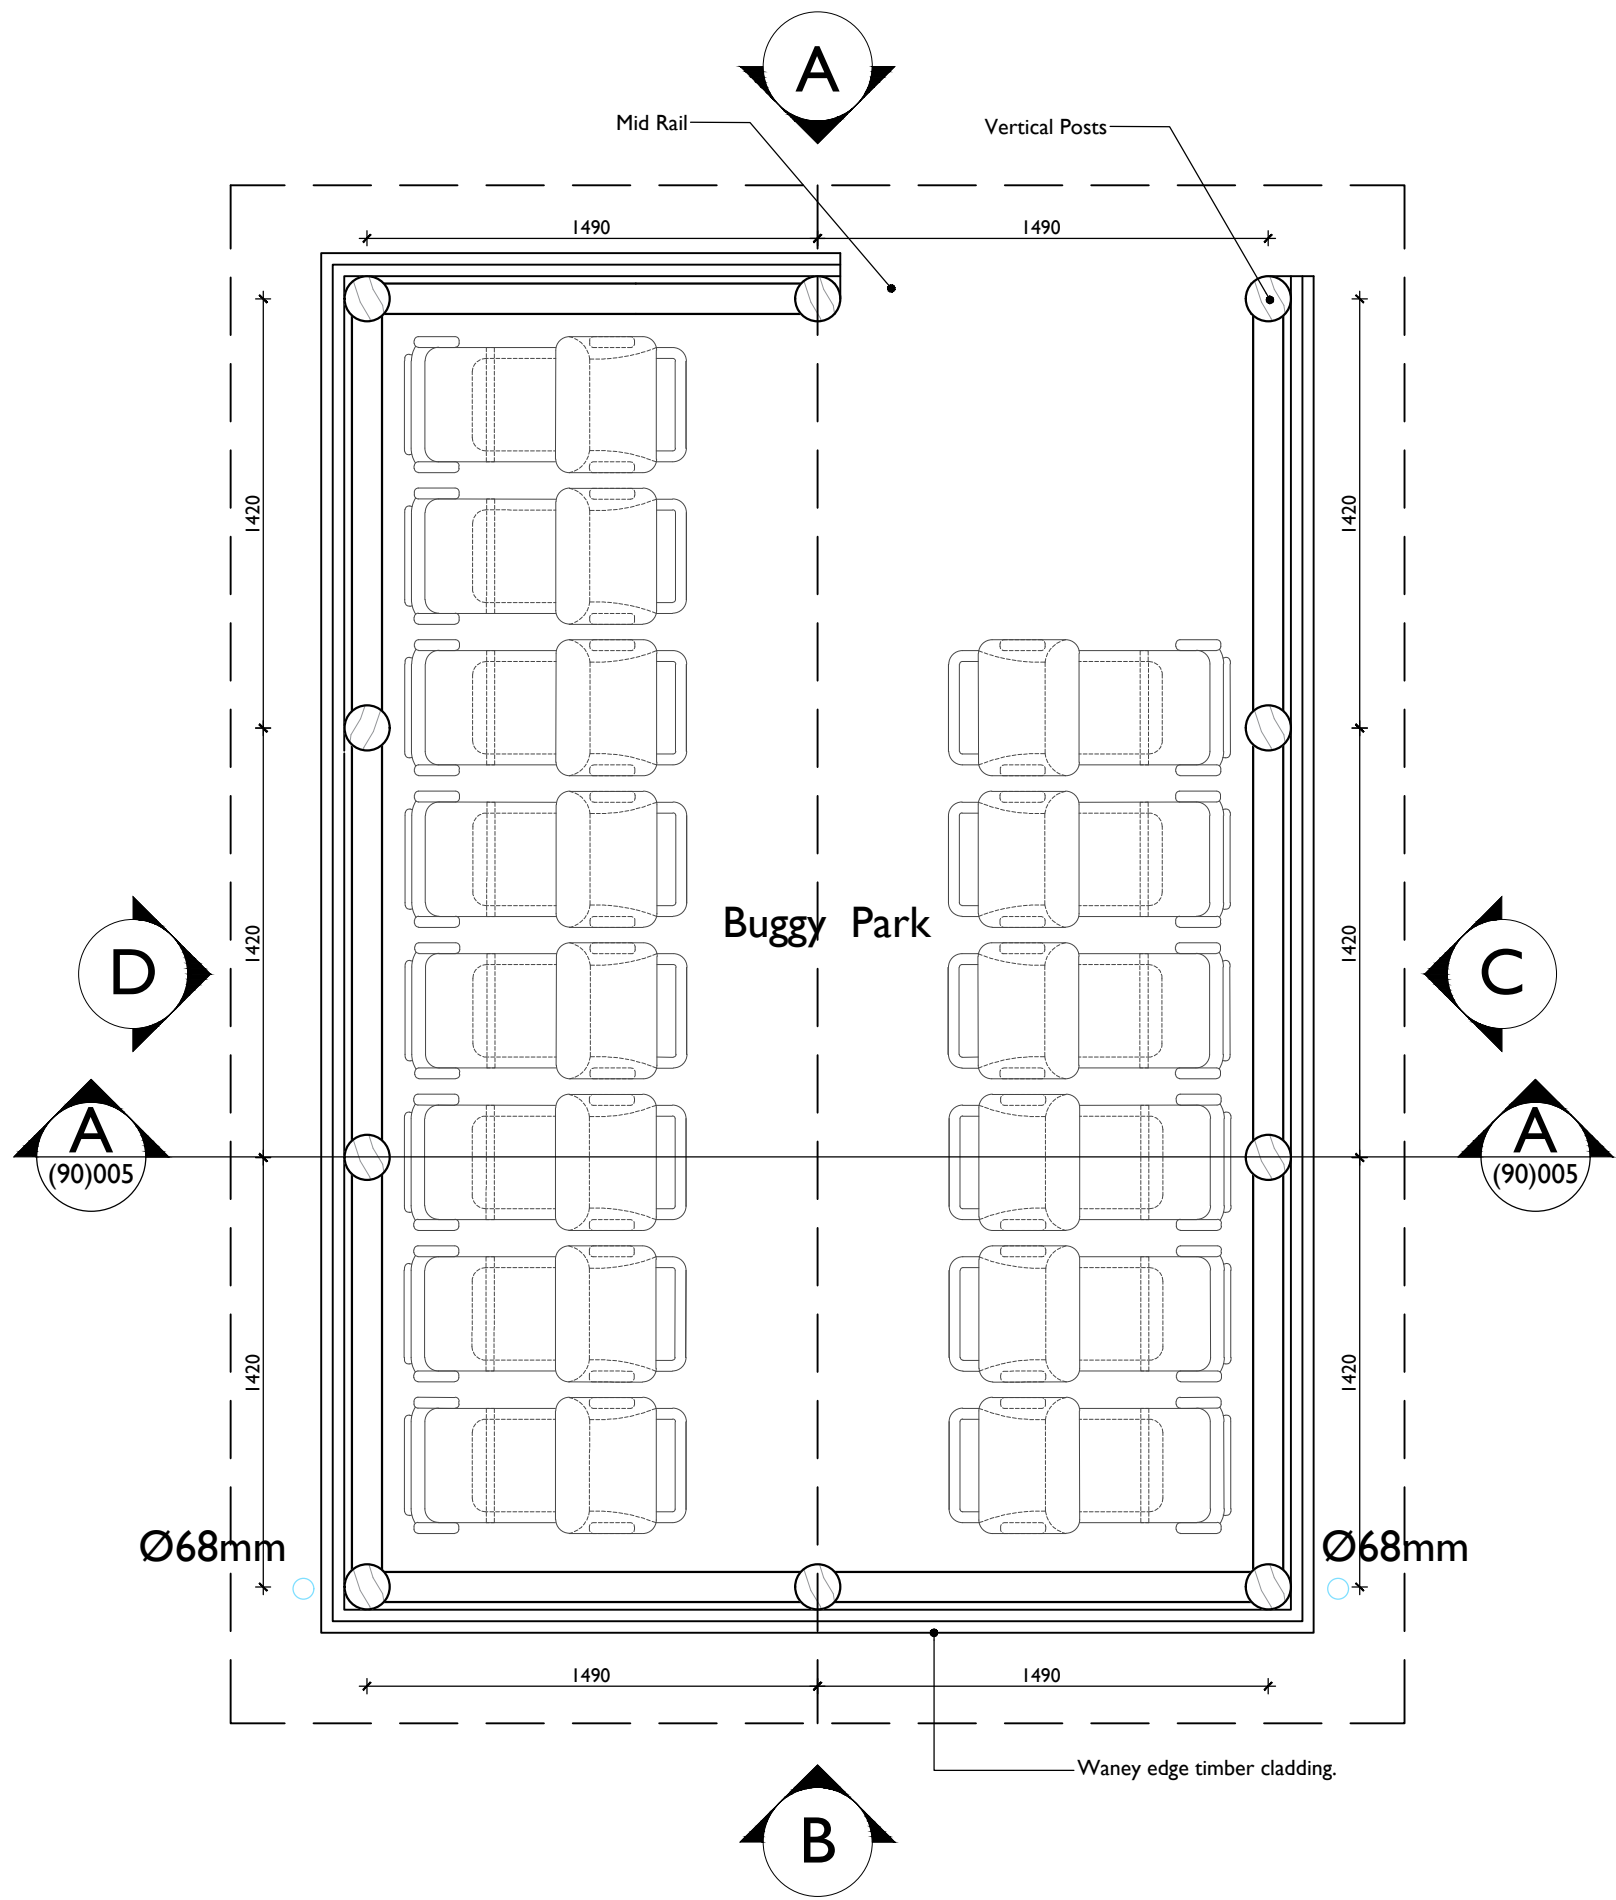


Proposed Buggy Park:

1:25 at A1
0m 500mm 1m 1:25

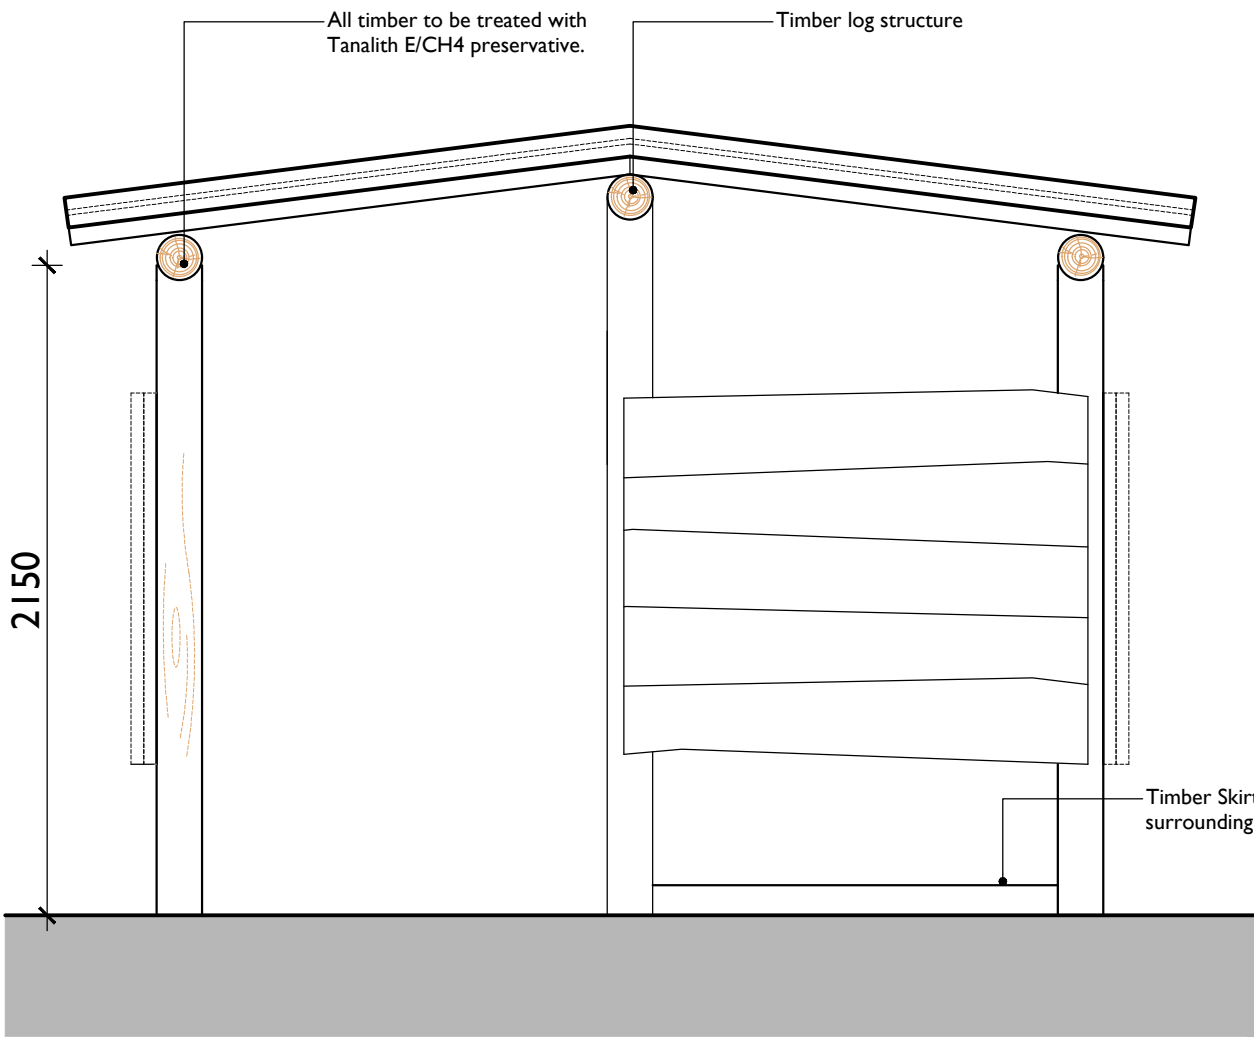


Proposed Elevation 'A':

1:25 at A1
0m 500mm 1m 1:25

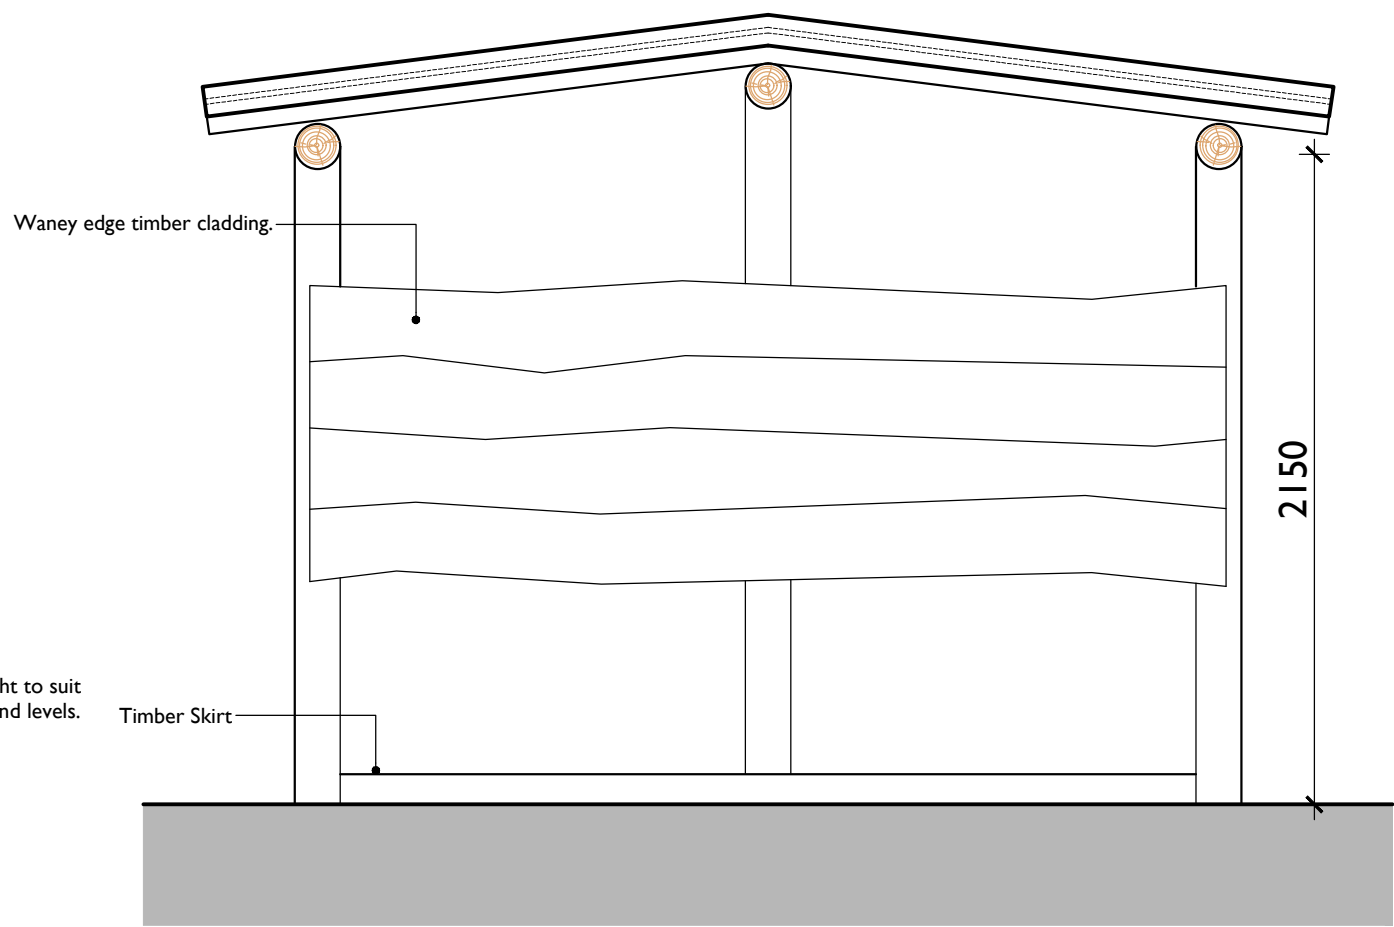


Proposed Elevation 'B':

1:25 at A1
0m 500mm 1m 1:25

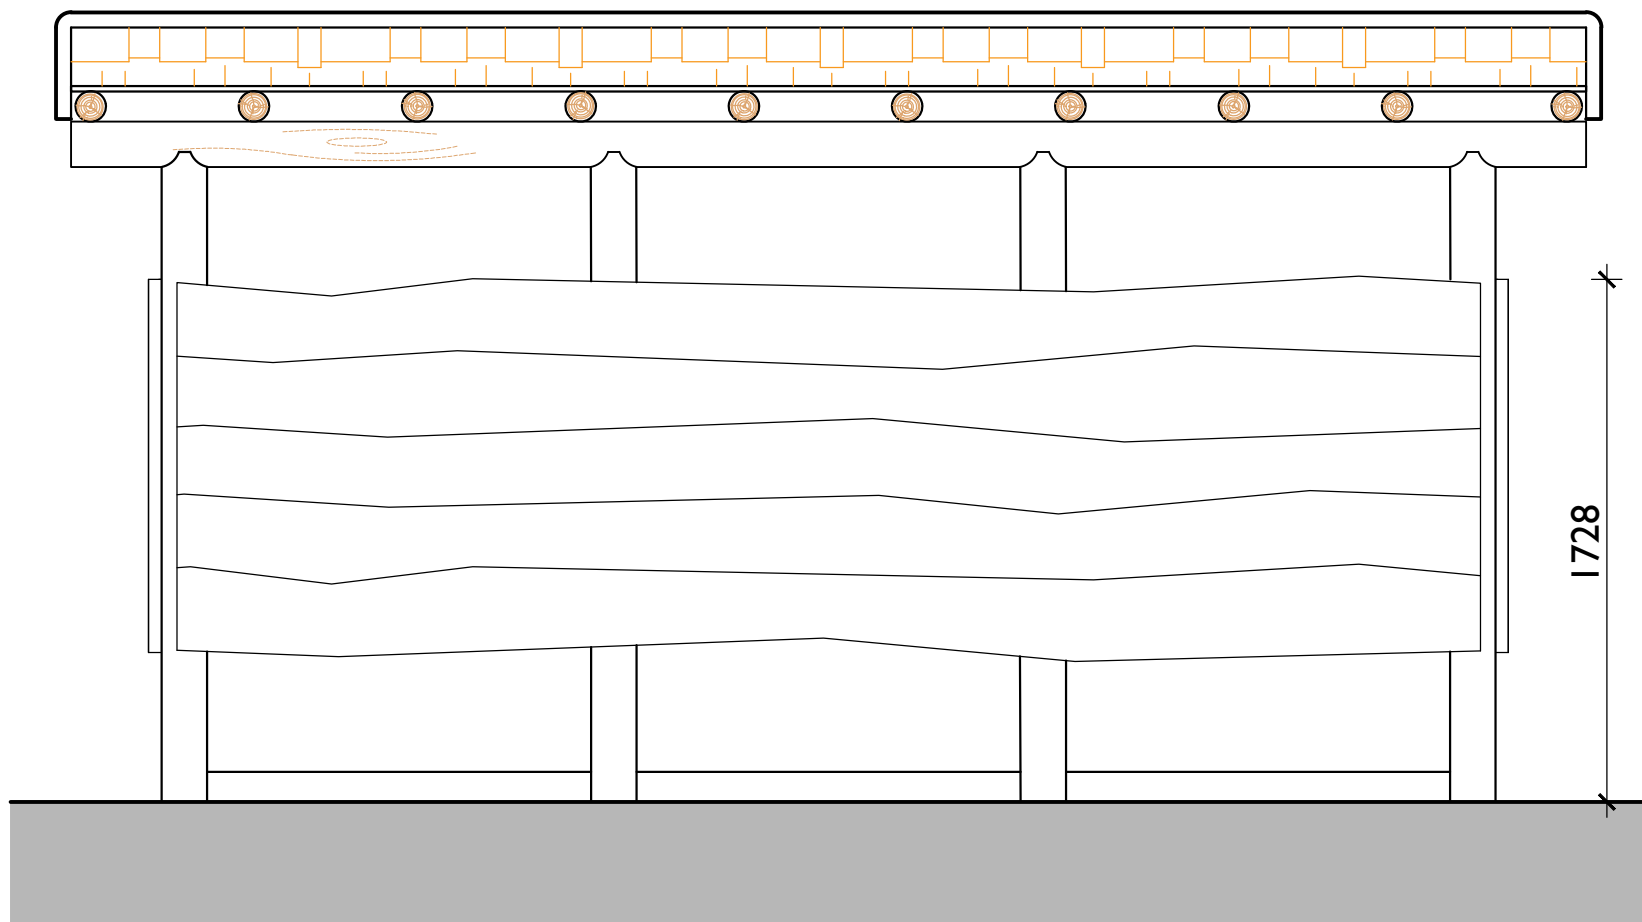


Proposed Elevation 'D':

1:25 at A1
0m 500mm 1m 1:25

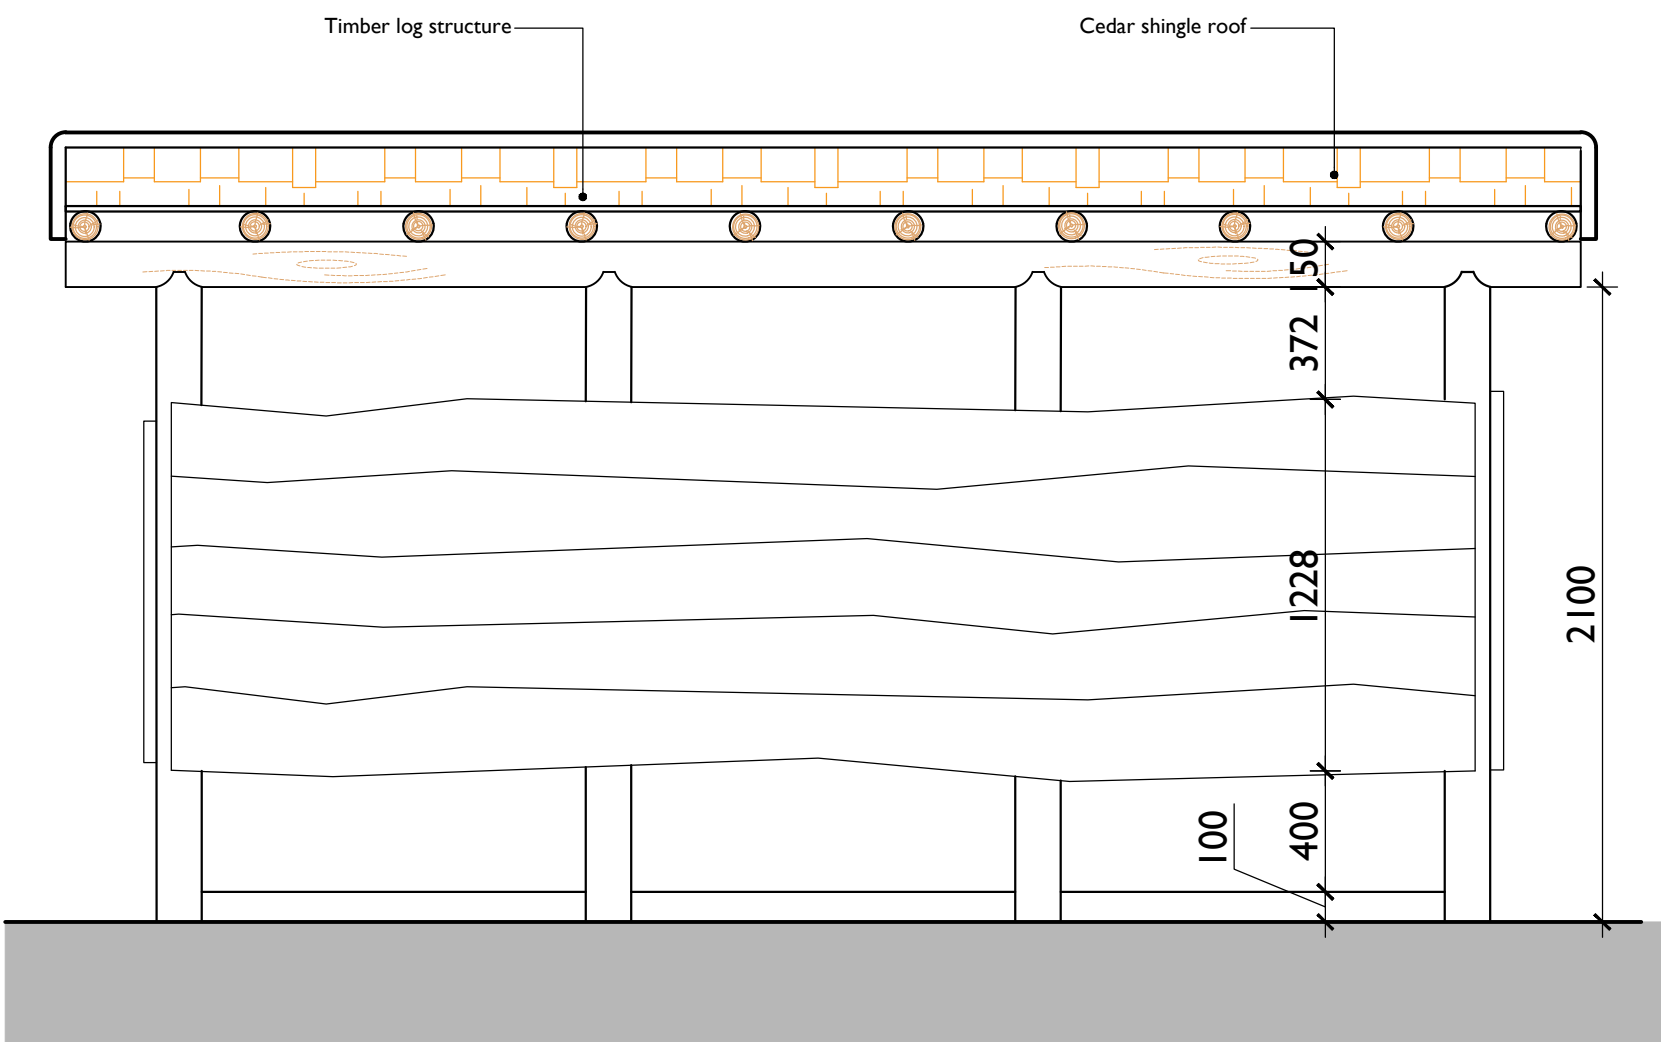

Proposed Elevation 'C':

1:25 at A1
0m 500mm 1m 1:25

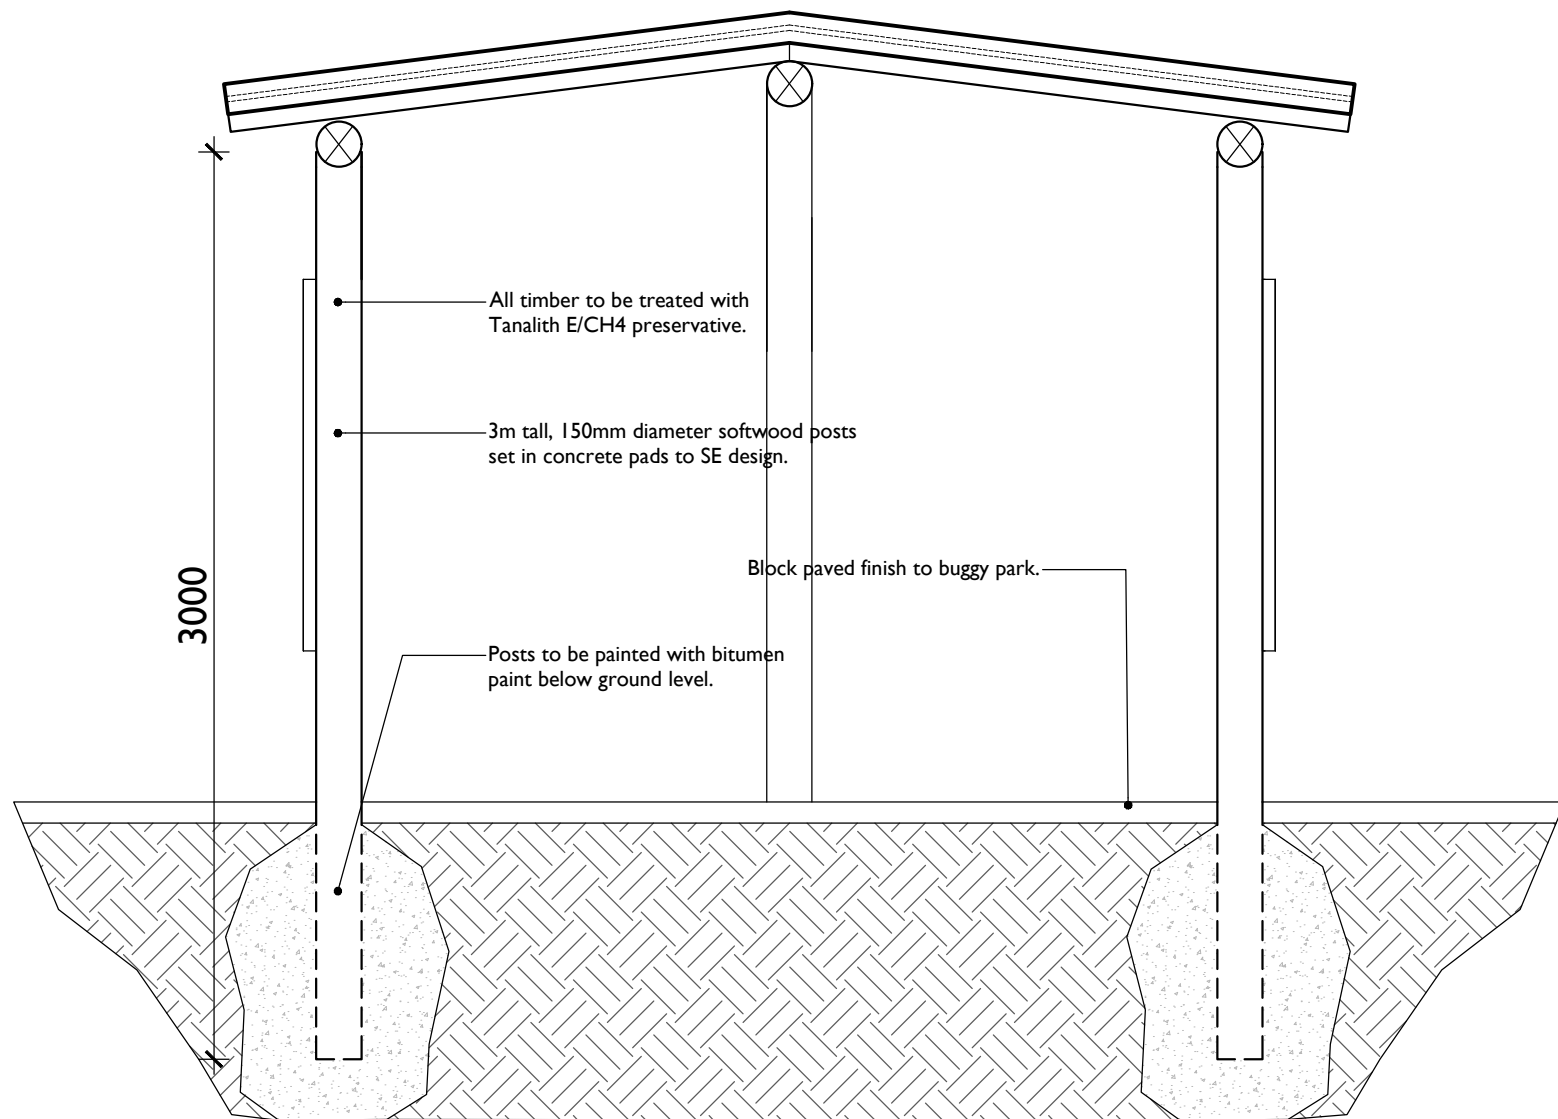

Section A-A:

1:25 at A1
0m 500mm 1m 1:25

Notes:

All works to be carried out in accordance with the current Building Regulations, British Standards and Codes of Practice and to the satisfaction of the Building Control Body. All dimensions are to be checked on site prior to the commencement of the works. Any discrepancies to be reported prior to the commencement of the relevant works. Please note that paper prints of this drawing may not be an accurate reproduction of the given scale.

Buggy Park Specification:

Buggy Park specification to match Sherwood Pancake House. Contractor to visit site in order to review construction, however it is largely based on the following specification:

Buggy Park	
Vertical Posts	- 150mm diameter softwood posts set in concrete pads to SE design.
Mid-Rail	- 100mm diameter softwood.
Main Beams	- 150mm diameter softwood.
Rafters	- 100mm diameter softwood.
Roof covering	- 18mm external grade plywood, finished with roofing felt.
Edge	- Front & Side elevations to have half log-roll perimeter edge.
Trellis	- 38x38 softwood cross battens at circa 200mm centres.
Fixings	- Contractor to agree fixing detail with CP/SE. Roof may require strapping.
Ground	- Block paving to perimeter of Toadstool Trail.
Skirt / Wheel Stop	- 100mm plank on edge to internal perimeter of buggy park.
Finish	- All timbers to be vacuum pressure treated in accordance with BS8417, use class 4 with Arch Timber Protection TANALISED E preservative, treatment code TE/Hd, for a service life of 30 years.



Sherwood Precedent

PI	28.02.2026	Planning Application	DAB	SM
Rev:	Date:	Description:	Drawn:	Checked:
Jackson Design Associates Latimer House, Latimer Way Sherwood Energy Village Ollerton, Nottinghamshire NG22 9QW Telephone: (01623) 863222 Facsimile: (01623) 863555 www.jacksonsdesign.co.uk ARCHITECTURE • DESIGN • MANAGEMENT				
Project: Santa's Woodland Village Longleat Forest Center Parcs				
Drawing Title: Proposed Buggy Park				
Project Address: Longleat Forest Holiday Village, Picket Post, Corsley, Wiltshire. BA12 7PU				
Client: Center Parcs (Operating Co.) Ltd.				
Drawn: DAB	Checked: SM	Scale (Size): 1:25 @ A1	Date: October 2025	
Drawing No: 22-2463-(90)005				
Revision: PI				
PLANNING ISSUE				
© 2024 This drawing is copyright of Jackson Design Associates and must not be copied or reproduced without prior written approval of Jackson Design Associates. All rights reserved. 10mm 20mm				