
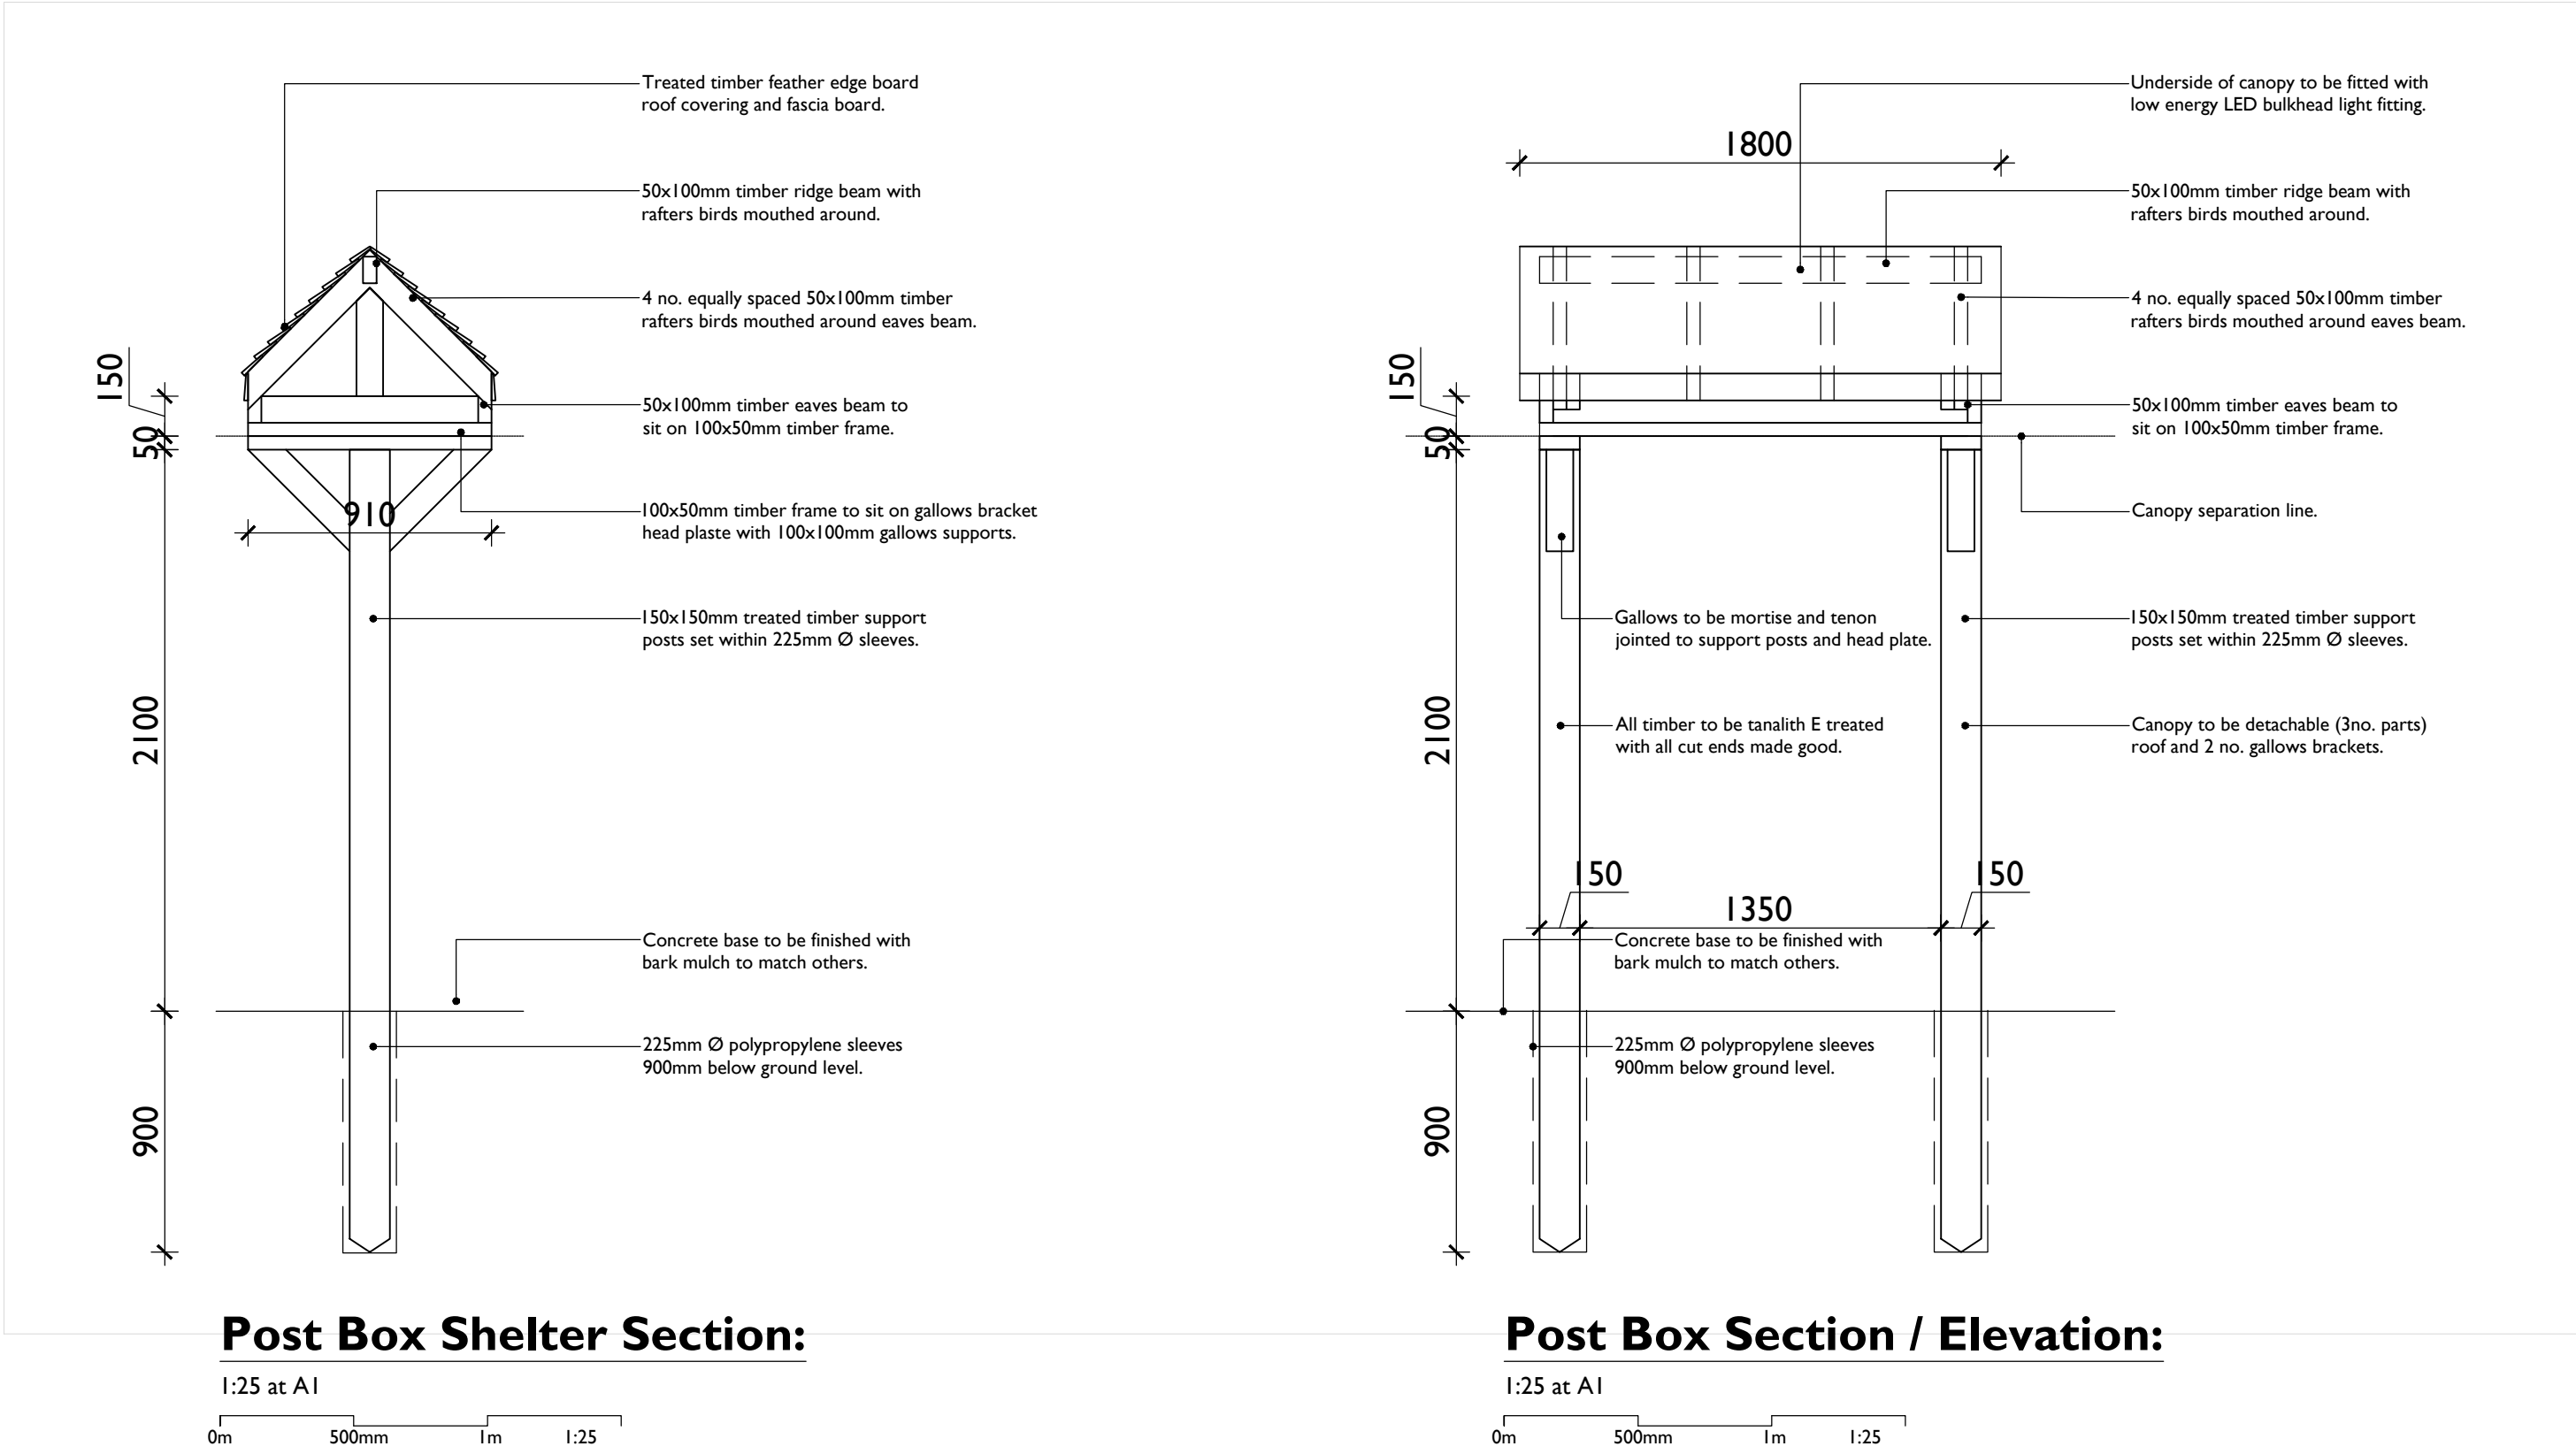
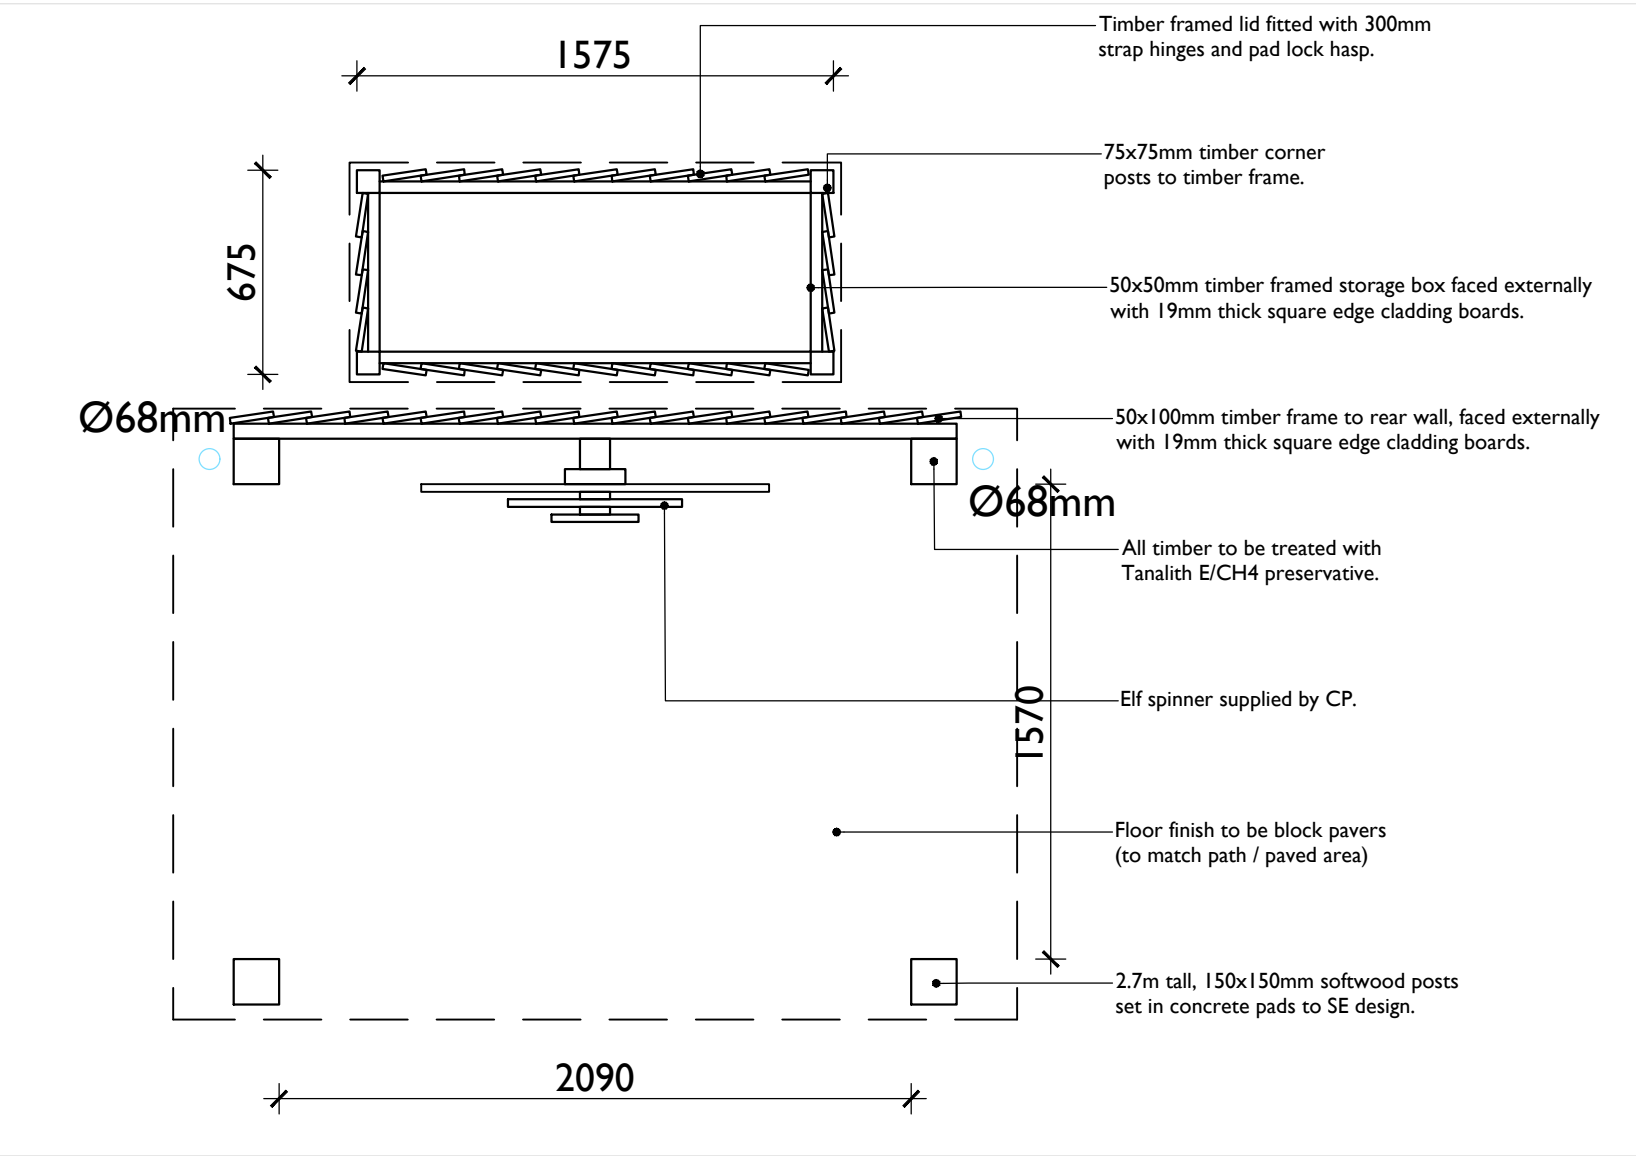


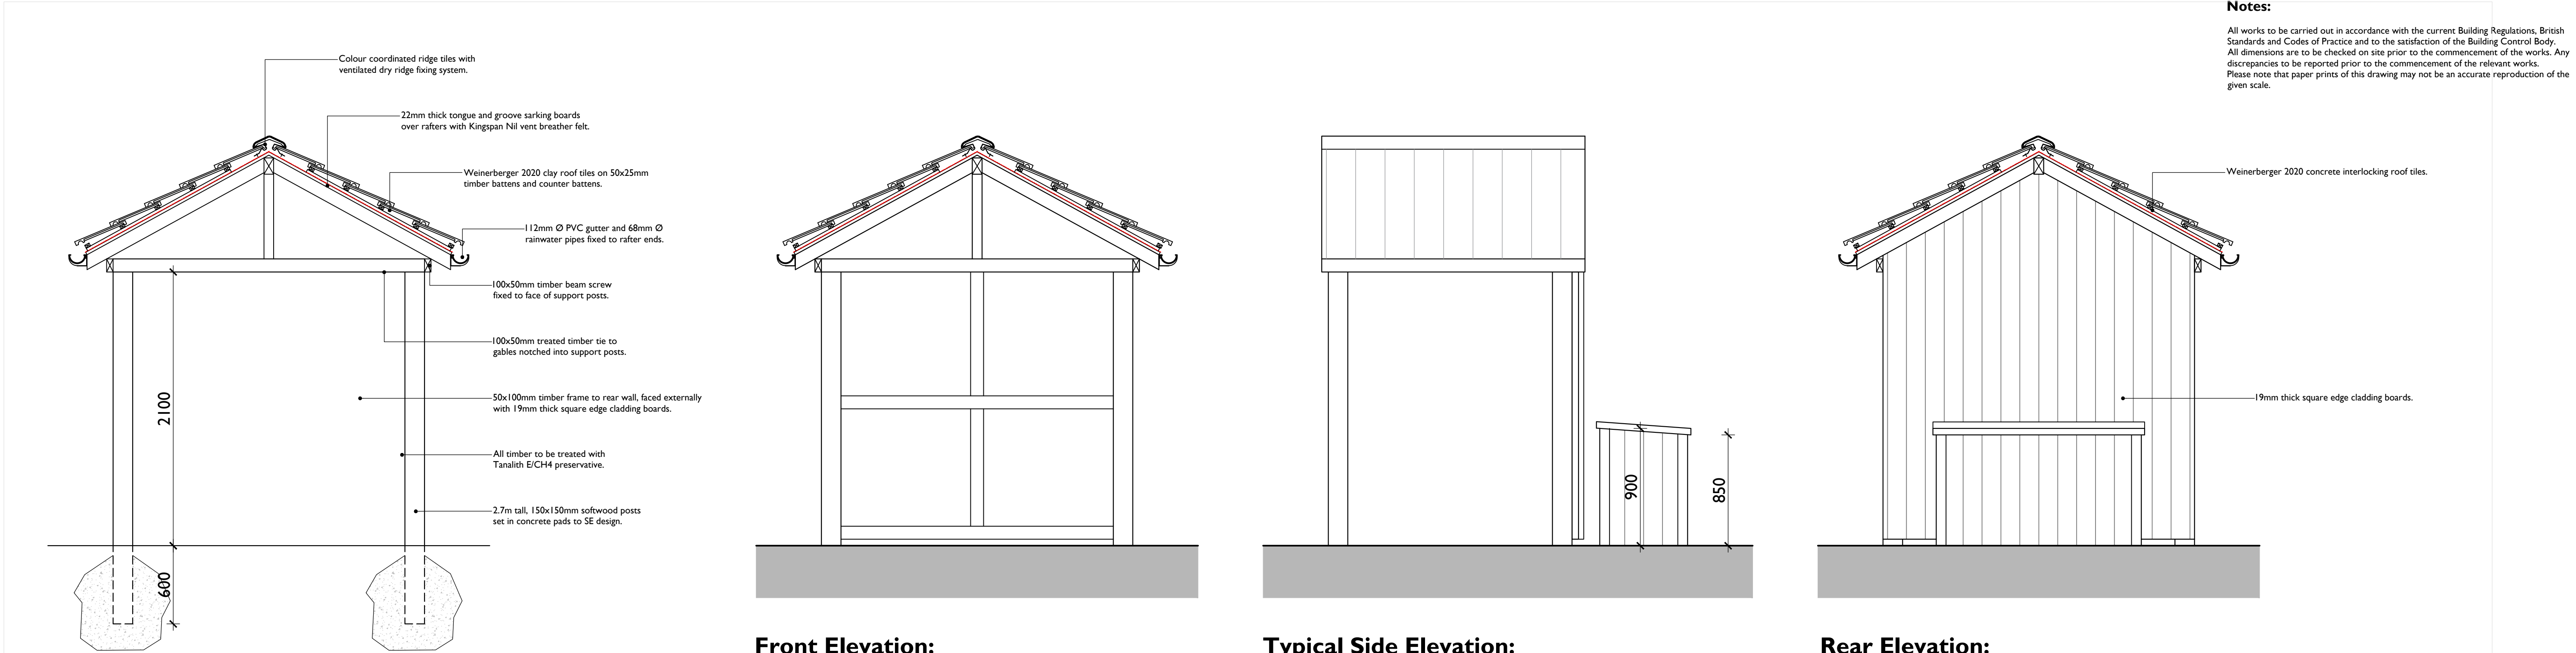

Notes:

All works to be carried out in accordance with the current Building Regulations, British Standards and Codes of Practice and to the satisfaction of the Building Control Body. Any discrepancies are to be checked on site prior to the commencement of the works. Please note that paper prints of this drawing may not be an accurate reproduction of the given scale.

PI	28.02.2026	Planning Application	DAB	SM		
Rev:	Date:	Description:	Drawn:	Checked:		
Jackson Design Associates Latimer House, Latimer Way Sherwood Energy Village Ollerton, Nottinghamshire NG22 9QW Telephone: (01623) 863222 Facsimile: (01623) 863555 www.jacksonsdesign.co.uk ARCHITECTURE • DESIGN • MANAGEMENT j·d·a						
Project: Santa's Woodland Village Longleat Forest Center Parcs						
Drawing Title: Proposed Elf Spinner & Post Box Shelter						
Project Address: Longleat Forest Holiday Village, Picket Post, Corsley, Wiltshire. BA12 7PU						
Client: Center Parcs (Operating Co.) Ltd.						
Drawn: DAB	Checked: SM	Scale (Size): 1:25 @ A1	Date: October 2025			
Drawing No: 22-2463-(90)006		Revision: PI				
PLANNING ISSUE						
© 2026 This drawing is copyright of Jackson Design Associates and must not be copied or reproduced without prior written approval of Jackson Design Associates. All rights reserved.						
		Paperchart Size: a 10mm 30mm				