


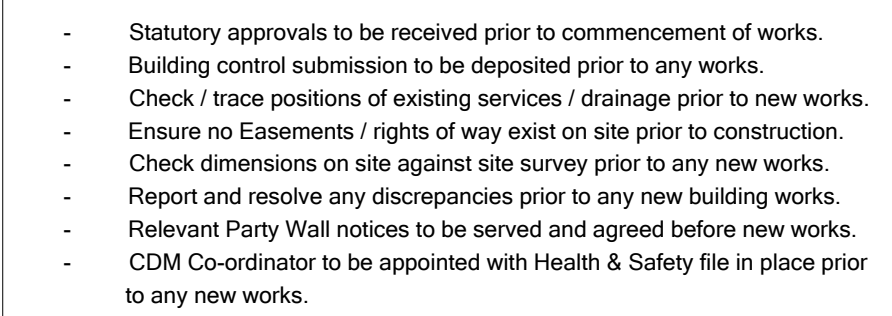

Revision:	Date:	Description:
REV A	JAN 2026	House type A2 increased to 68m ² . House type A3 increased to 80m ² . Layout updated to suit. Additional margin added to base of parking space 18.
REV B	MAR 2026	Plot 34 repositioned along 42-44, garden for 37-41. Gardens lengthened for 42-44, 47-48. Rear footpaths adjusted for 11-20. Additional BCP added in front of 13 & 16, 27-29. Parking spaces lengthened by 0.5m. 11-20, 38-40, 42-44, 46. Plots 42-44 repositioned westerly. Turning head road in front of plots 11-17 lengthened with adjustments to footpaths. Kne rail positions altered along eastern boundary & around drainage basin.

Cycle Provision:	
	x2 Bicycle spaces within shed
	x2 Bicycle spaces within garage

Client: COTSWOLD
HOMES

Drawn By:  **Trower Davies**
Architectural Consultants

Site Address:
LAND OFF BIDDESTONE LANE
YATTON KEYNELL

Drawing Title:

SITE LAYOUT - INDICATING BIKE SPACES

Scale: 1:500 Date drawn: NOV 2025 Drawn: BT

Project Number:	Drawing Number:	Revision:
948	109	B

Status: **PLANNING**

