


NORTH WEST ELEVATION 1:100

SOUTH WEST

SOUTH EAST

NORTH EAST

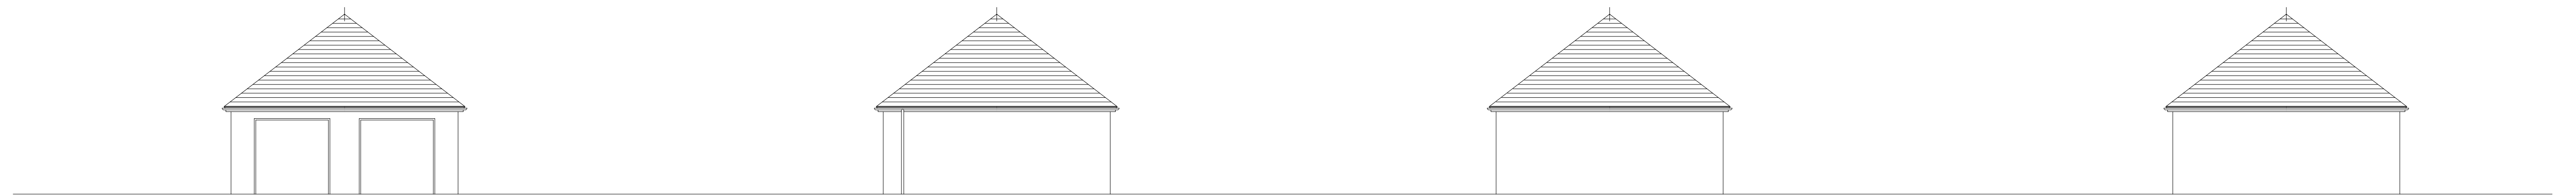


NORTH WEST ELEVATION 1:100



SOUTH WEST

SOUTH EAST


NORTH EAST

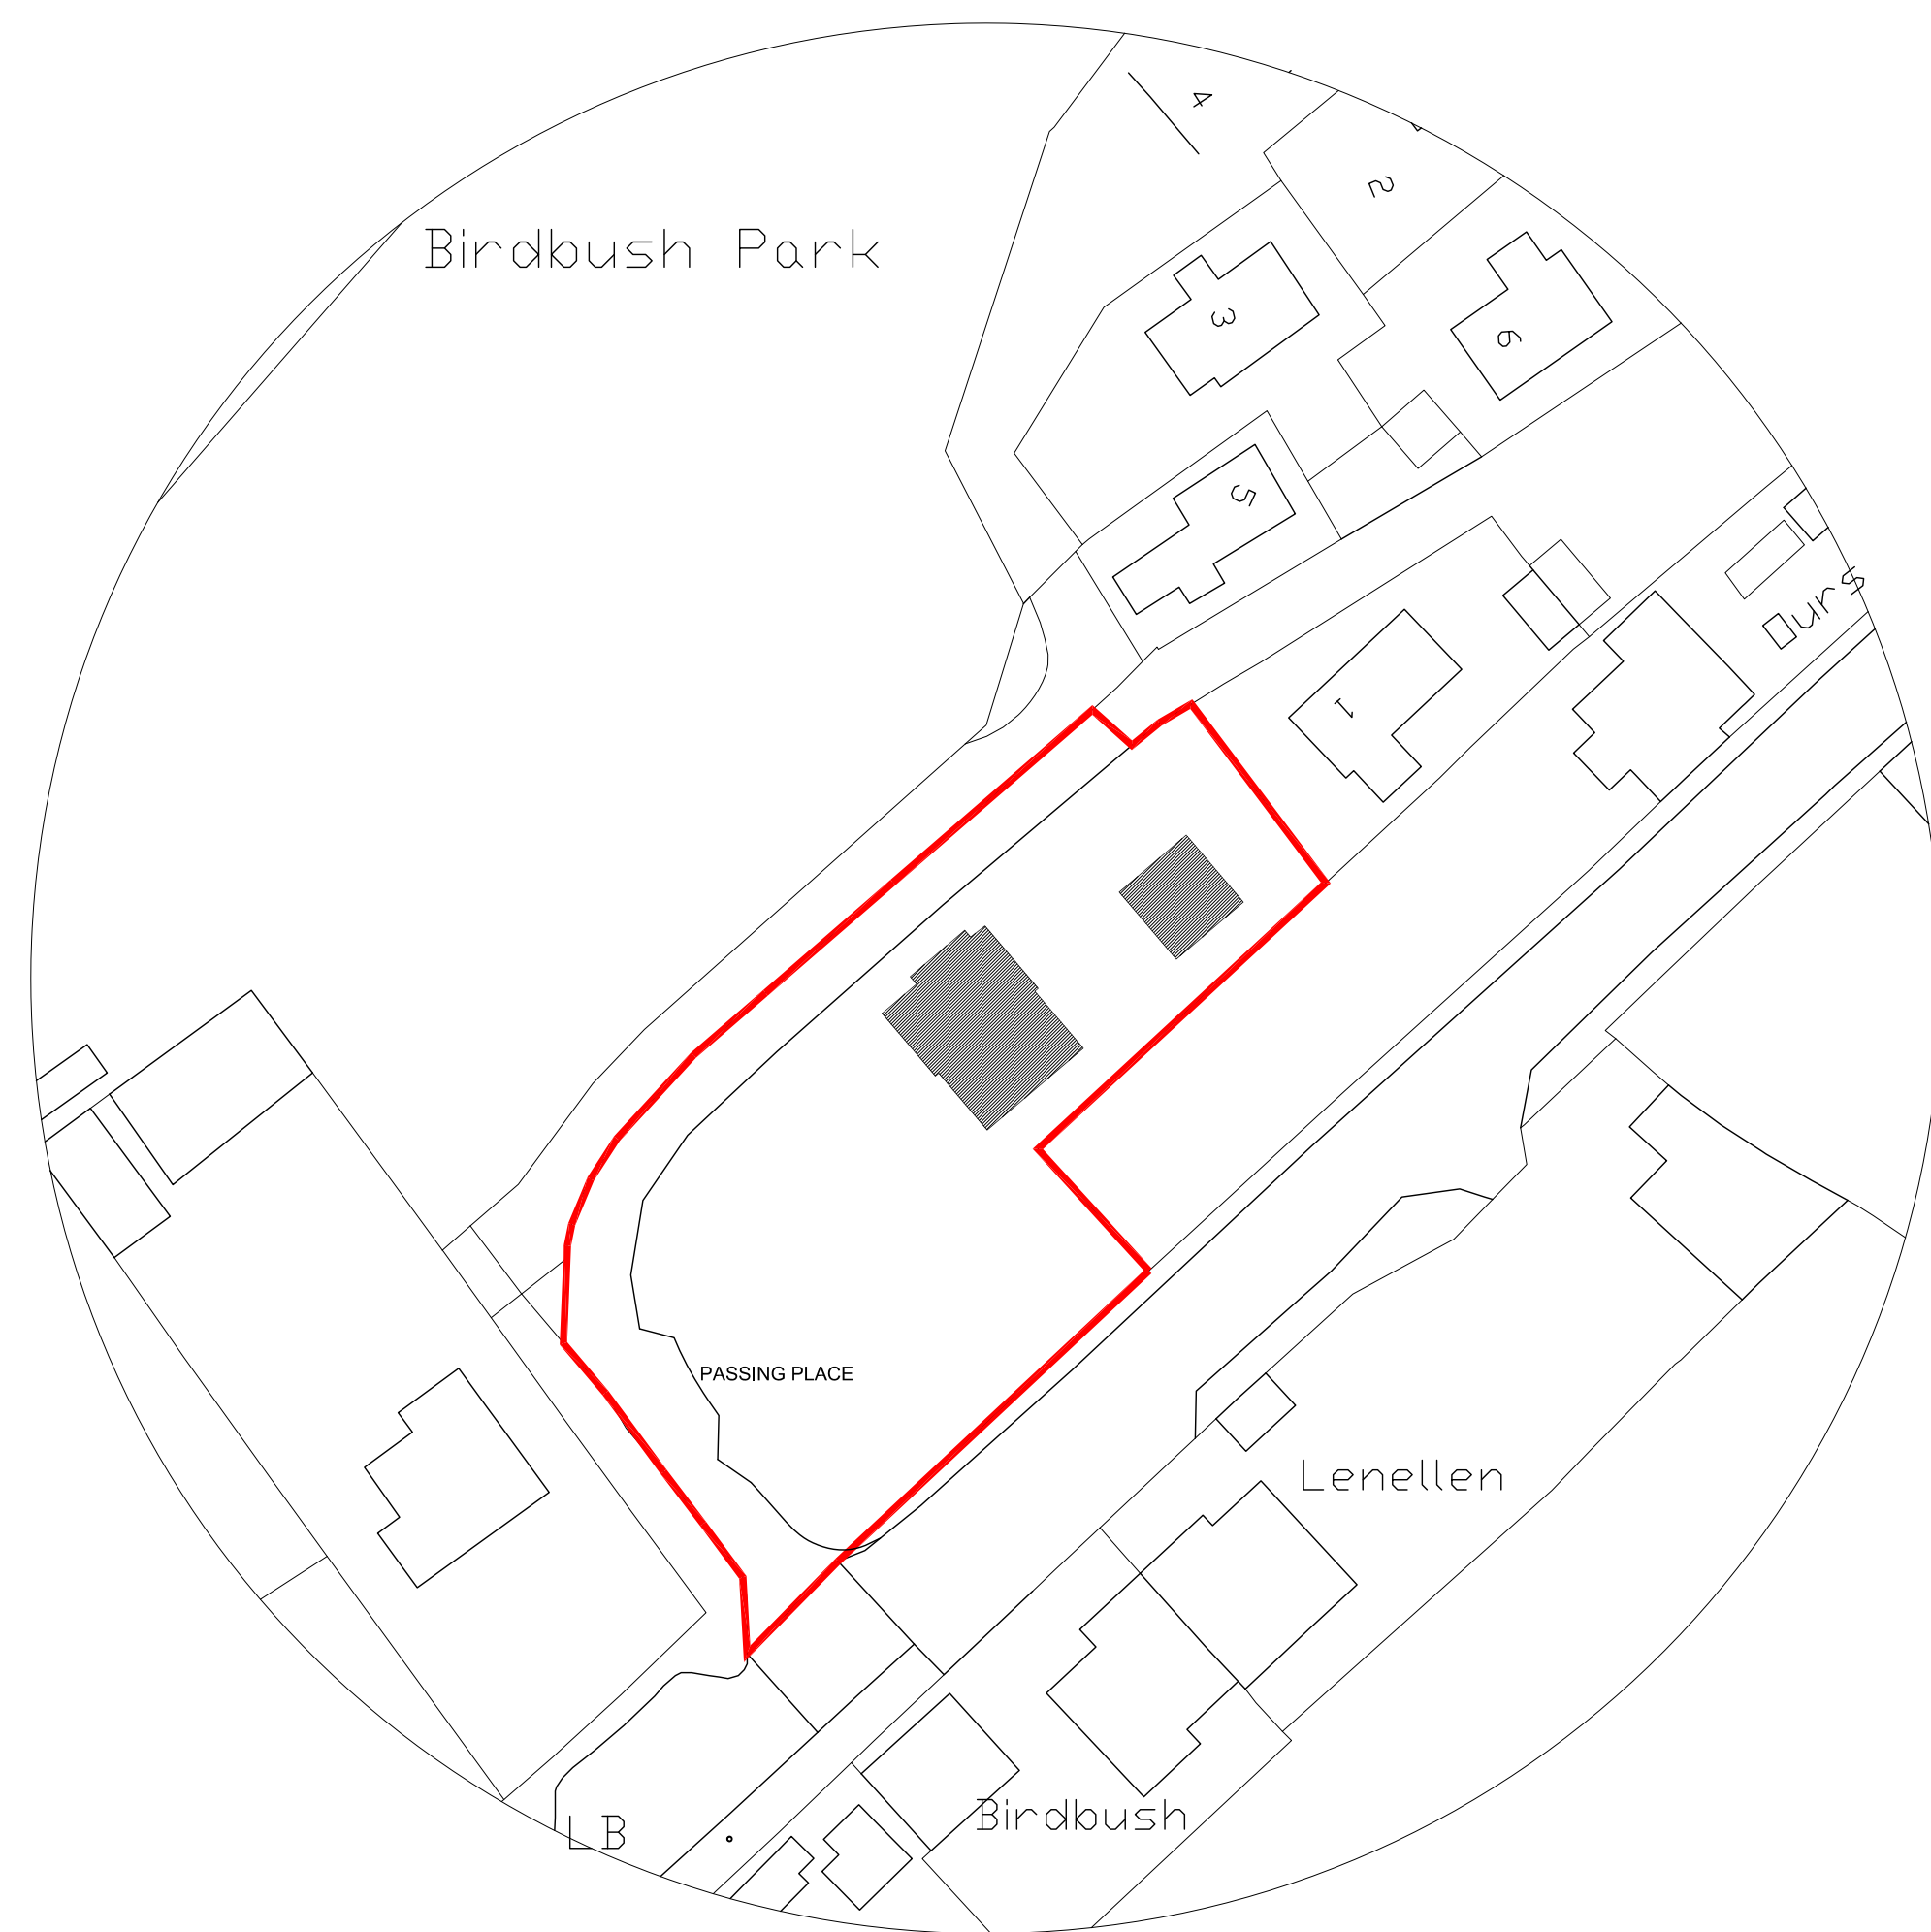

BLOCK PLAN 1:500

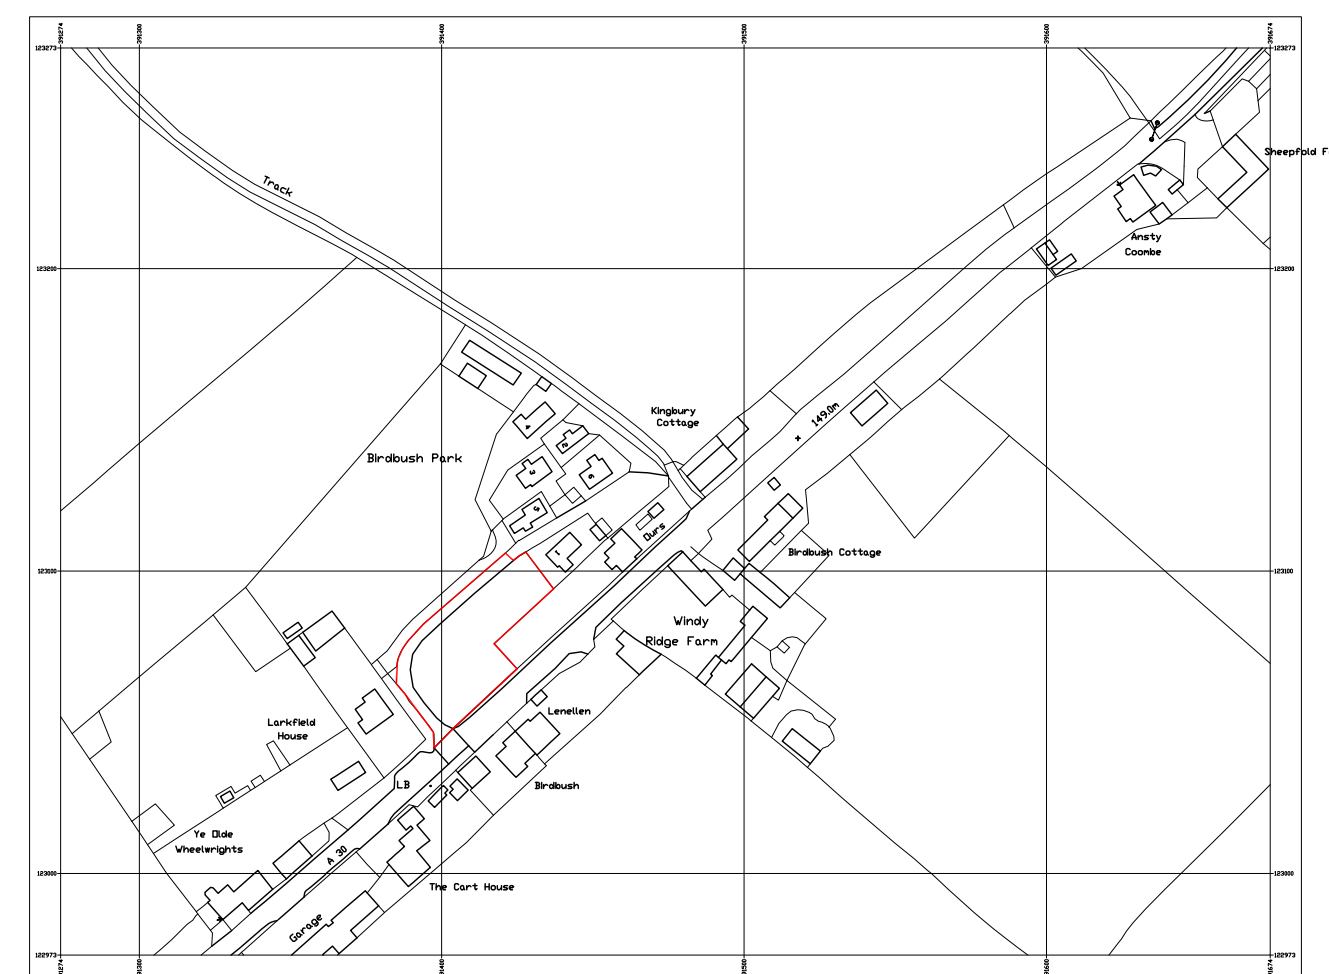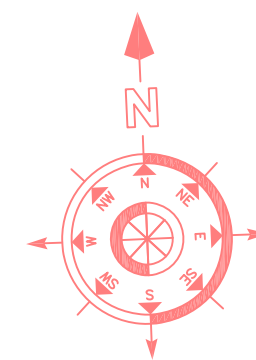

LOCATION PLAN 1:2500

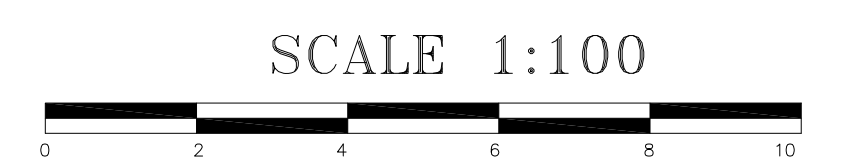

PROPOSED DWELLING-ELEVATIONS
LAND ADJACENT TO BIRDBUSH PARK
SHAFTESBURY, DORSET, SP7 9HH
FOR MR T LIGHT