



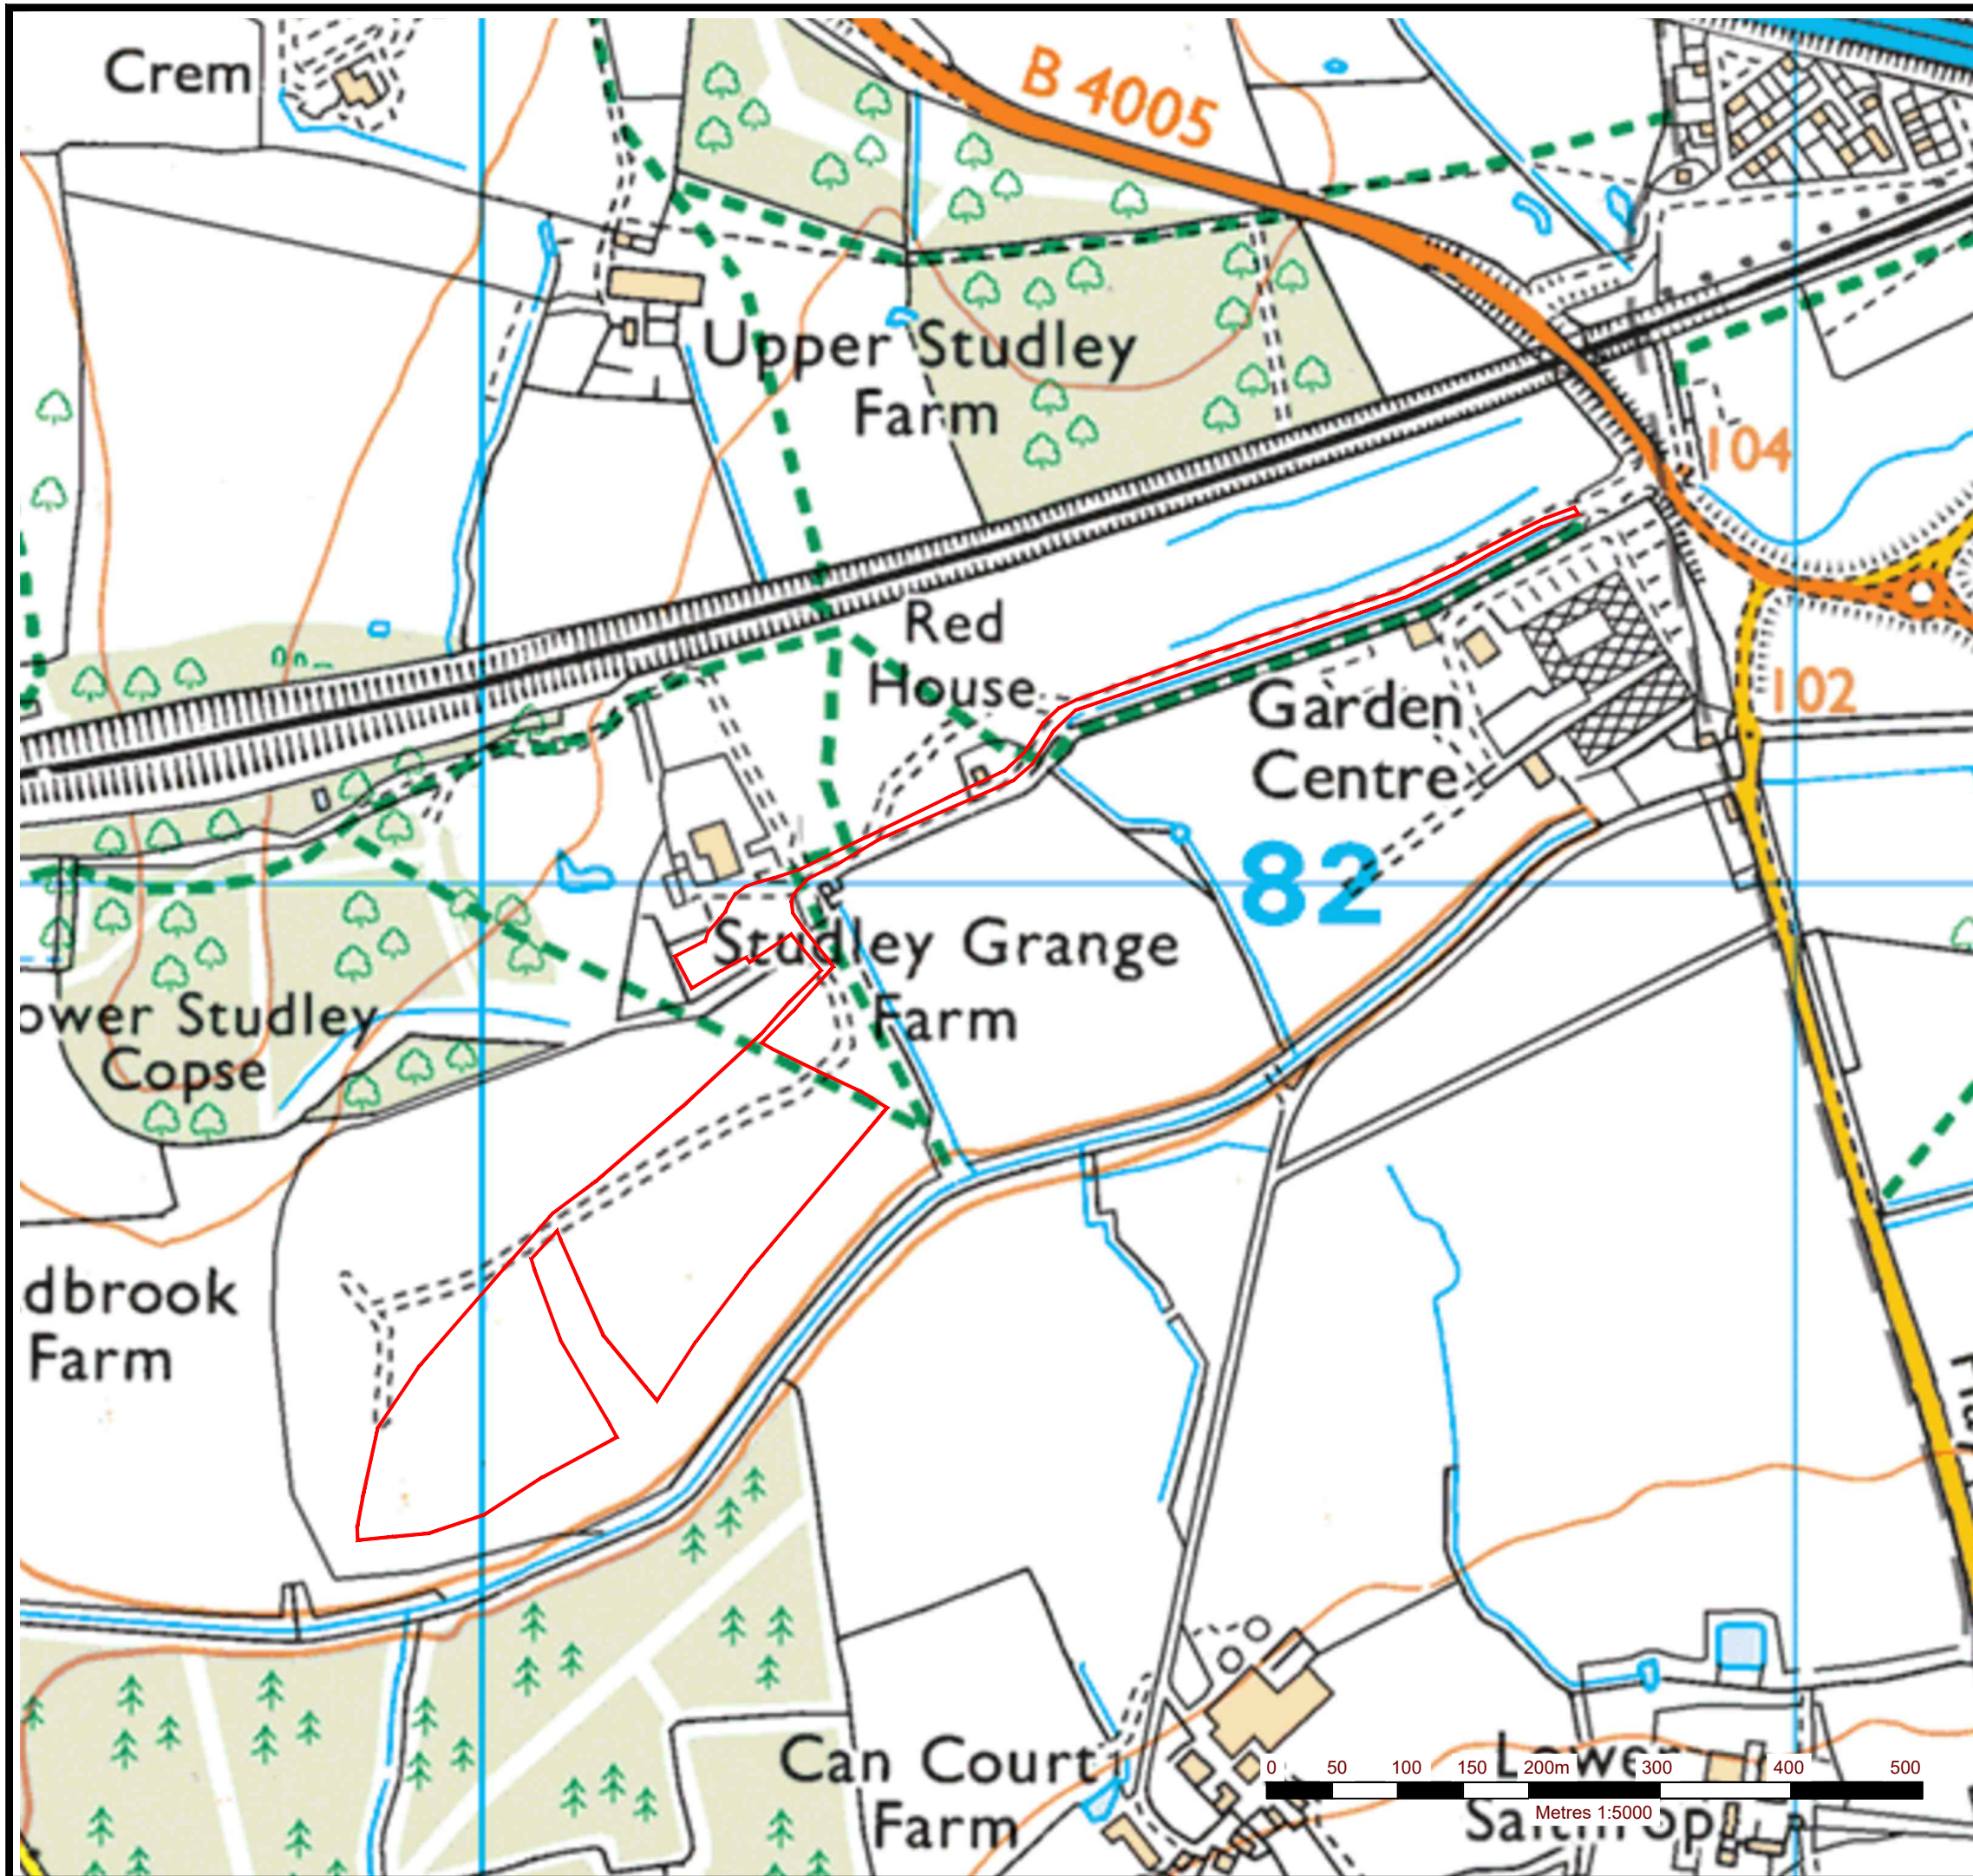

Legend

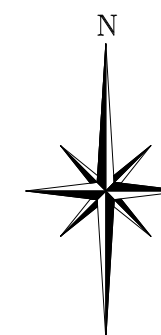

Reproduced from Superplan Data © (scale-free) by permission of Ordnance Survey © on behalf of The Controller of Her Majesty's Stationery Office. © Crown copyright 2006 all rights reserved. Licence number 100036438.

REV.	DATE	DRAWN	DESCRIPTION

THIS INFORMATION IS CONFIDENTIAL AND THE PROPERTY OF BIFFA WASTE SERVICES LTD. AND IS RELEASED ON CONDITION THAT NONE OF THE INFORMATION SHALL BE DISCLOSED TO ANY THIRD PARTY OR REPRODUCED IN WHOLE OR PART WITHOUT THE PRIOR CONSENT IN WRITING OF BIFFA WASTE SERVICES LTD.



Biffa Waste Services Ltd
Poplars Landfill site
Lichfield Road
Cannock
Staffordshire
WS11 8NQ
Mob: 07834092155
e-mail: michelle.saunders@biffa.co.uk

PROJECT		Planning			
LOCATION		Studley			
DRAWING TITLE				Site Location Plan	
DRAWING No.			COMPUTER REF. SF035500		
DRAWN		H/PLANNING		DATE	
				12/03/26	
				SCALE(S) 1:5000@A3	