
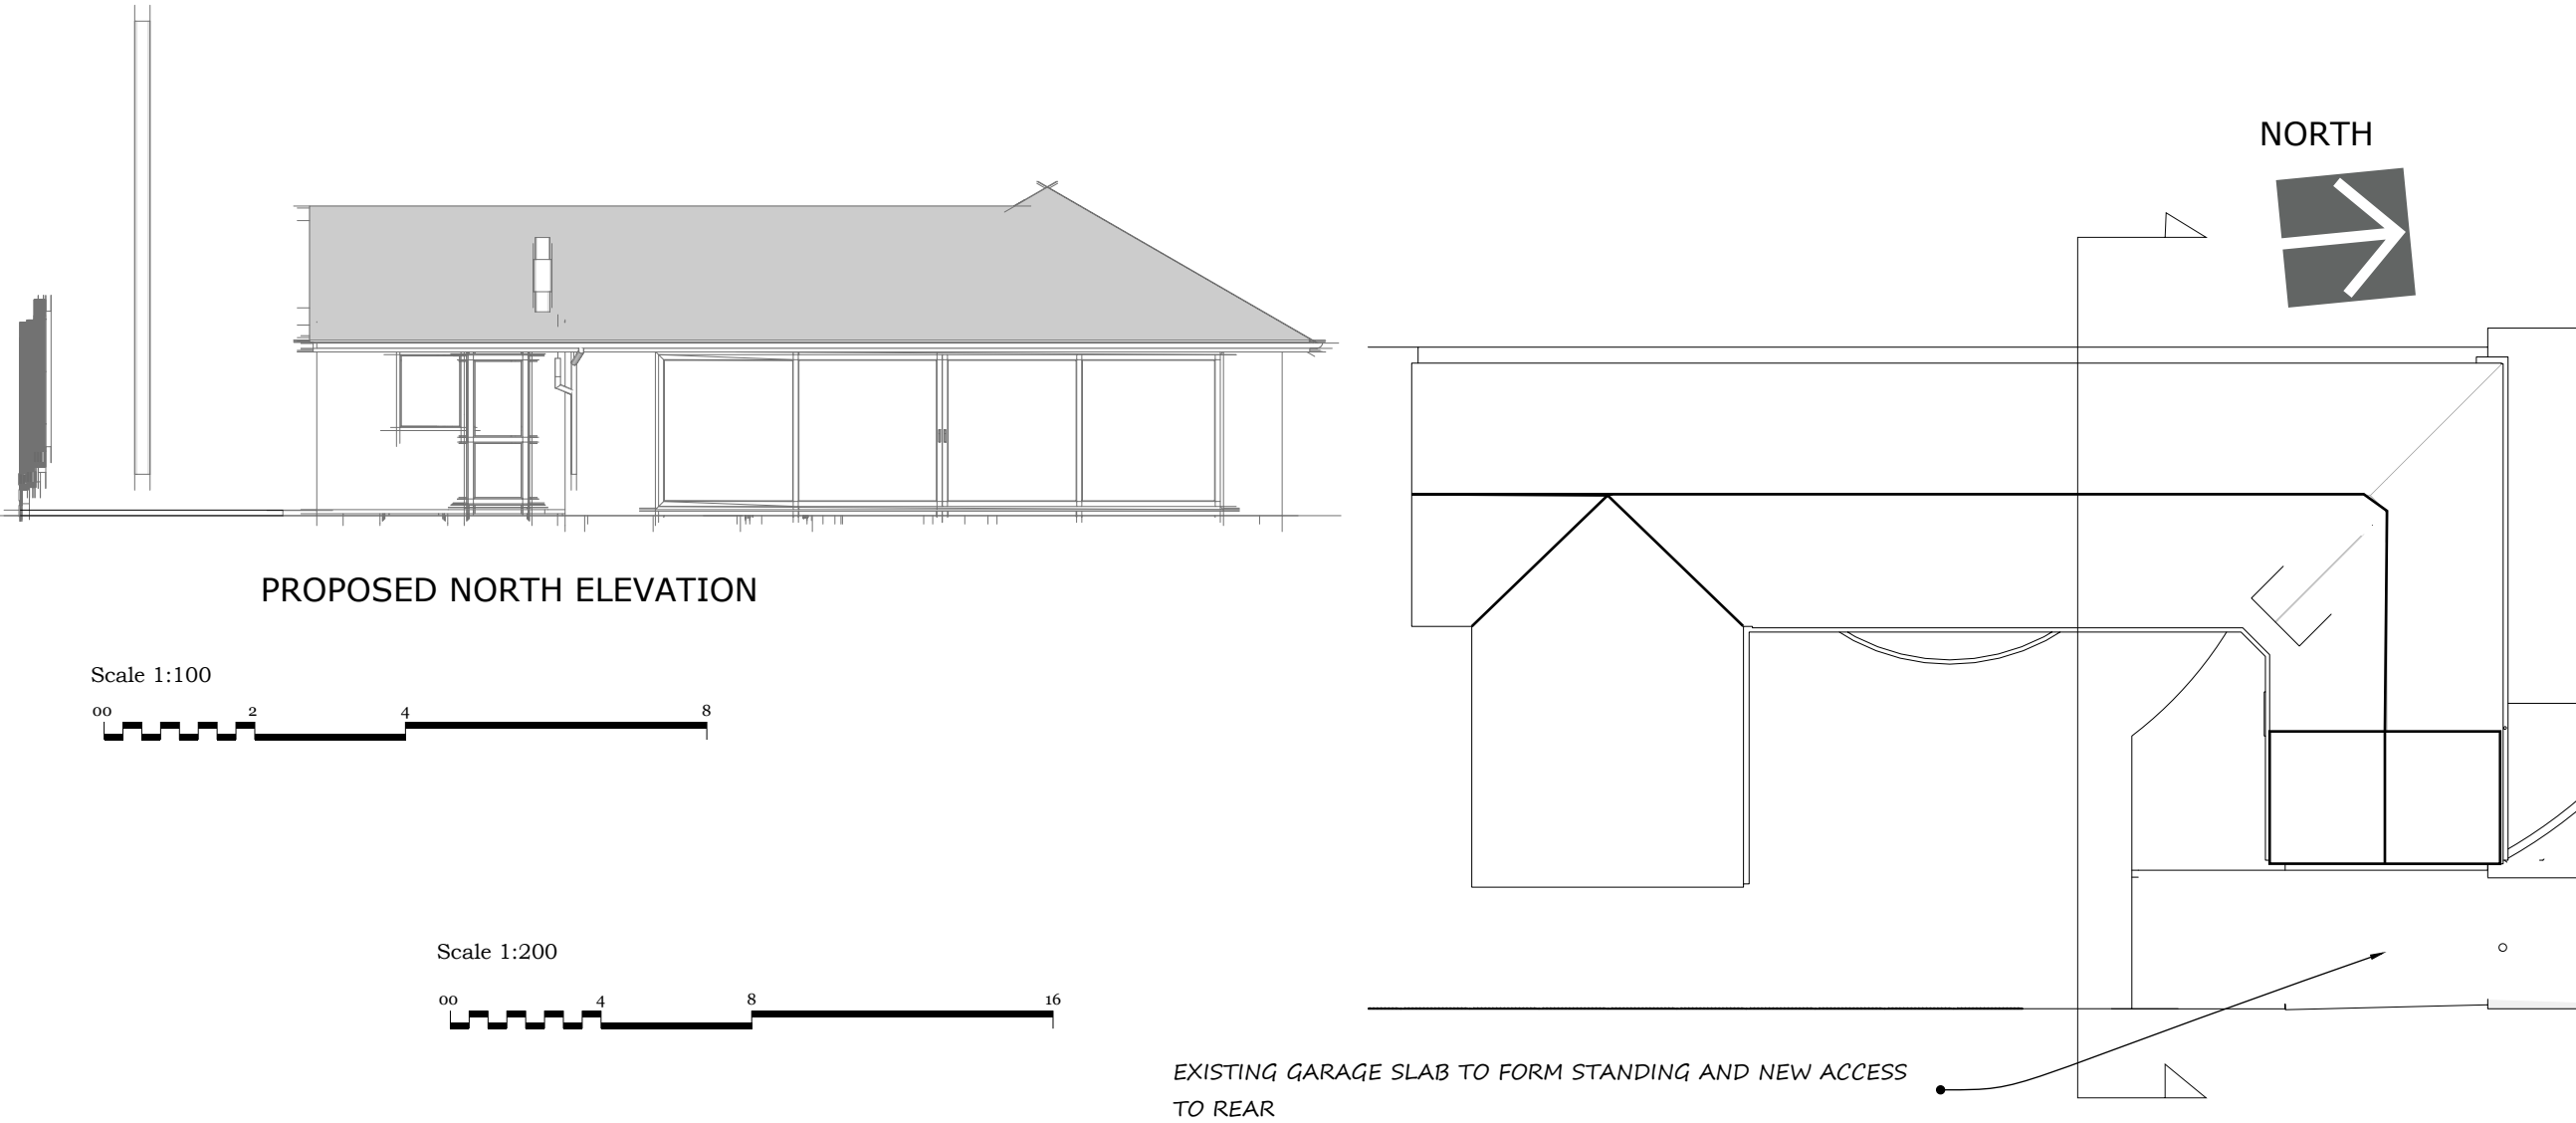


AMENDED TO SHOW PITCHED ROOF

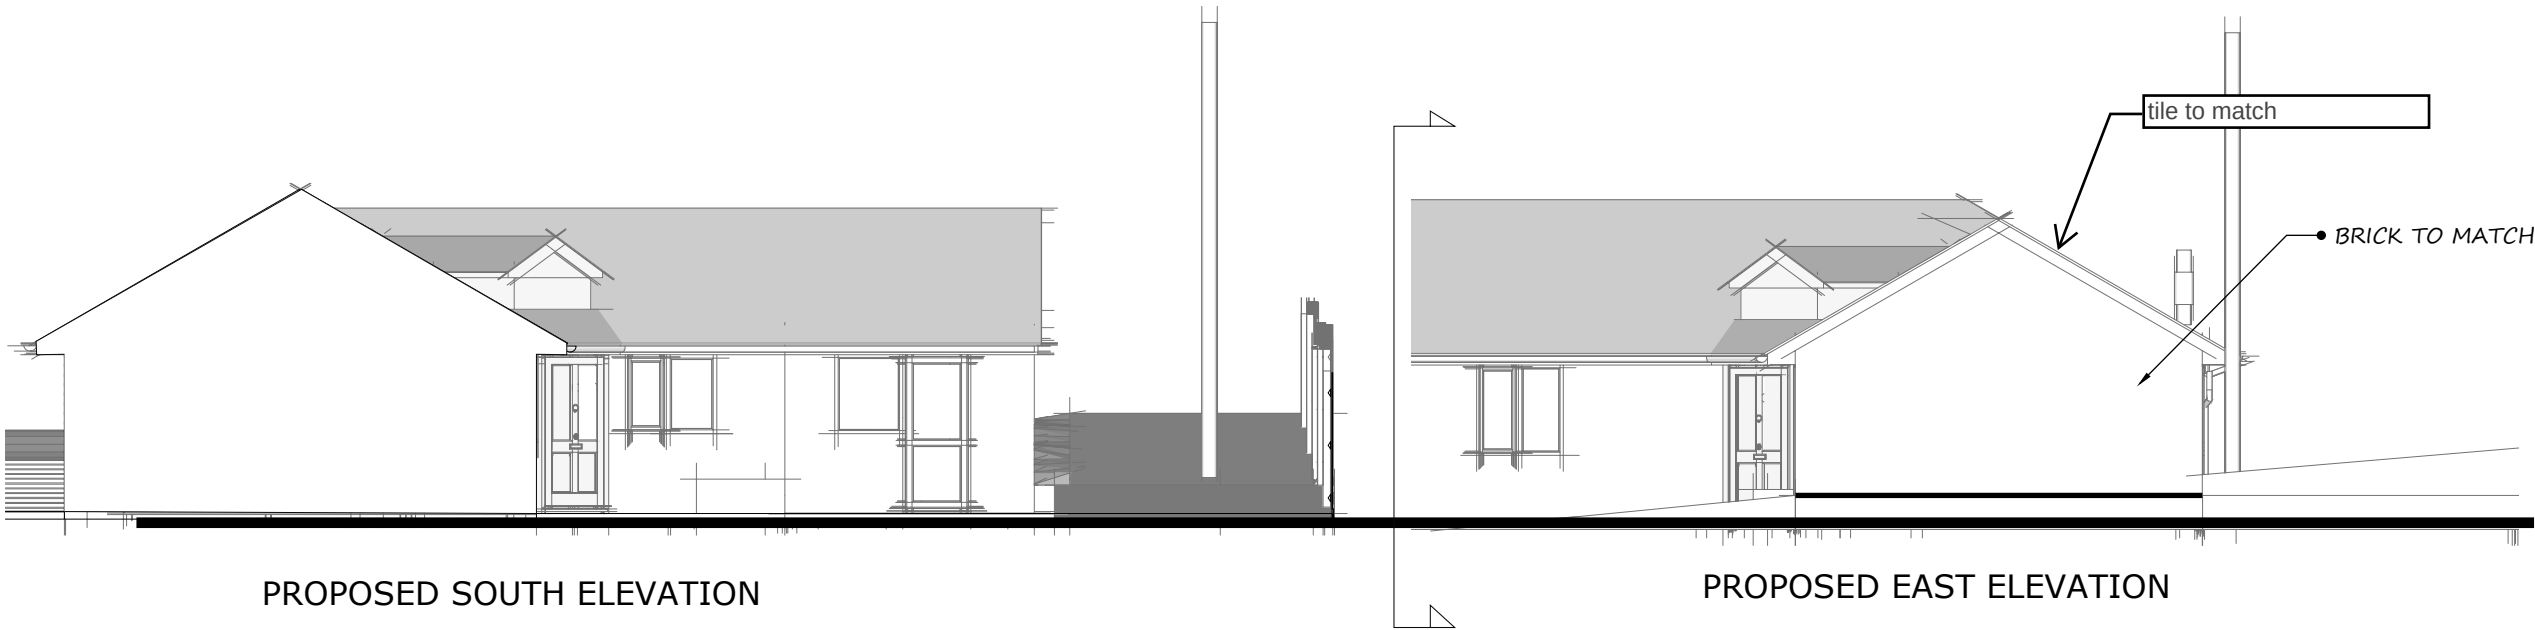

Scale 1:100

00 2 4 8

Scale 1:200

00 4 8 16

Client Mr Mrs Young 96 Firs Road Winterslow SP5 1SP
Project VARIATION FROM FLAT ROOF TO PITCHED
Drawing Title PROPOSED ELEVATIONS
Drawing Detail
Scale @ A3 - 1:100 1:200 Drawing No TY/01/26 Drawn by GG
Date 15-01-26
Contact G Greenwood m.0748 3873 045 gordongreenwood@btinternet.com