
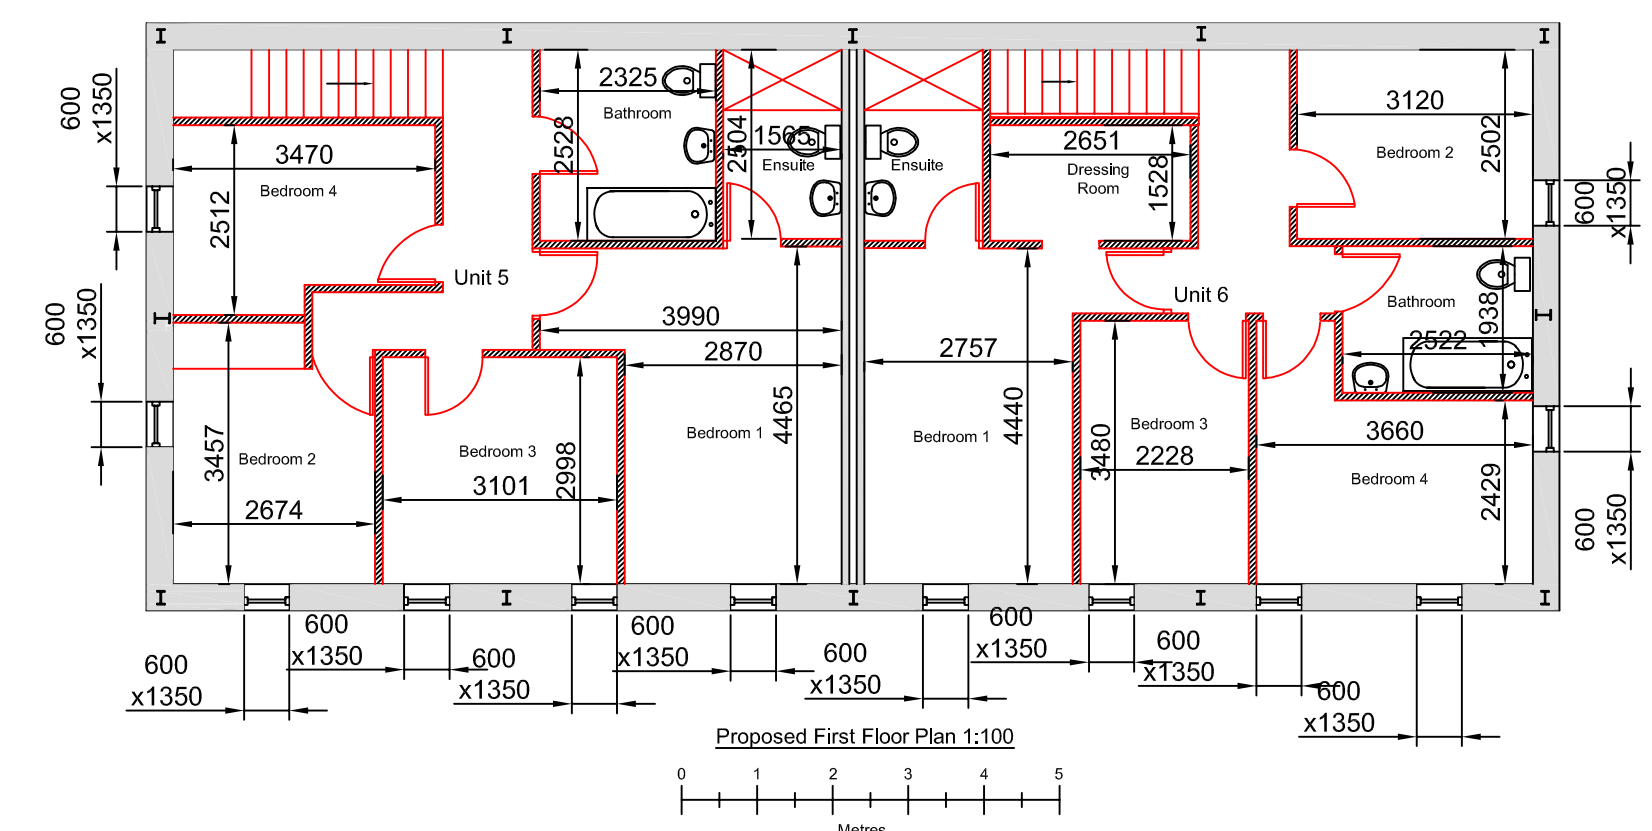


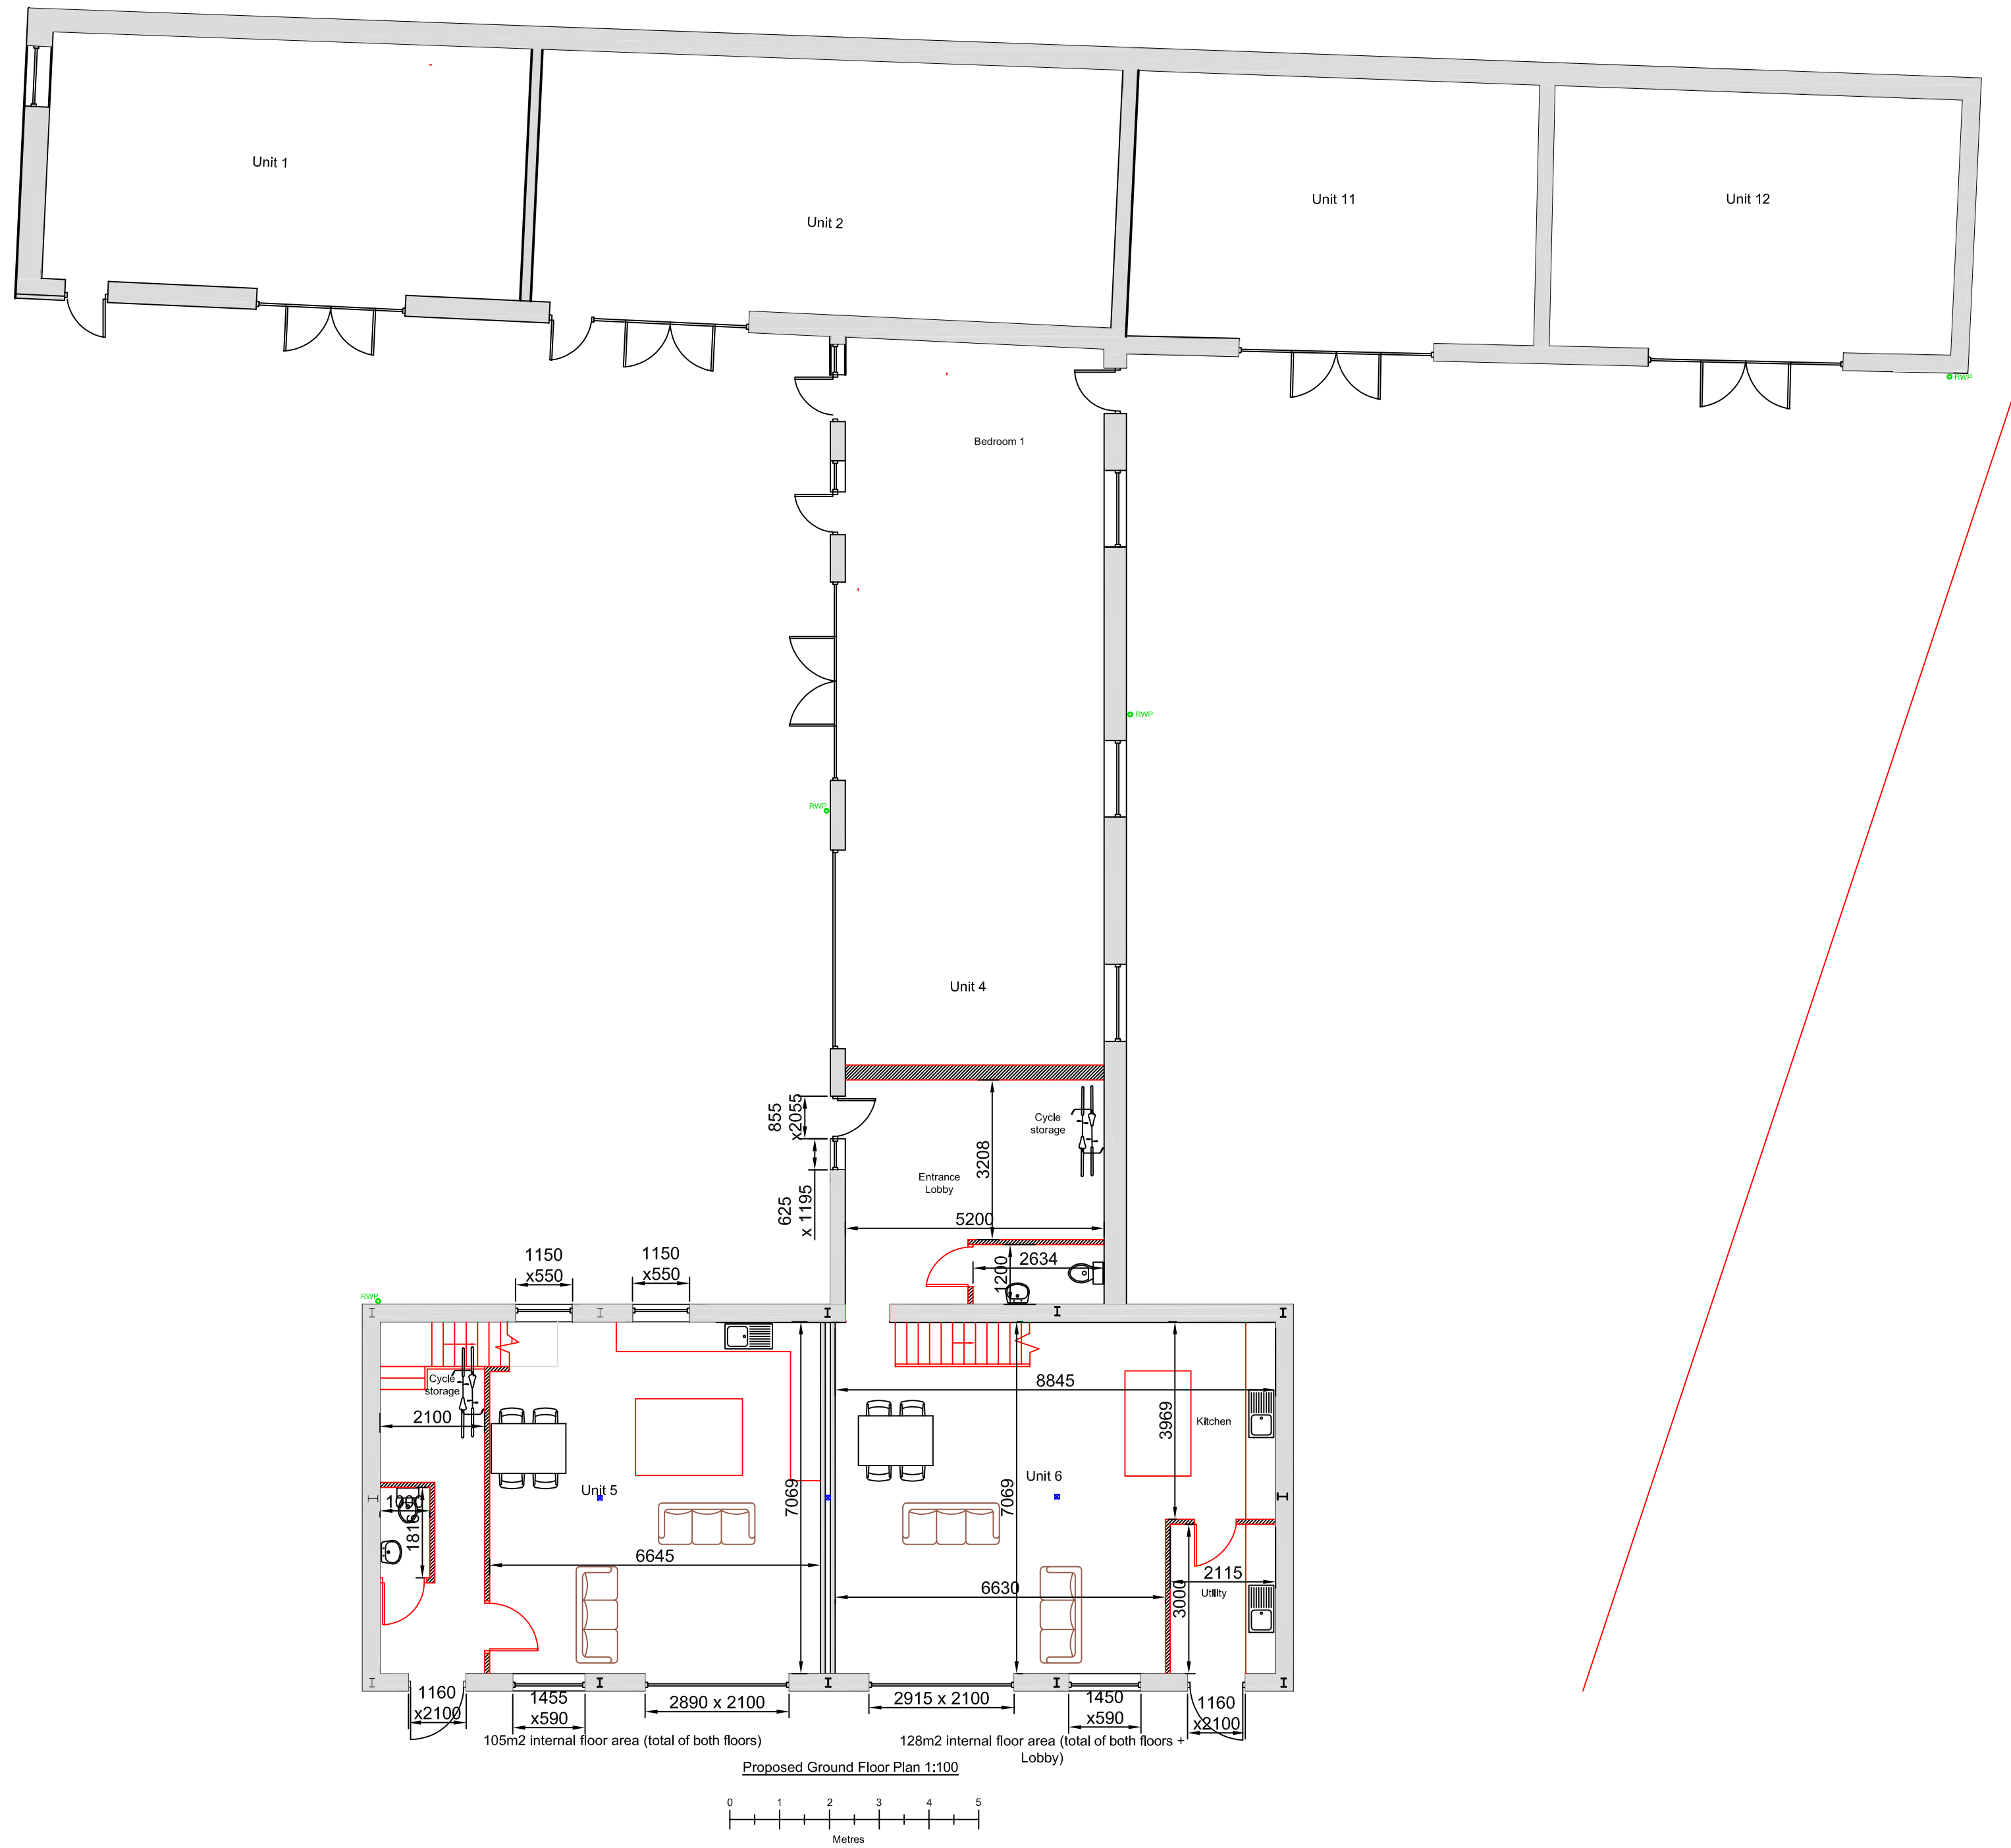

<u>Drawn by</u>	A Harlow & Son 01225 938329	
<u>Conversion of Units 5 & 6 to Residential Dwellings at Church Farm</u> <u>Bath Road</u> <u>Shaw</u> <u>Wiltshire</u> <u>SN12 8EF</u>		
		A1 Papersize
<u>Scale</u>	1:100	<u>Drawing No AH2018/102</u> Sheet 2 of 4
<u>Date</u>	13th Feb 2026	