


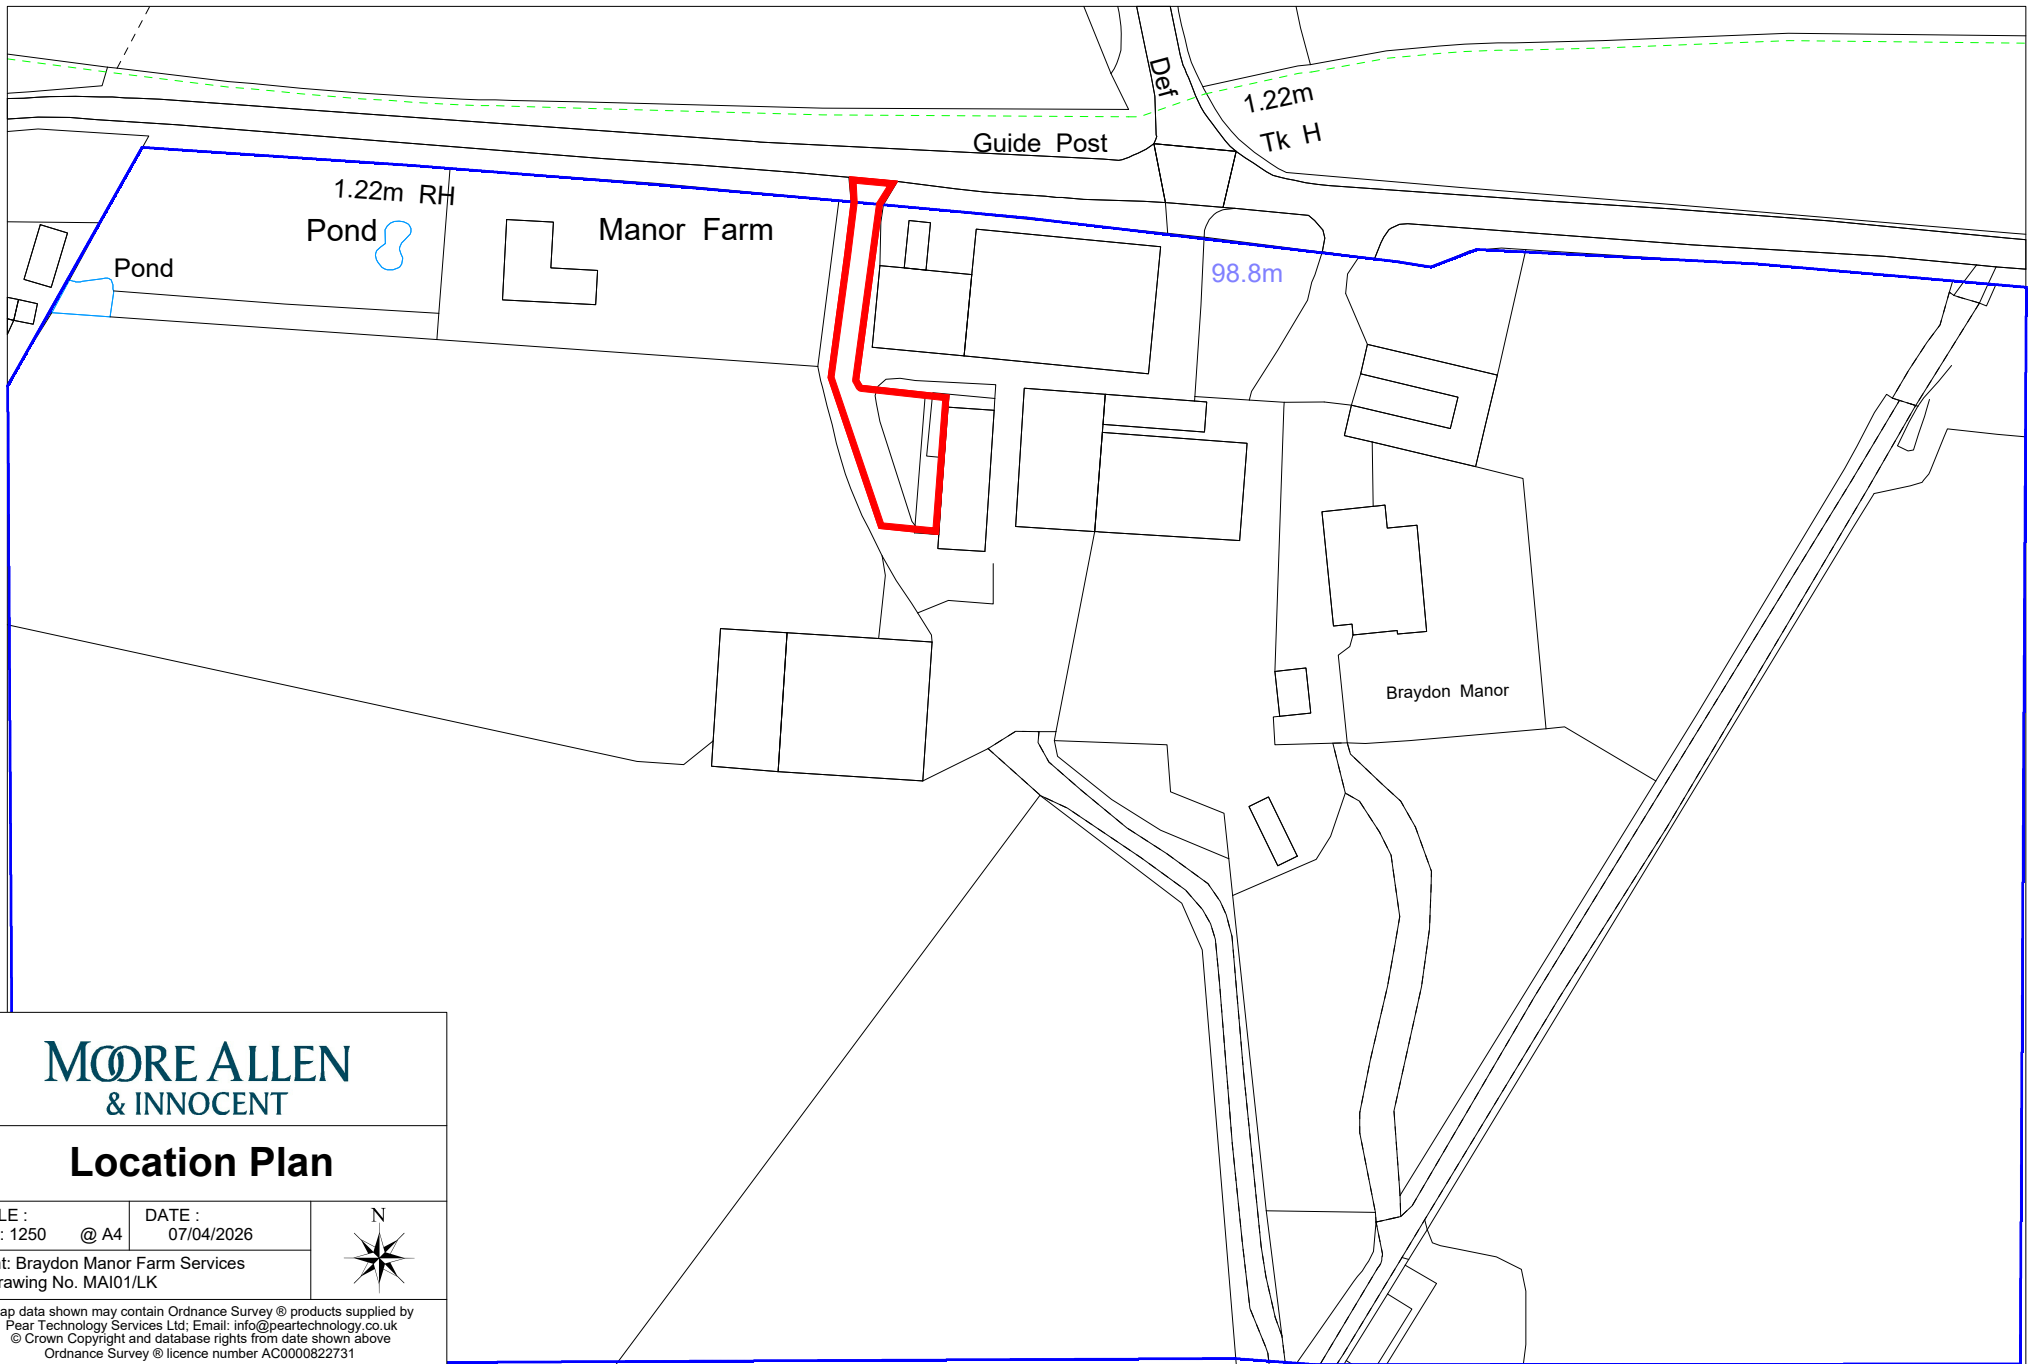

**MOORE ALLEN
& INNOCENT**

Location Plan

SCALE :
1 : 1250 @ A4

DATE :
07/04/2026

Client: Braydon Manor Farm Services
Drawing No. MAI01/LK



Map data shown may contain Ordnance Survey © products supplied by
Pear Technology Services Ltd; Email: info@peartechnology.co.uk
© Crown Copyright and database rights from date shown above
Ordnance Survey © licence number AC0000822731

0 80m