

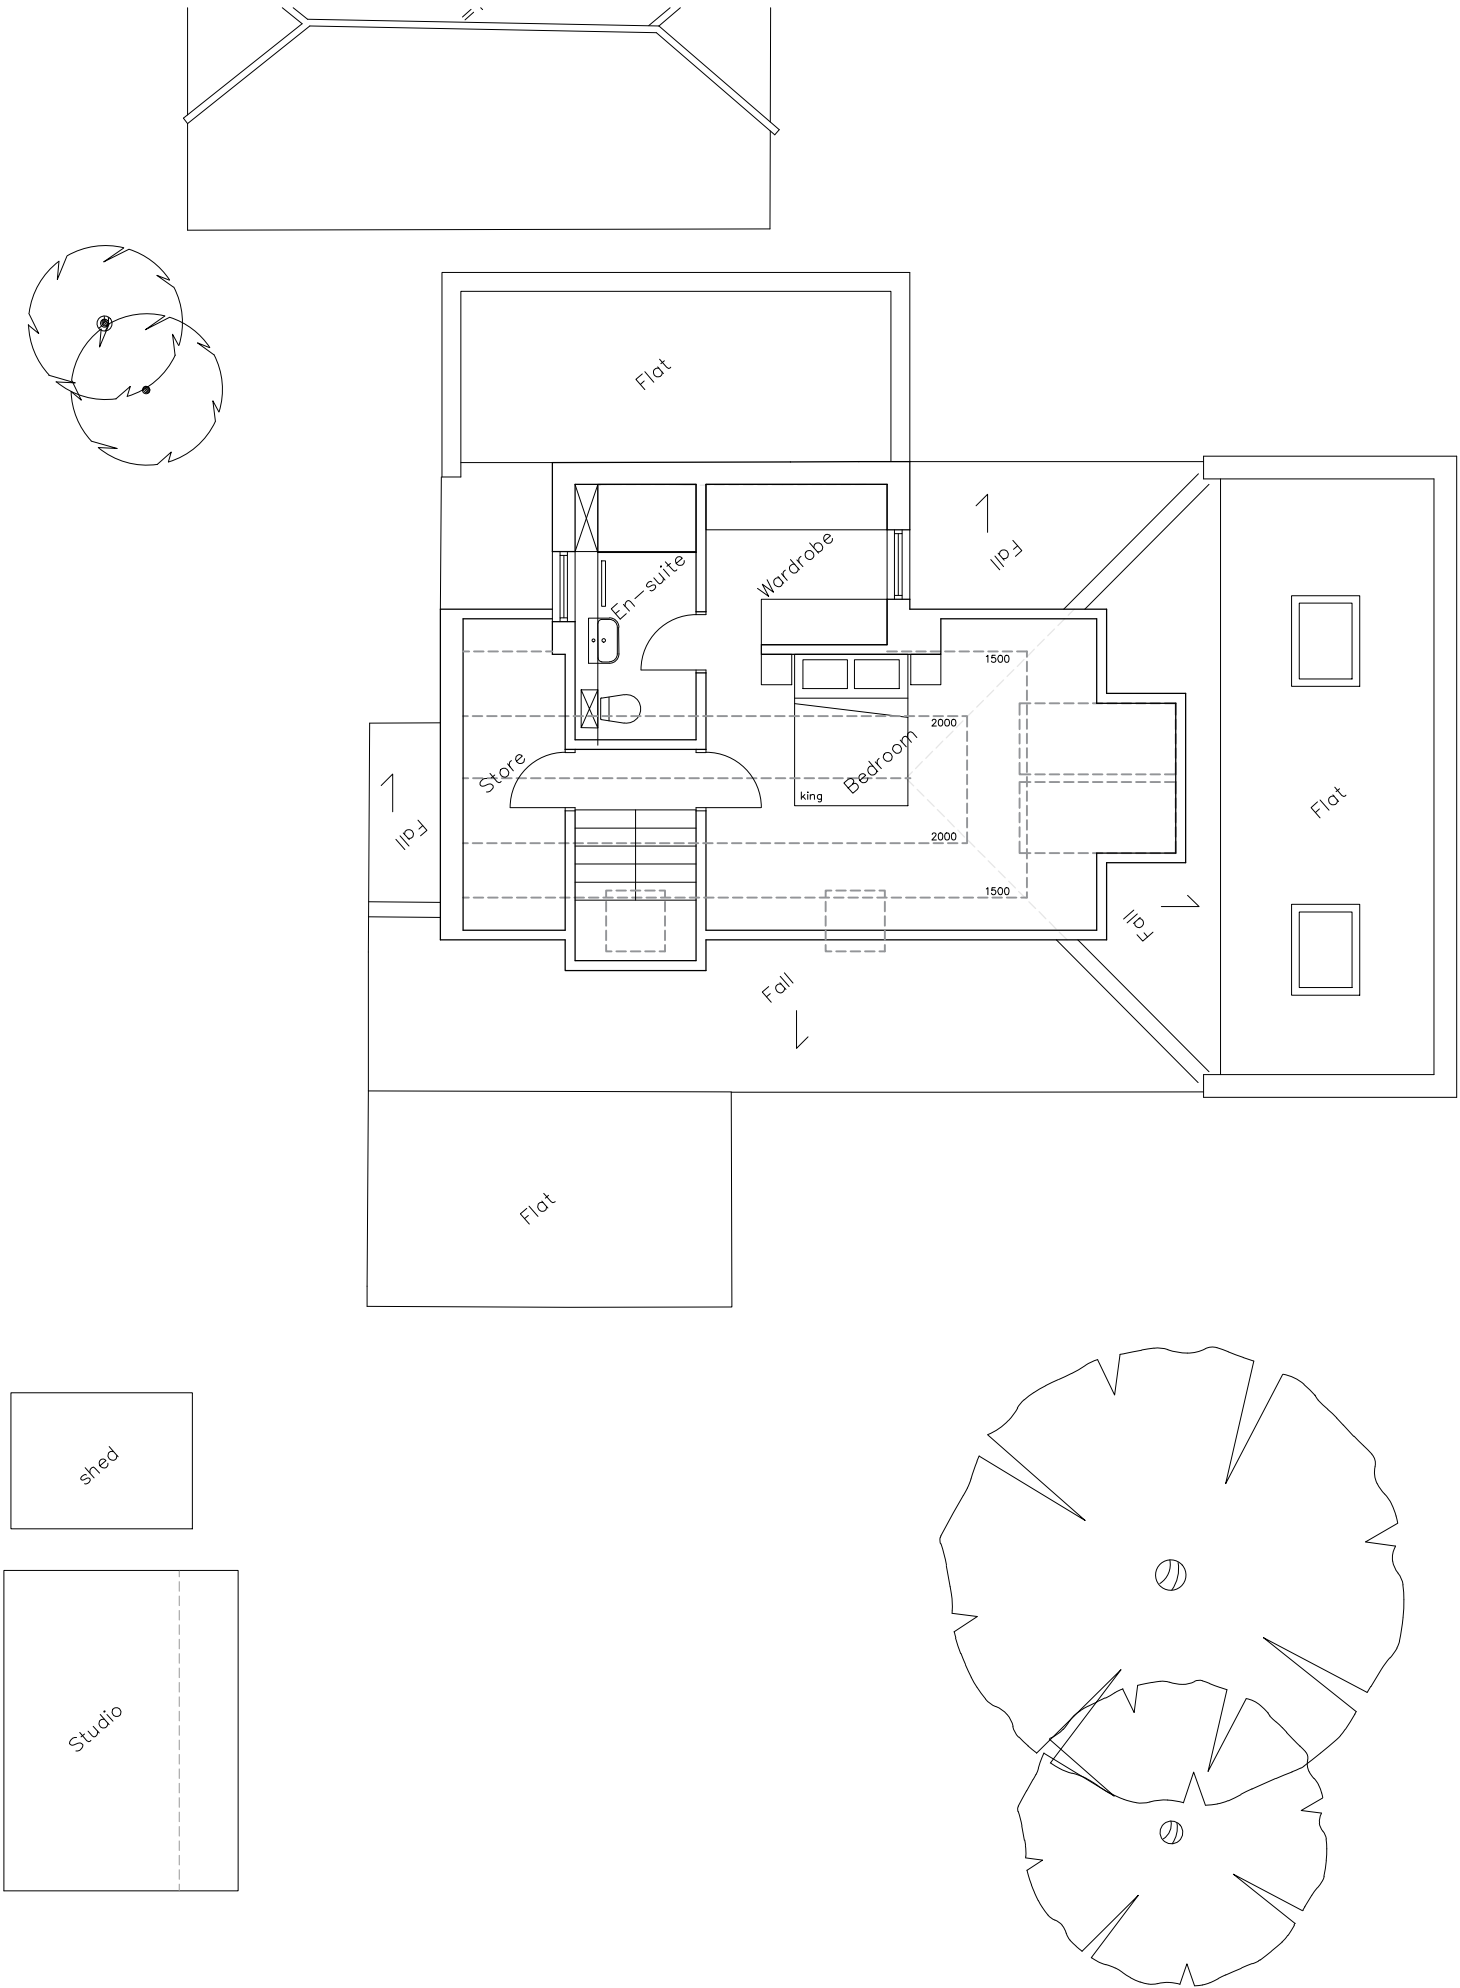


Responsibility is not accepted for errors made by others if scaling from this drawing
All construction information should be taken from figured dimensions only
All dimensions must be checked against onsite conditions prior to works
Discrepancies must be reported to the Architect or Contract Administrator before proceeding

THIS DRAWING IS COPYRIGHT ©

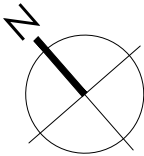

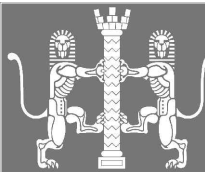

John Tilley BA (Hons) Dip Arch
Chartered Architect RIBA

a: Windermere, Ogbourne, Colerne,
Wiltshire. SN14 8DJ

m:07941341406
e: johntilleyarchitect@gmail.com



Project
Whaledun, Thickwood Lane
Colerne, Wiltshire SN14 8BN

Detail
Proposed loft void

Drawing Number
2502/403

Revision
A

Project Status
PLANNING

Date
2026.03

Scale
1:100

Sheet Size
A3