


TITLE: CHANGE OF USE FROM B2 TO USER CLASS E

NAME : MR A.BENEDICT
ADDRESS : ATS, COCKELBURY ROAD
CHIPPENHAM
SN15 3QD

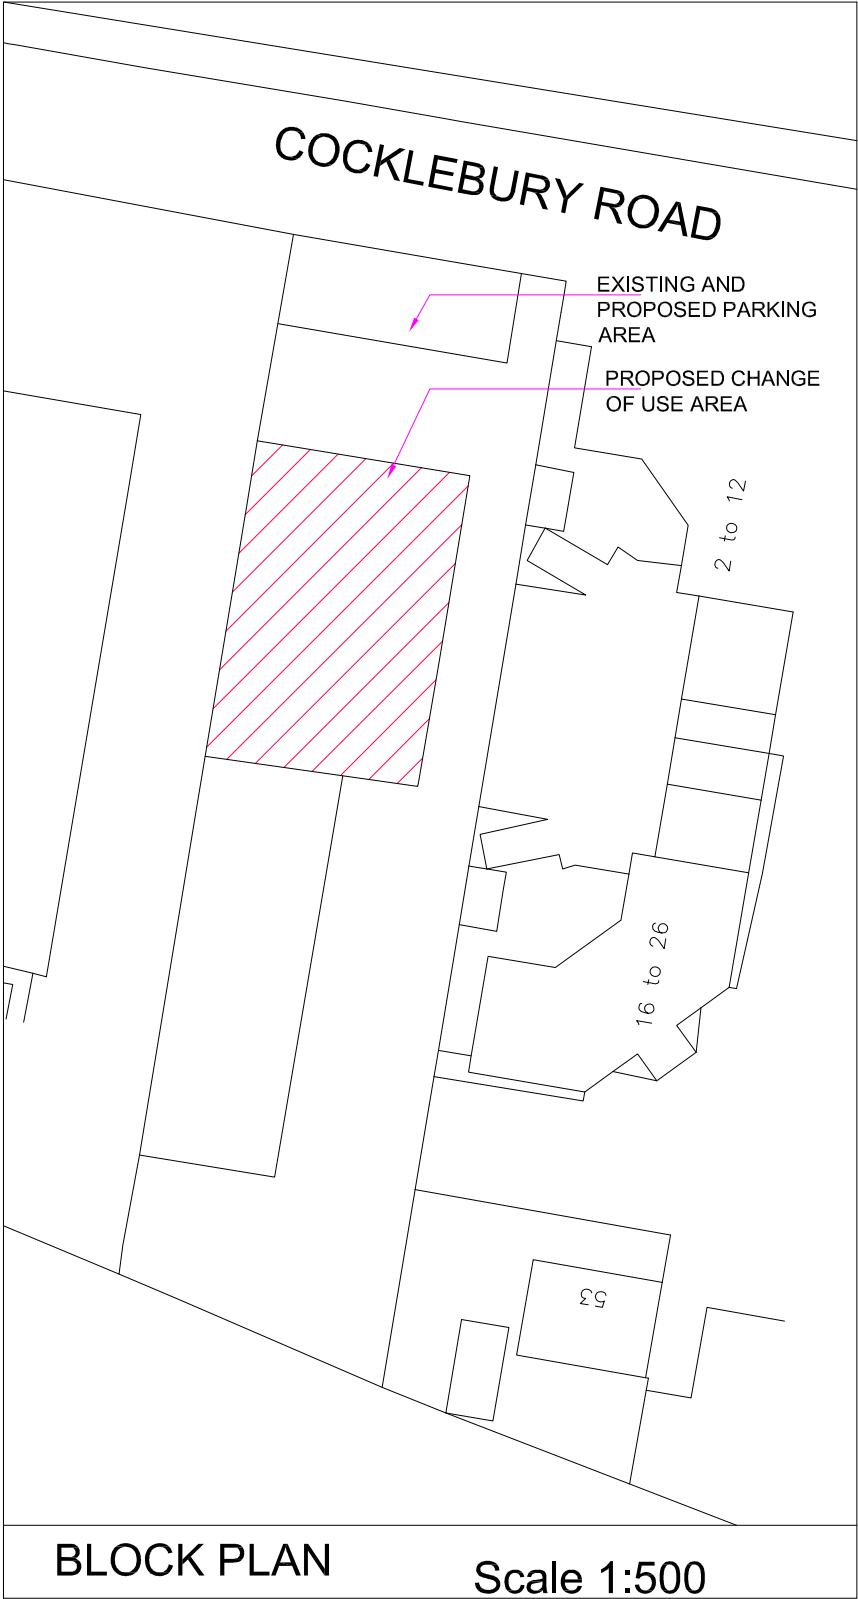

Tel : 020 3620 2355

Web : www.arccidesigns.com
Email: admin@arccidesigns.com

Notes:
• This Drawing is Copyright of ARCCI DESIGNS and may not be reproduced or copied, in whole or in part, without express permission.
• Contractor/Builder to check all dimension on site, Before commencement of any works, Figure dimension only to be used.
• All work shall comply with the latest Building Regulations & be to the satisfaction of the L.A. Authority.
• Materials shall be suitable for the purpose for which they are used & the quality shall not be lower than that defined in the relevant British standard.

Drg No : AD/26/COC18/COU/PL01 Date : 15/04/2026 Scale : 1:100 Drwn by : ST Page : 3 OF 3