


COPYRIGHT
This drawing is the property of Michael Goff.
The information given on it is protected by
copyright and any form of copying or
reproduction is strictly forbidden. The drawing
remains the property of Michael Goff and is
subject to recall without notice.

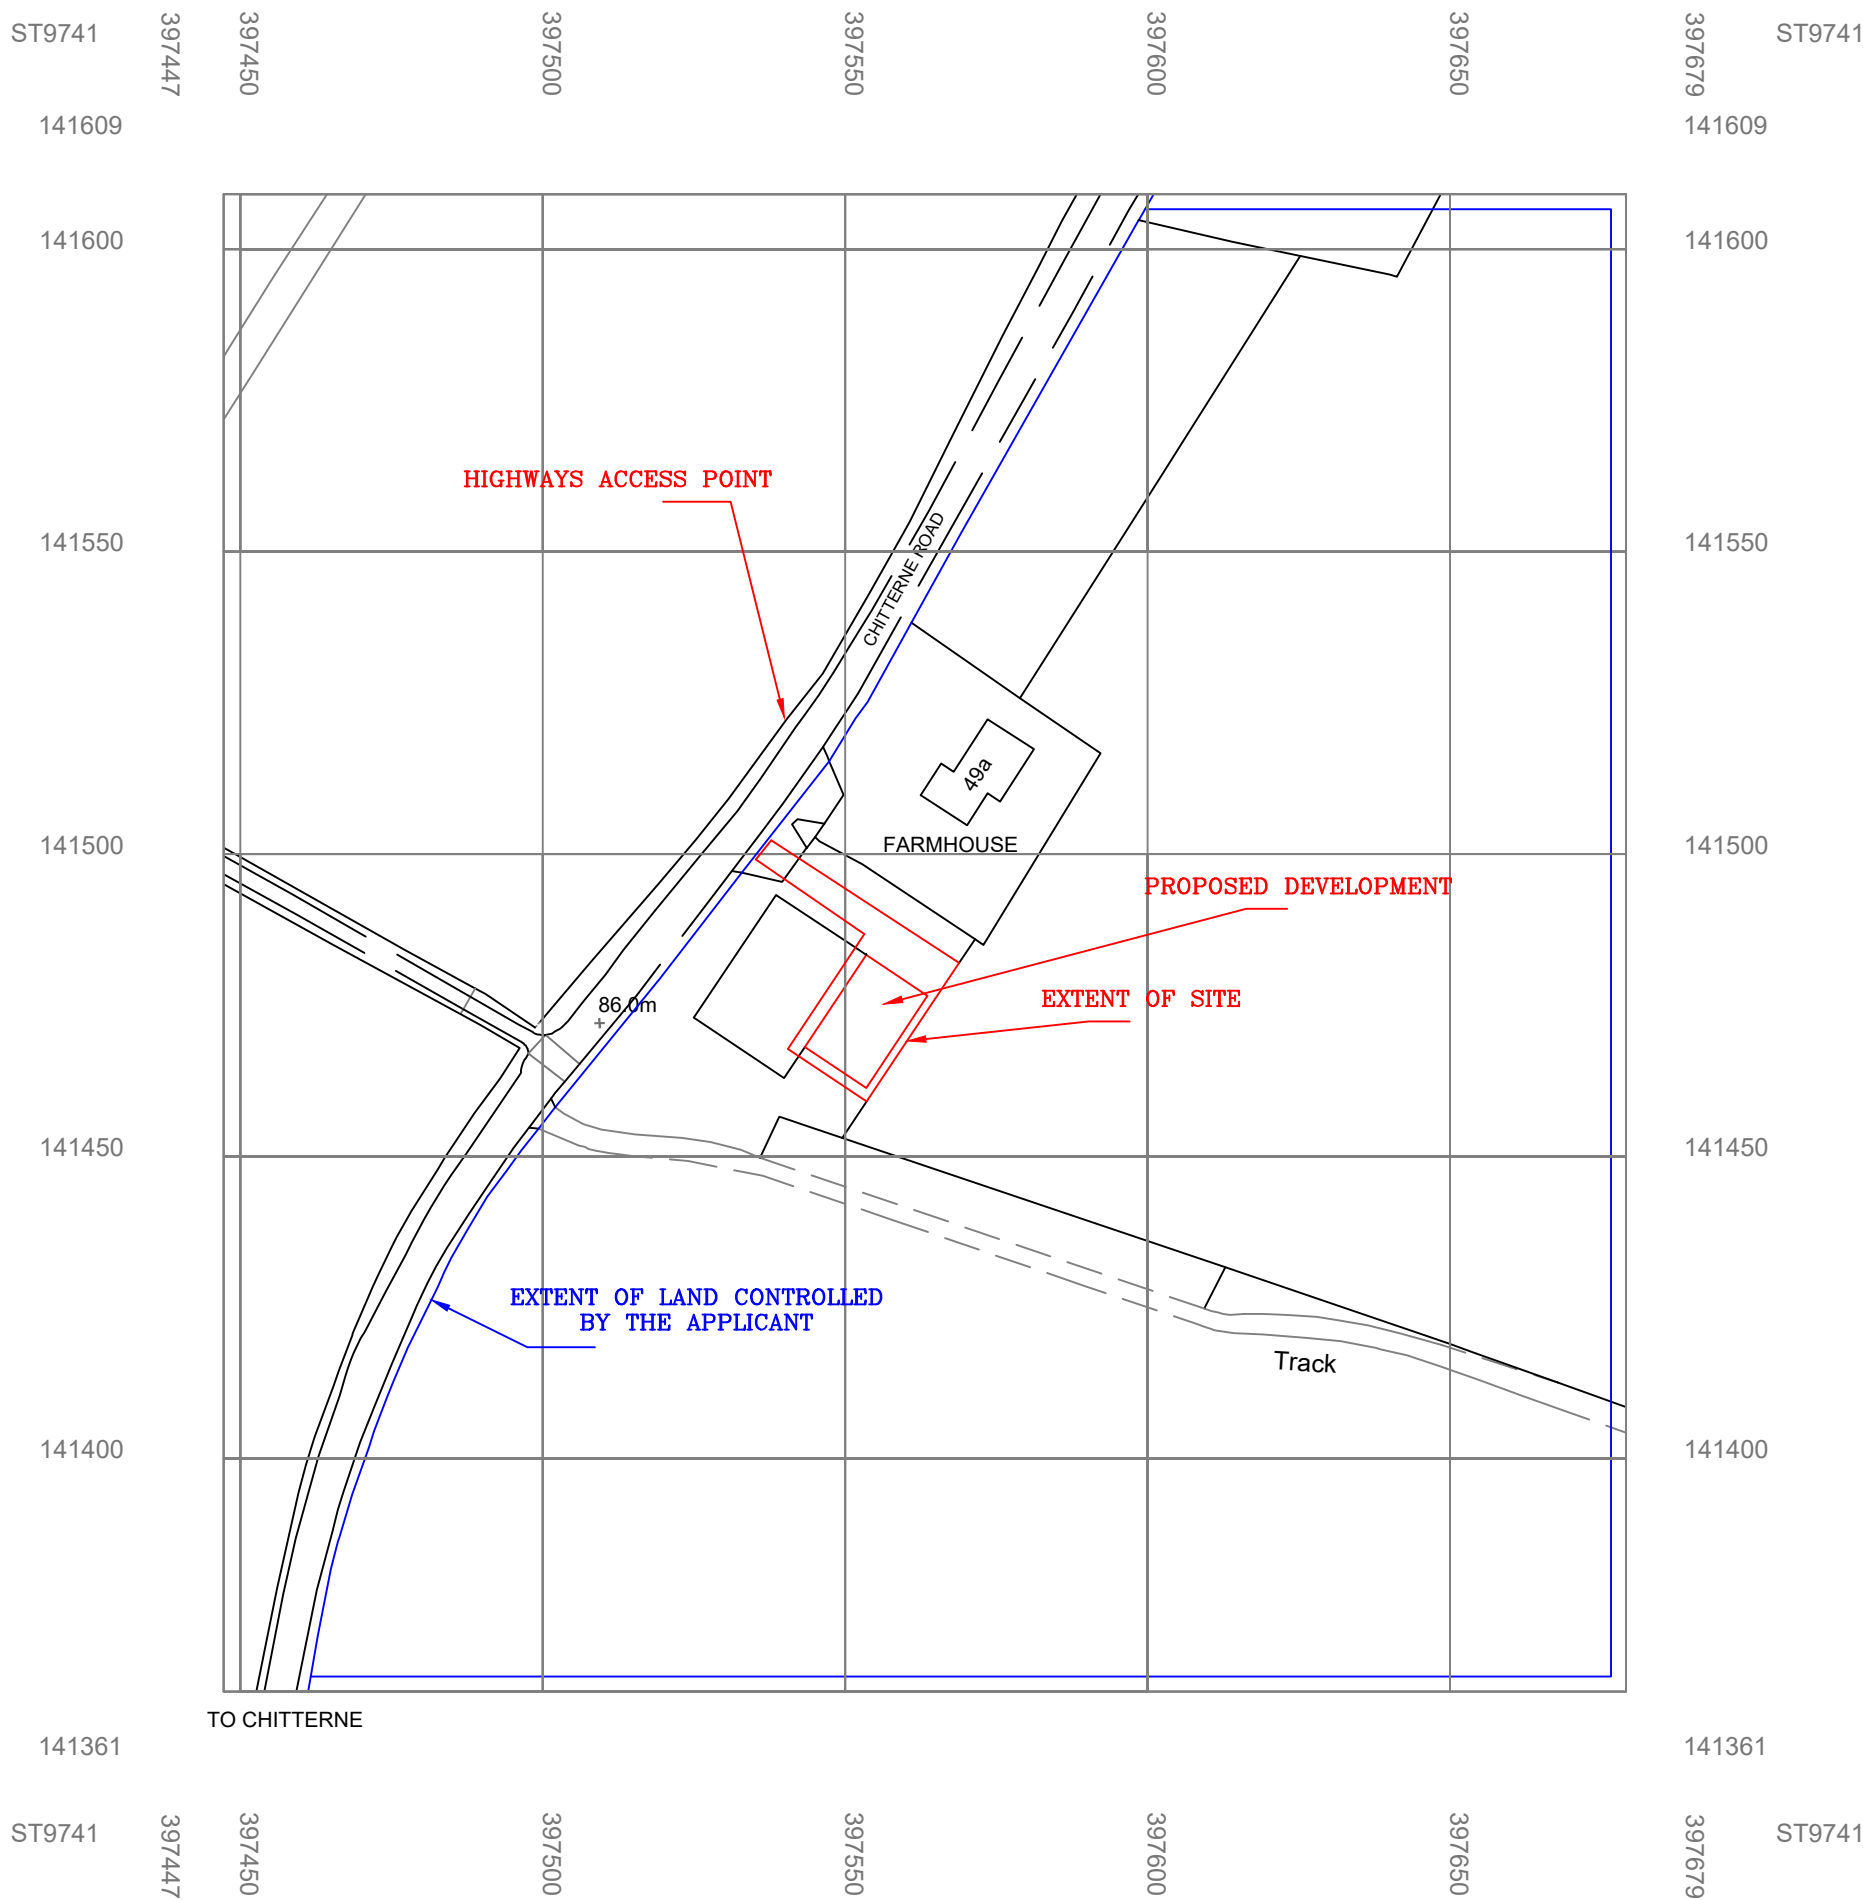

BLOCK PLAN

SCALE 1 : 500
METRIC



LOCATION PLAN

SCALE 1 : 1250
METRIC

SITE CENTRED GRID REFERENCE
397564, 141505

What3Words: puns.meatballs.twirls

DRAWING ISSUED FOR PLANNING PURPOSES
20/04/2026

CLIENT:
RICHARD NEVILLE ESQ.
AUCKLAND FARM,
CODFORD ST MARY
WILTSHIRE,
BA12 0LY.

PROJECT:
PROPOSED AGRICULTURAL BUILDING.

Michael Goff
Building Design
& Planning
Telephone: 07739 279042

SCALE: 1 : 100 (@ A1)	DRAWN: M Goff	DATE: 12/04/2026
-----------------------------	------------------	---------------------

TITLE: BLOCK & LOCATION PLAN.

Drawing No: NEV/PLN/001.