

design

rural | commercial | residential

Well House, The Chipping, Wotton-under-Edge
Gloucestershire, GL12 7AD

T. 01453 843720 | W. david-james.co.uk | E. Design@david-james.co.uk

Project Title:

Existing Combined Plans

Client:

Mr and Mrs Mark Steele

Address:

Hare Street Farm, East Tytherton,
Chippenham, SN15 4LZ

Revisions:

Ref.	Date.	Revision.
-	-	-

Drawing status:

FOR CLIENT COMMENT

NOTES:

This drawing is copyright of David James Ltd and must not be reproduced in whole or in part without written permission.

The contractor is to check and verify all building and site dimensions, levels, services and sewer invert levels at connection points before work commences.

Use only figured dimensions and any discrepancies to be reported immediately to author.

This drawing is to be read with and checked against any structural or other specialist drawings.

The contractor is to comply in all respects with current Building Regulations and relevant British Standards / codes of practice whether specifically stated on this drawing or not.

Use of this drawing does not absolve the client from their responsibility under Health and Safety: Construction (Design and management) regulations 2015.

Scale Bars:



1:200



1:1250

Total Red Edge Site Area: 579.3m²

Scales:

As Stated @ A1

Drawn By:

-

Date:


April 2026

Rev:

-

Drawing No.

SK001

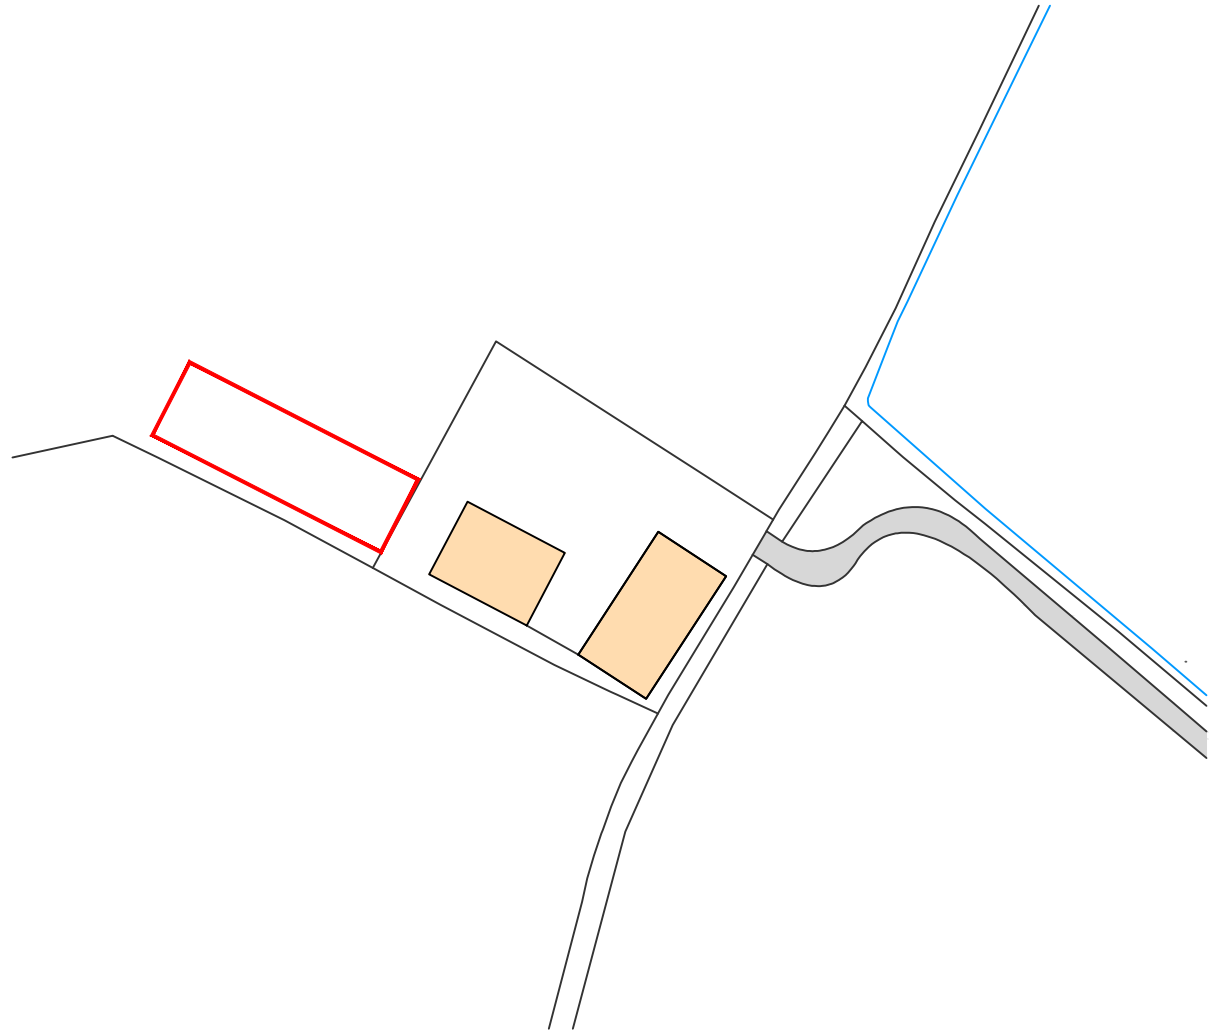

SITE LOCATION PLAN
Scale 1:1250

EXISTING SITE BLOCK PLAN
Scale 1:200