
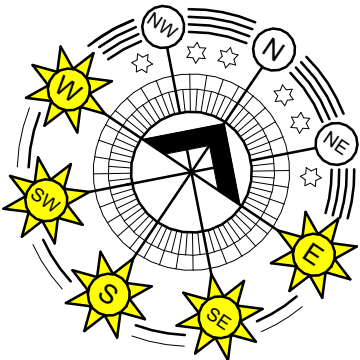


A3

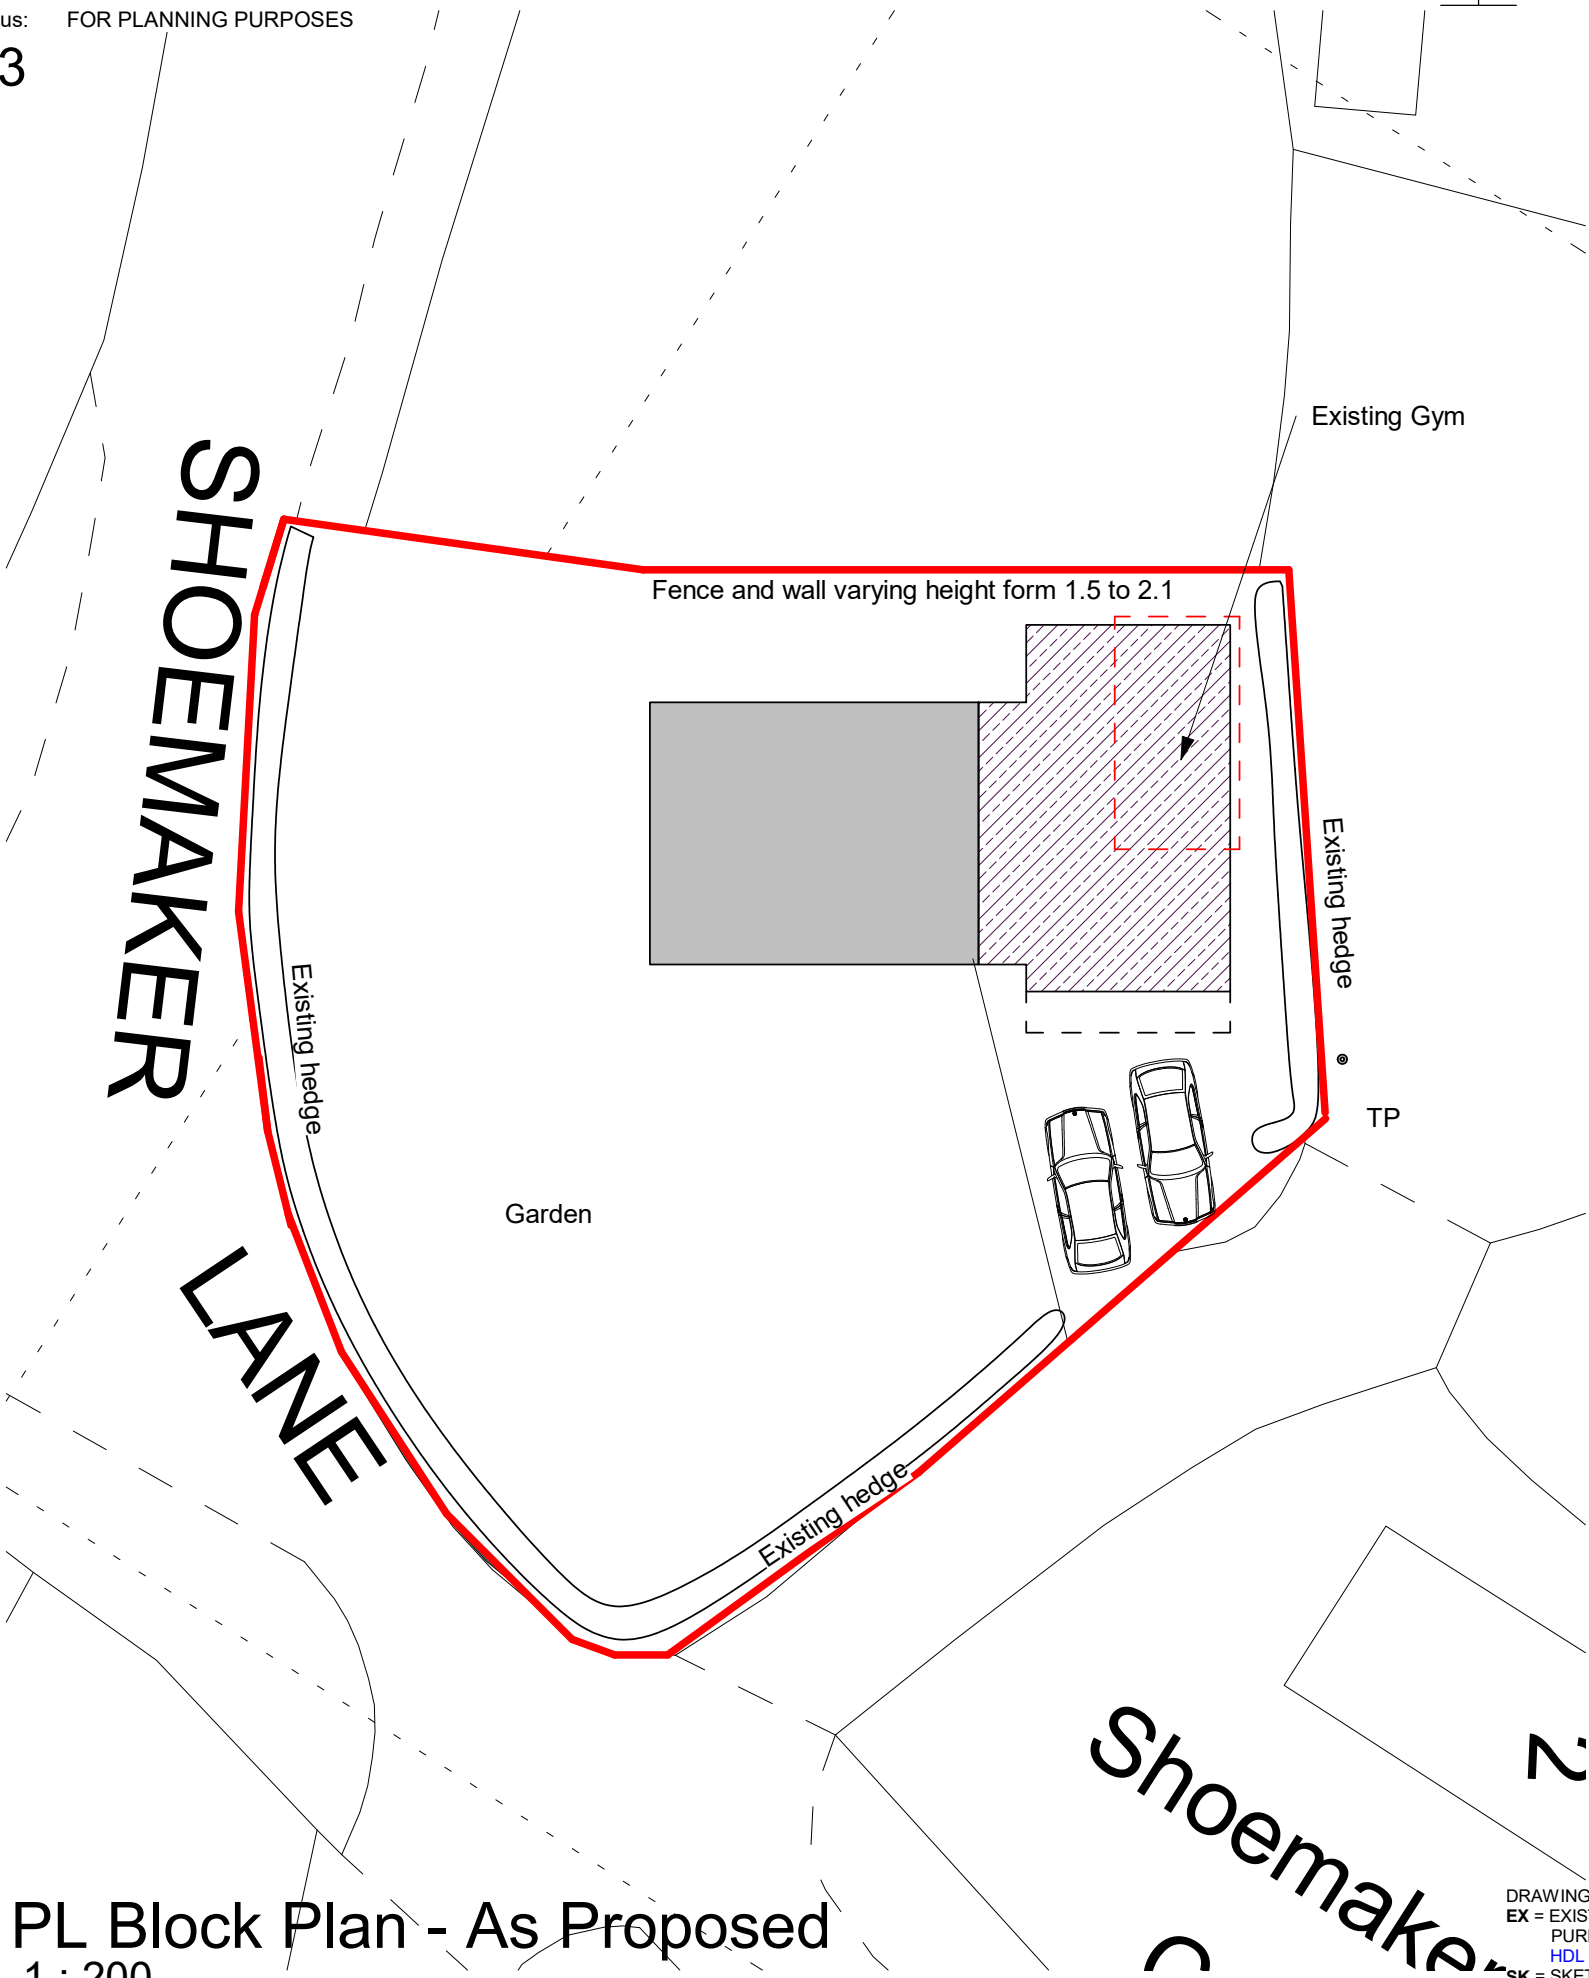


© CROWN COPYRIGHT 2026 ORDNANCE SURVEY 100053143
DATA LICENCE FOR USE BY HALZAC DESIGN LTD FOR 1
YEAR FROM 03/26

Status:

A3 FOR PLANNING PURPOSES

PL Block Plan - As Proposed

1 : 200

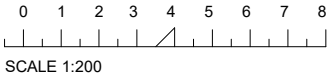

DRAWING NUMBER PREFIXED WITH
EX = EXISTING DRAWING, NOT TO BE SCALED EXCEPT FOR PLANNING PURPOSES, BASED ON INFORMATION PROVIDED BY:
HDL
SK = SKETCH DRAWING, INFORMAL DRAWING, NOT FOR OFFICIAL USE, NOT TO BE USED FOR PLANNING PURPOSES, NOT TO BE SCALED.
PL = DRAWING TO ACCOMPANY A PLANNING APPLICATION, CAN BE SCALED FOR PLANNING PURPOSES ONLY, NOT FOR CONSTRUCTION(NFC).
BR = DRAWING FOR A BUILDING REGULATION APPLICATION AND APPROVAL ONLY, USE GIVEN DIMESNSION ONLY, NOT TO BE SCALED, NFC.
WD = WORKING DRAWING, INCLUDES ADDITIONAL DETAIL OVER AND ABOVE BR DESIGNATION, USE GIVEN DIMENSION ONLY, NOT TO BE SCALED.

PROJECT TITLE:
Extension and Alterations to
The Elms, Barnes Green, SN15 5AG
Mr and Mrs Sturgess

DRAWING:
Block Plan - As Proposed

SCALE @ A3
As indicated

DATE:
Mar'26

DRAWN BY
CR

HALZAC DESIGN LTD		
ARCHITECTURAL DESIGN SERVICE		
1 Whitgift Cl, Grange Park, Swindon. SN5 6HQ		
halzacdesign@icloud.com halzacdesign.co.uk		
01793 951631 07801070166		
JOB NUMBER:	DRAWING NUMBER:	REV:
26-002	PL10	

LATEST REVISION: