


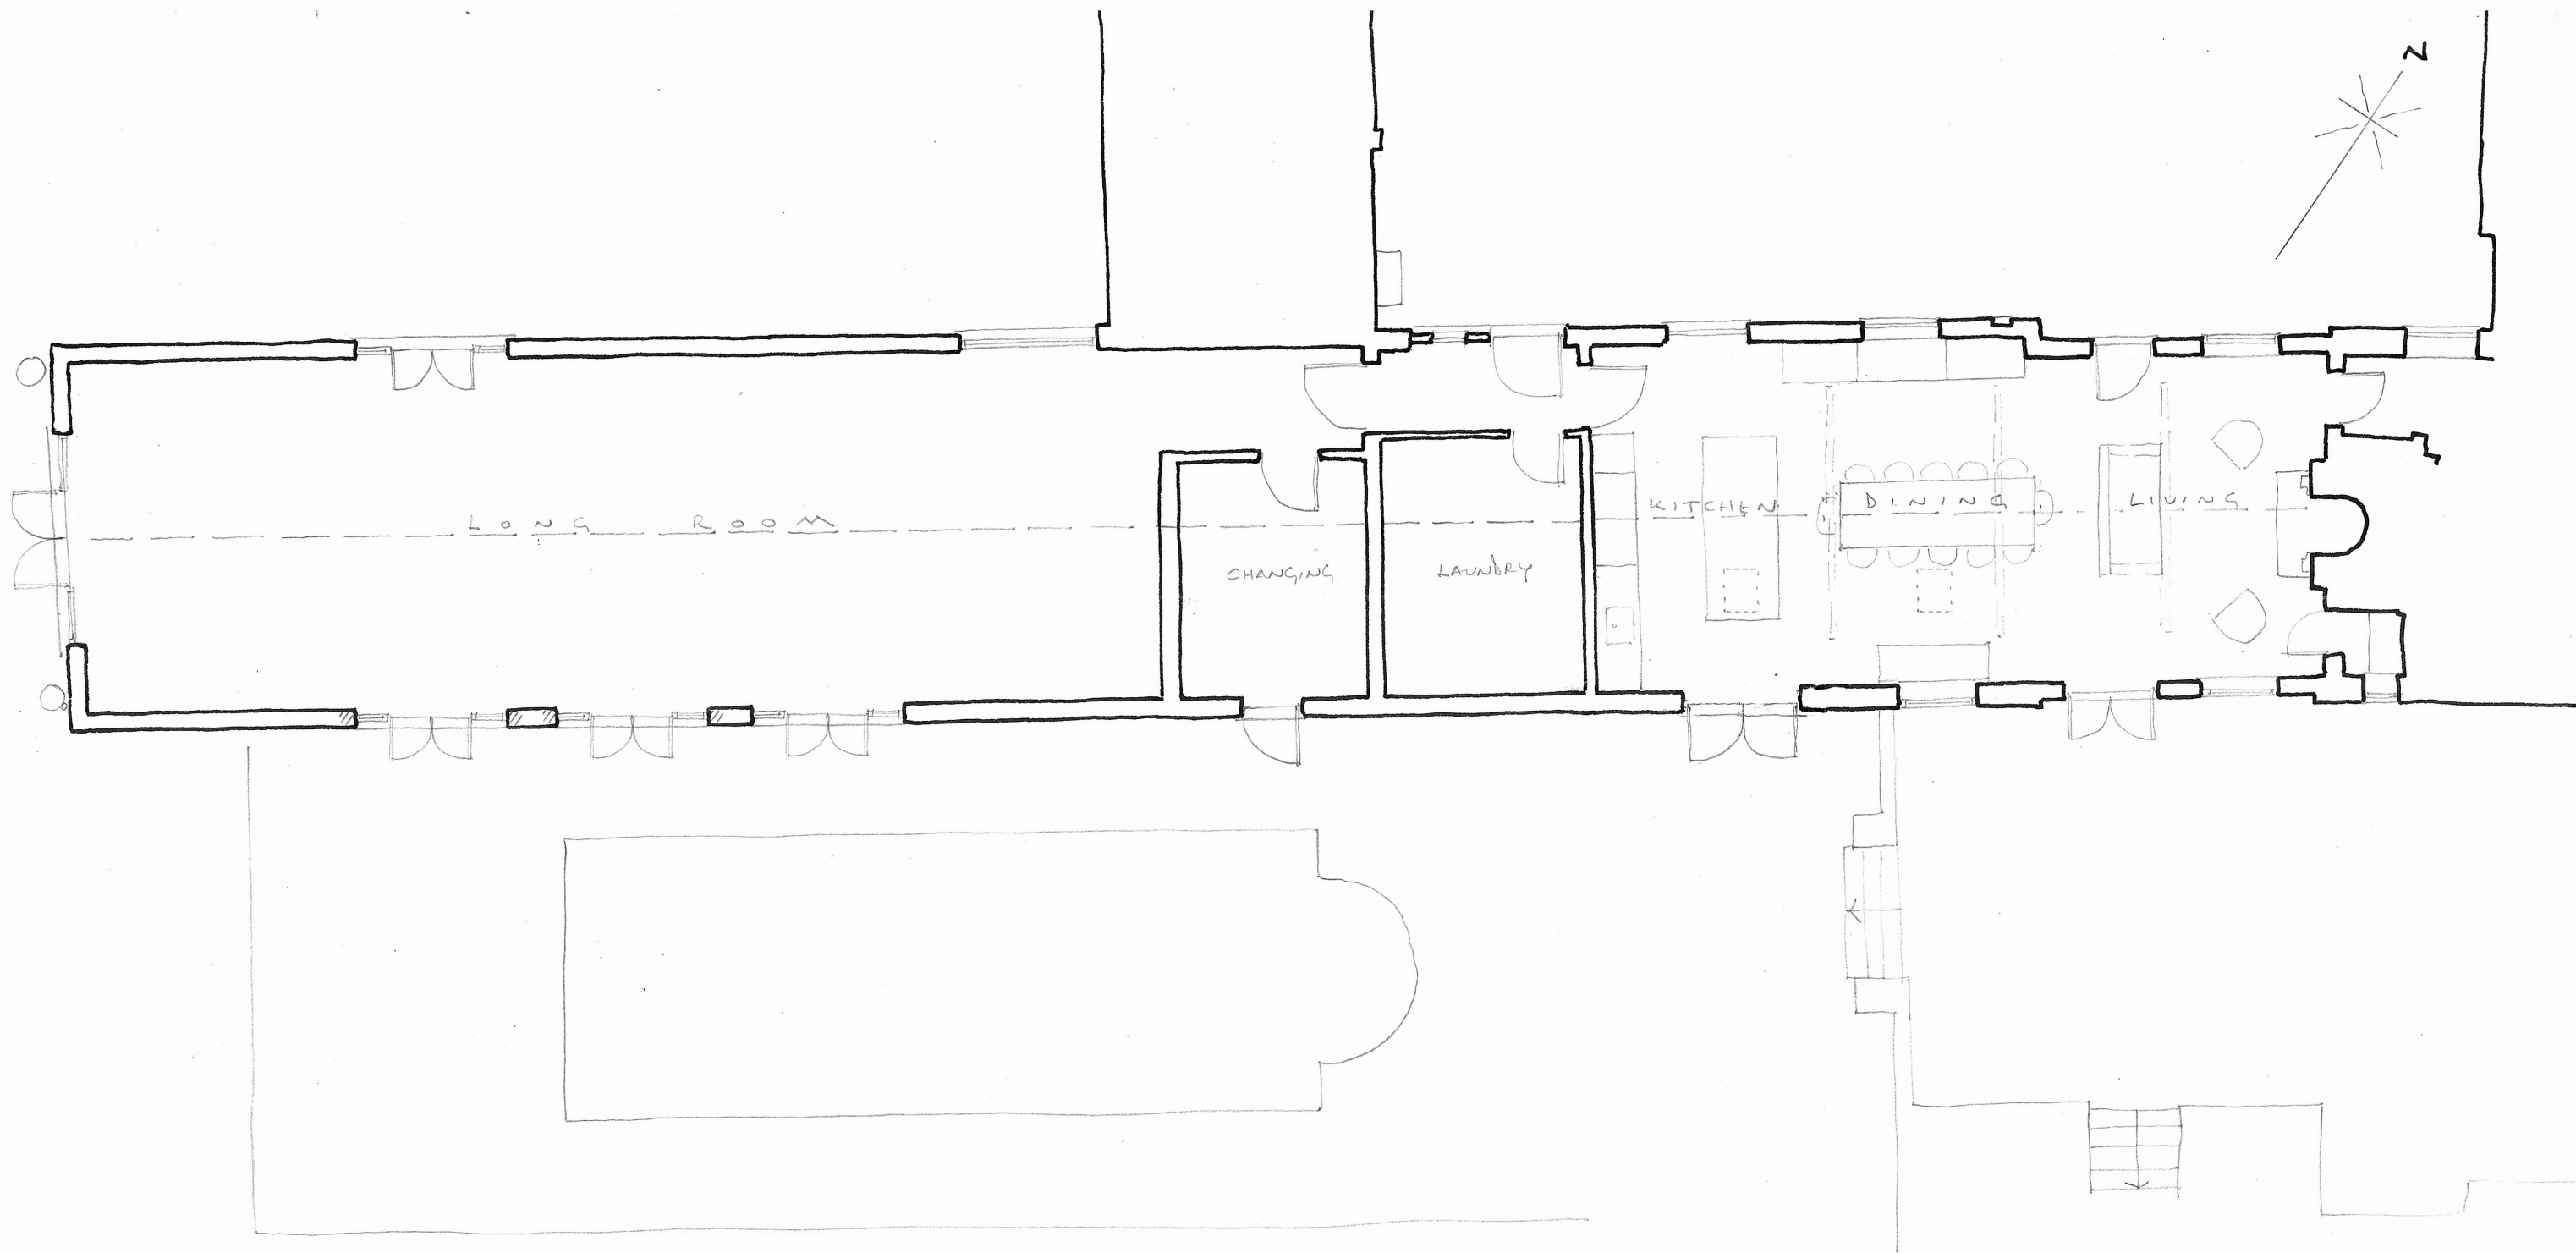

GREAT LODGE FARM
 PROPOSED GROUND FL
 PLAN & S.W. ELEVATION
 1:50@A1 1:100@A3
 APR '26 4401/20C

llewellyn
 harker
 lowe
 ARCHITECTS
 01749 860022
 architects@llewellynharker.com
 www.llewellynharker.com