


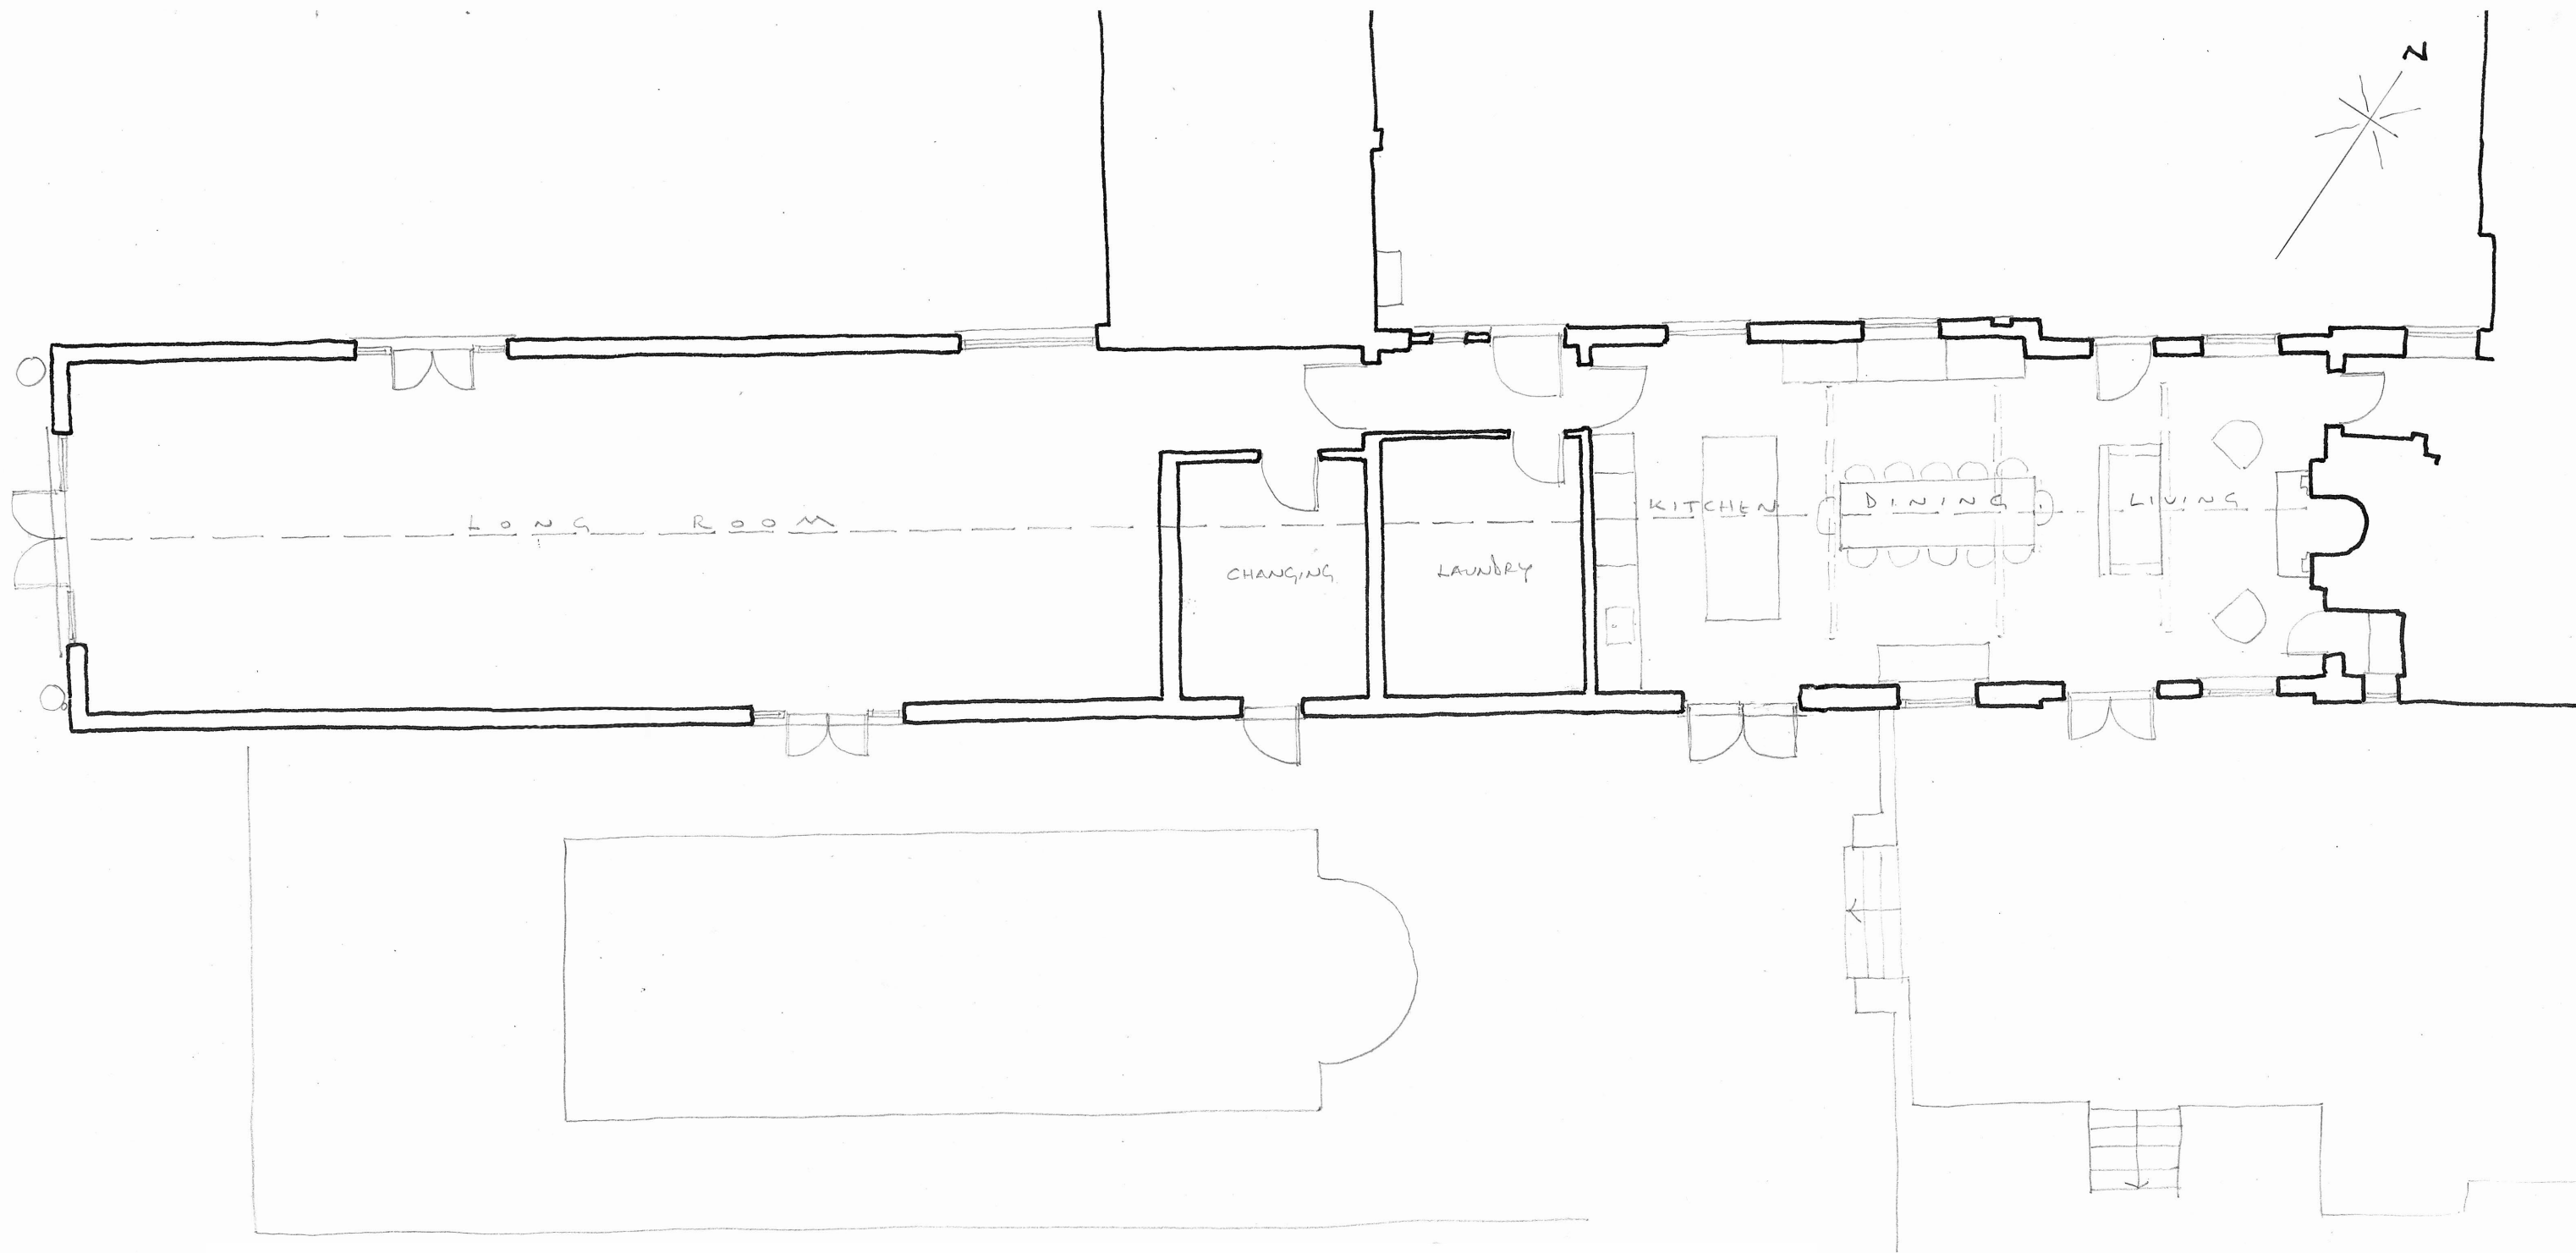

GREAT LODGE FARM
EXISTING GROUND FL
PLAN & S.W. ELEVATION
1:50@A1 1:100@A3
APR'26 4401/20

llewellyn
harker
lowe
ARCHITECTS
01749 860022
architects@llewellynharker.com
www.llewellynharker.com