
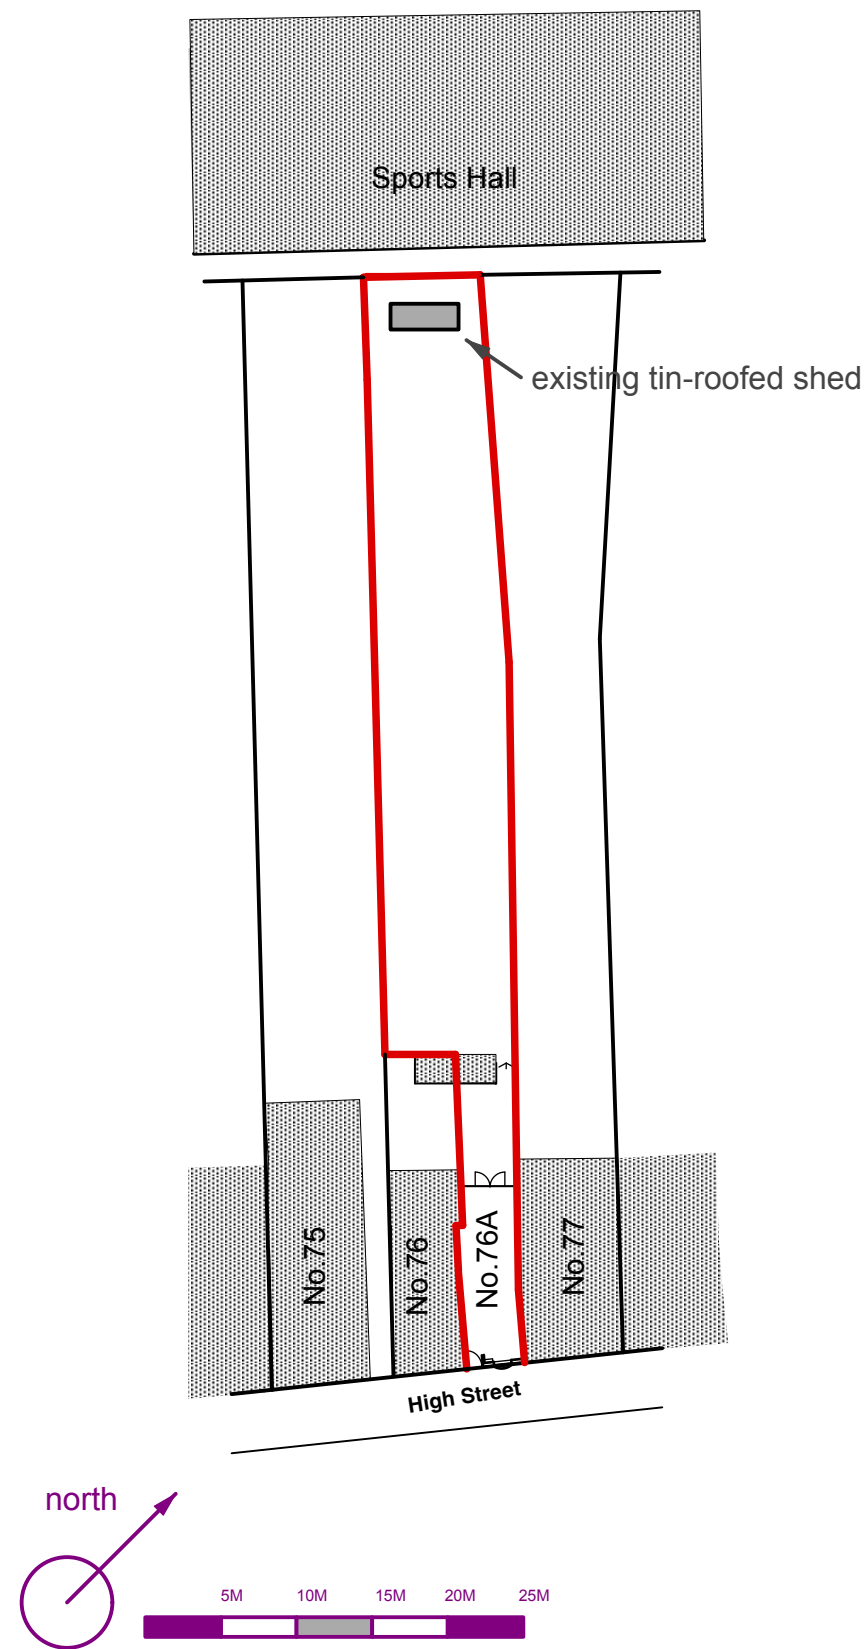


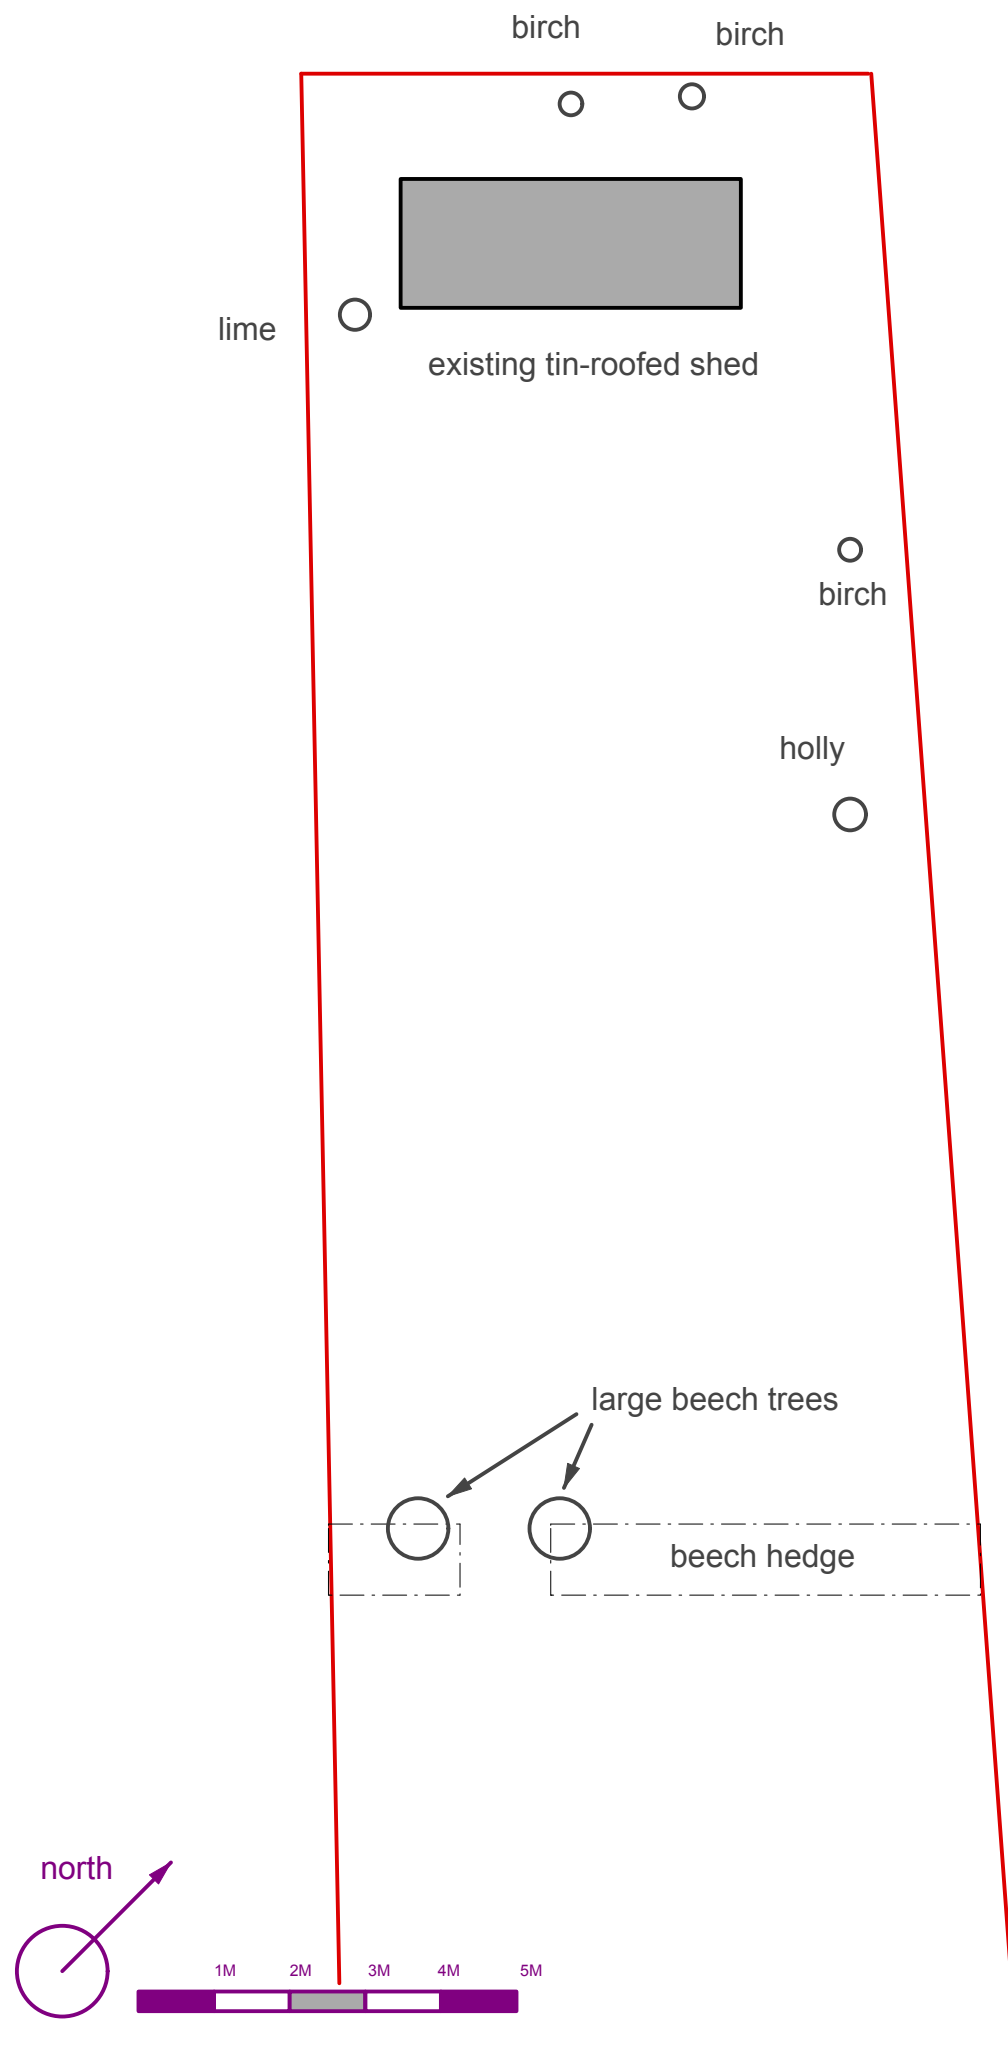

76A High Street Marlborough
Existing site plan
site plan 1:500
site plan 1:100