


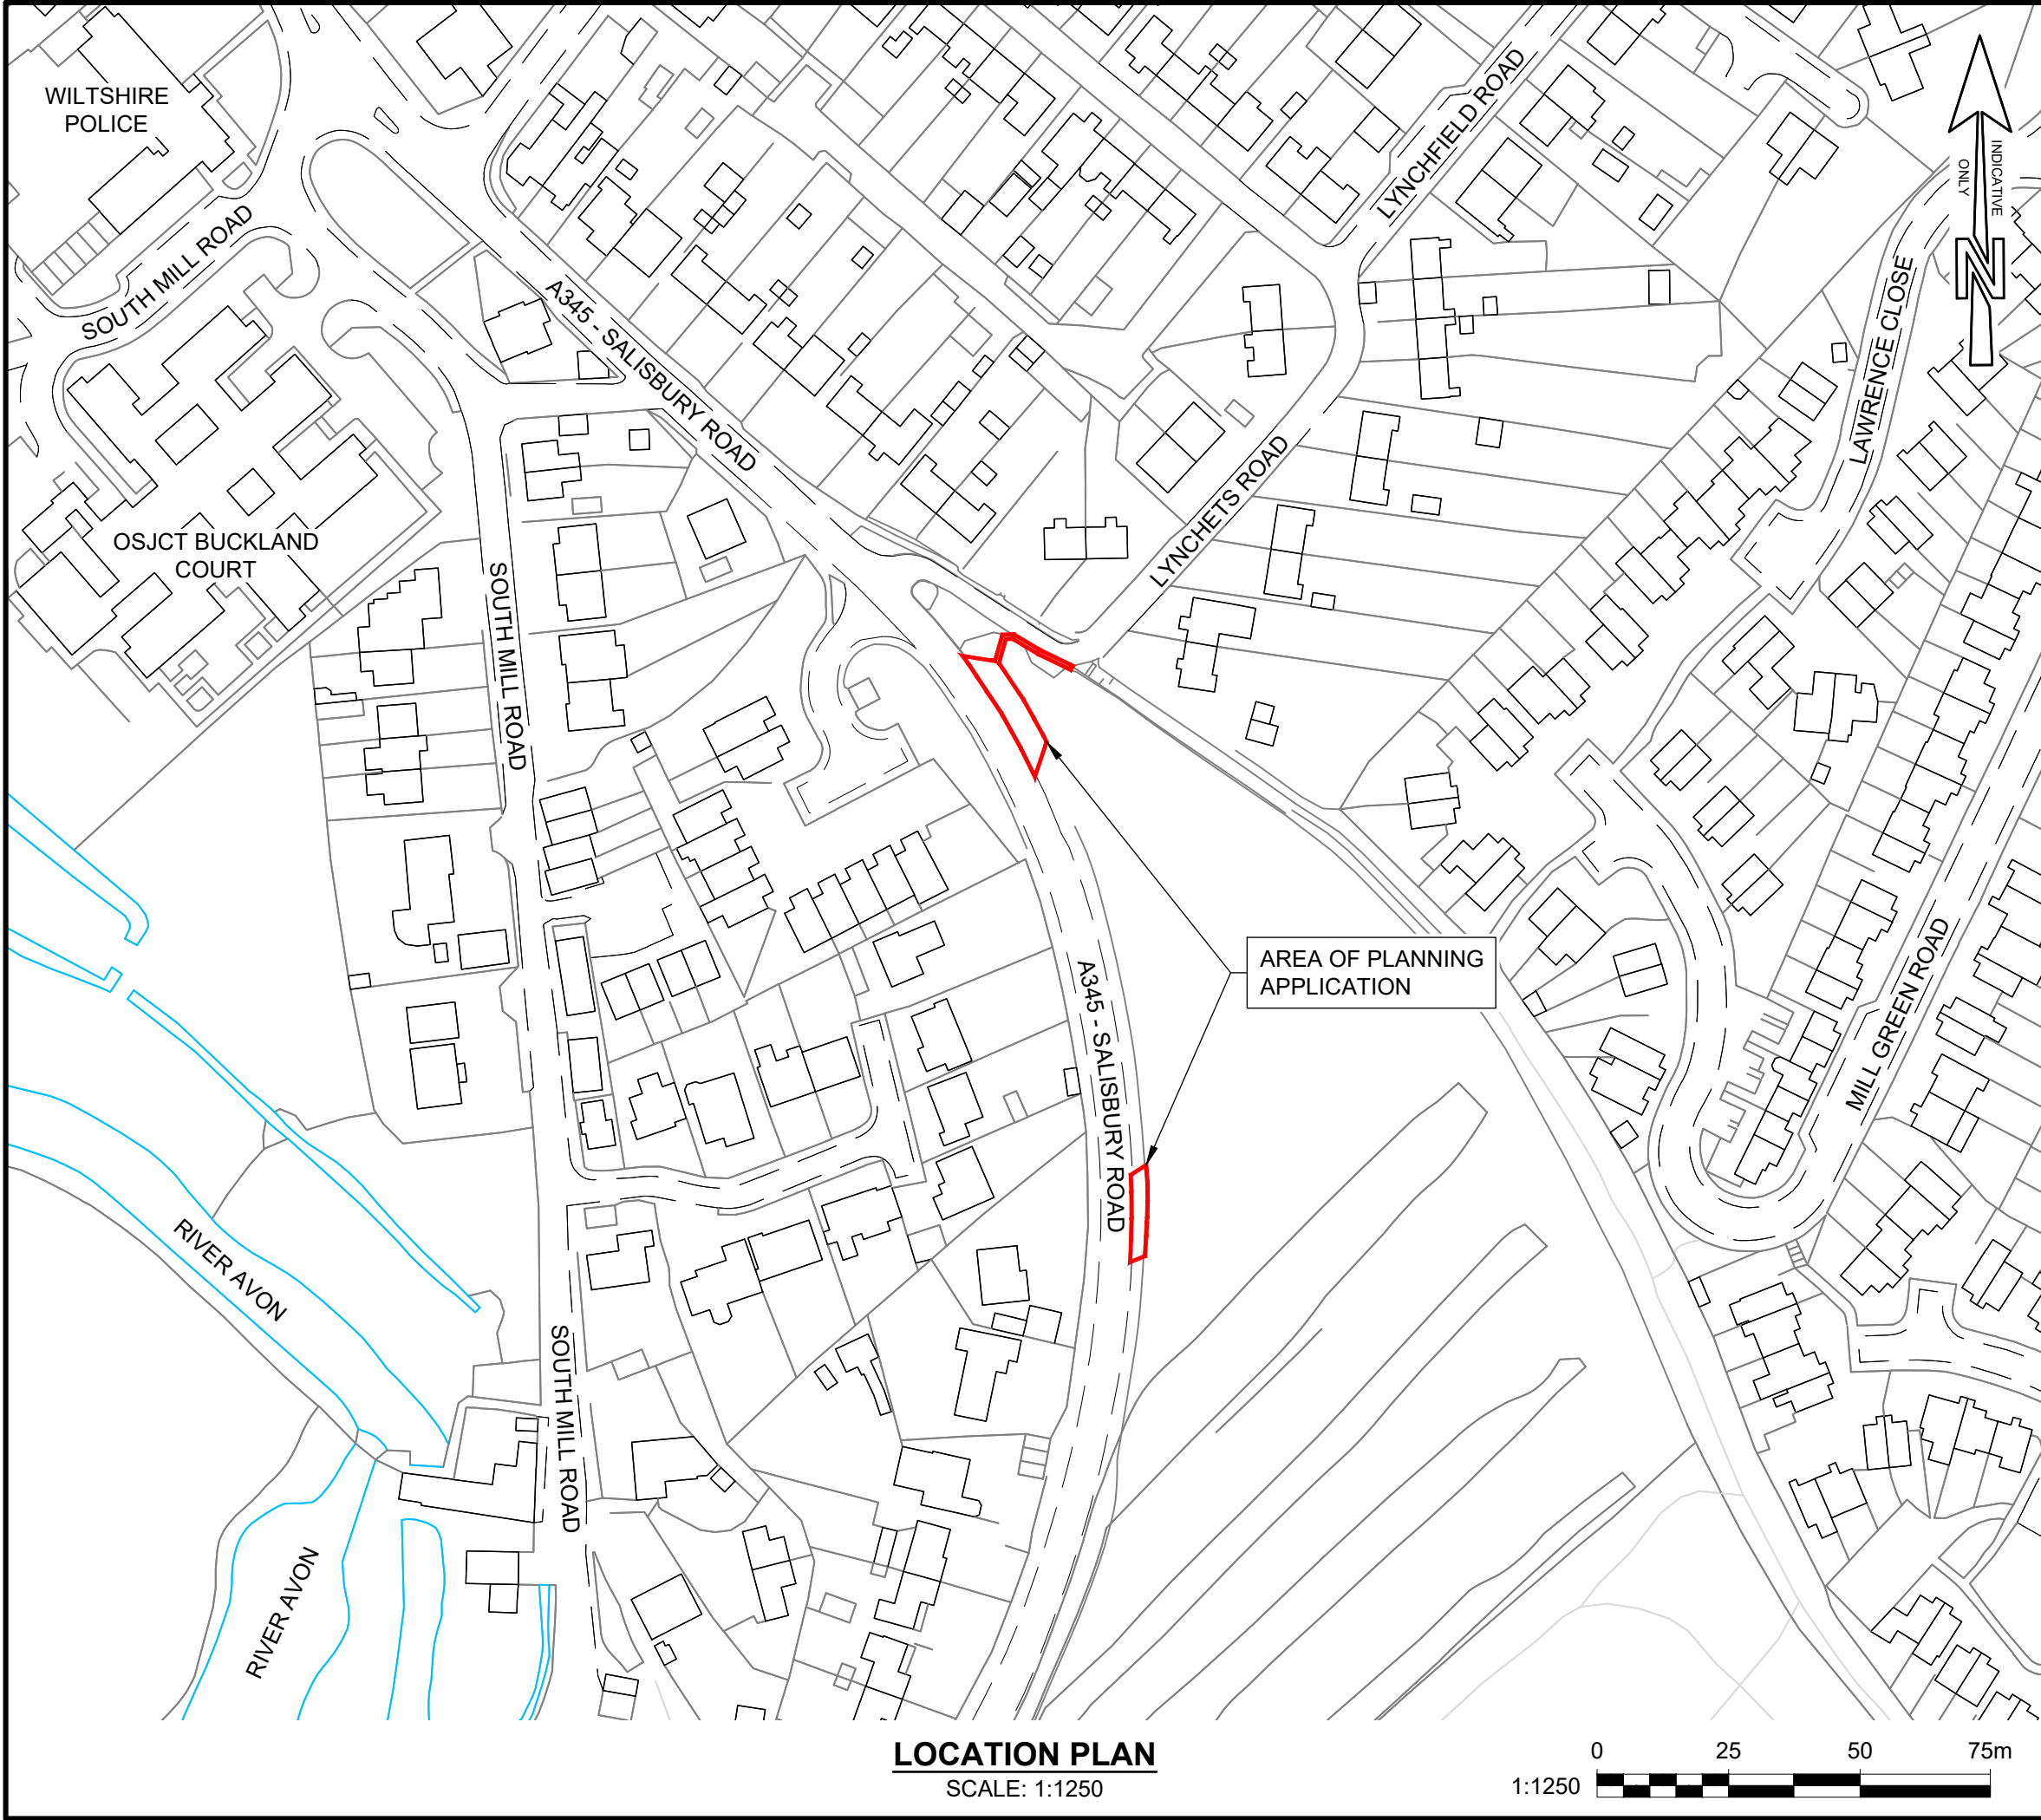

SITE ID90455

NGR415866, 140966

NOTES

1.

ANY MAPS ON THIS DRAWING ARE REPRODUCED FROM THE ORDNANCE SURVEY MAP WITH THE PERMISSION OF HIS MAJESTY'S STATIONERY OFFICE © CROWN COPYRIGHT RESERVED, LICENCE No. 100019539.

2.

UNLESS NOTED OTHERWISE, ALL DIMENSIONS ARE IN MILLIMETRES AND ALL LEVELS ARE IN METRES AOD.

KEY

- AREA OF PLANNING APPLICATION

C02	PLANNING APPLICATION BOUNDARY UPDATED	DHI	OJE	JZS	07/04/2026
C01	FIRST ISSUE	DHI	OJE	JZS	15/01/2026
MK	REVISIONS	DRN	CHK	APP	DATE

KINGS GATE
AMESBURY

BELOW GROUND
STORM WATER STORAGE TANK

PLANNING APPLICATION
LOCATION PLAN

APPROVED FOR ISSUE

ORIGINAL DRAWING SIZE A3

INITIALS	DATE	SCALES	REV.
DESIGNED: PR	08/04/2025	1:1250	C02
DRAWN BY: DHI	08/04/2025		

DRAWING NUMBER
C00520-WWSL-XX-XX-D-T-7200

Wessex Water

YTL GROUP