


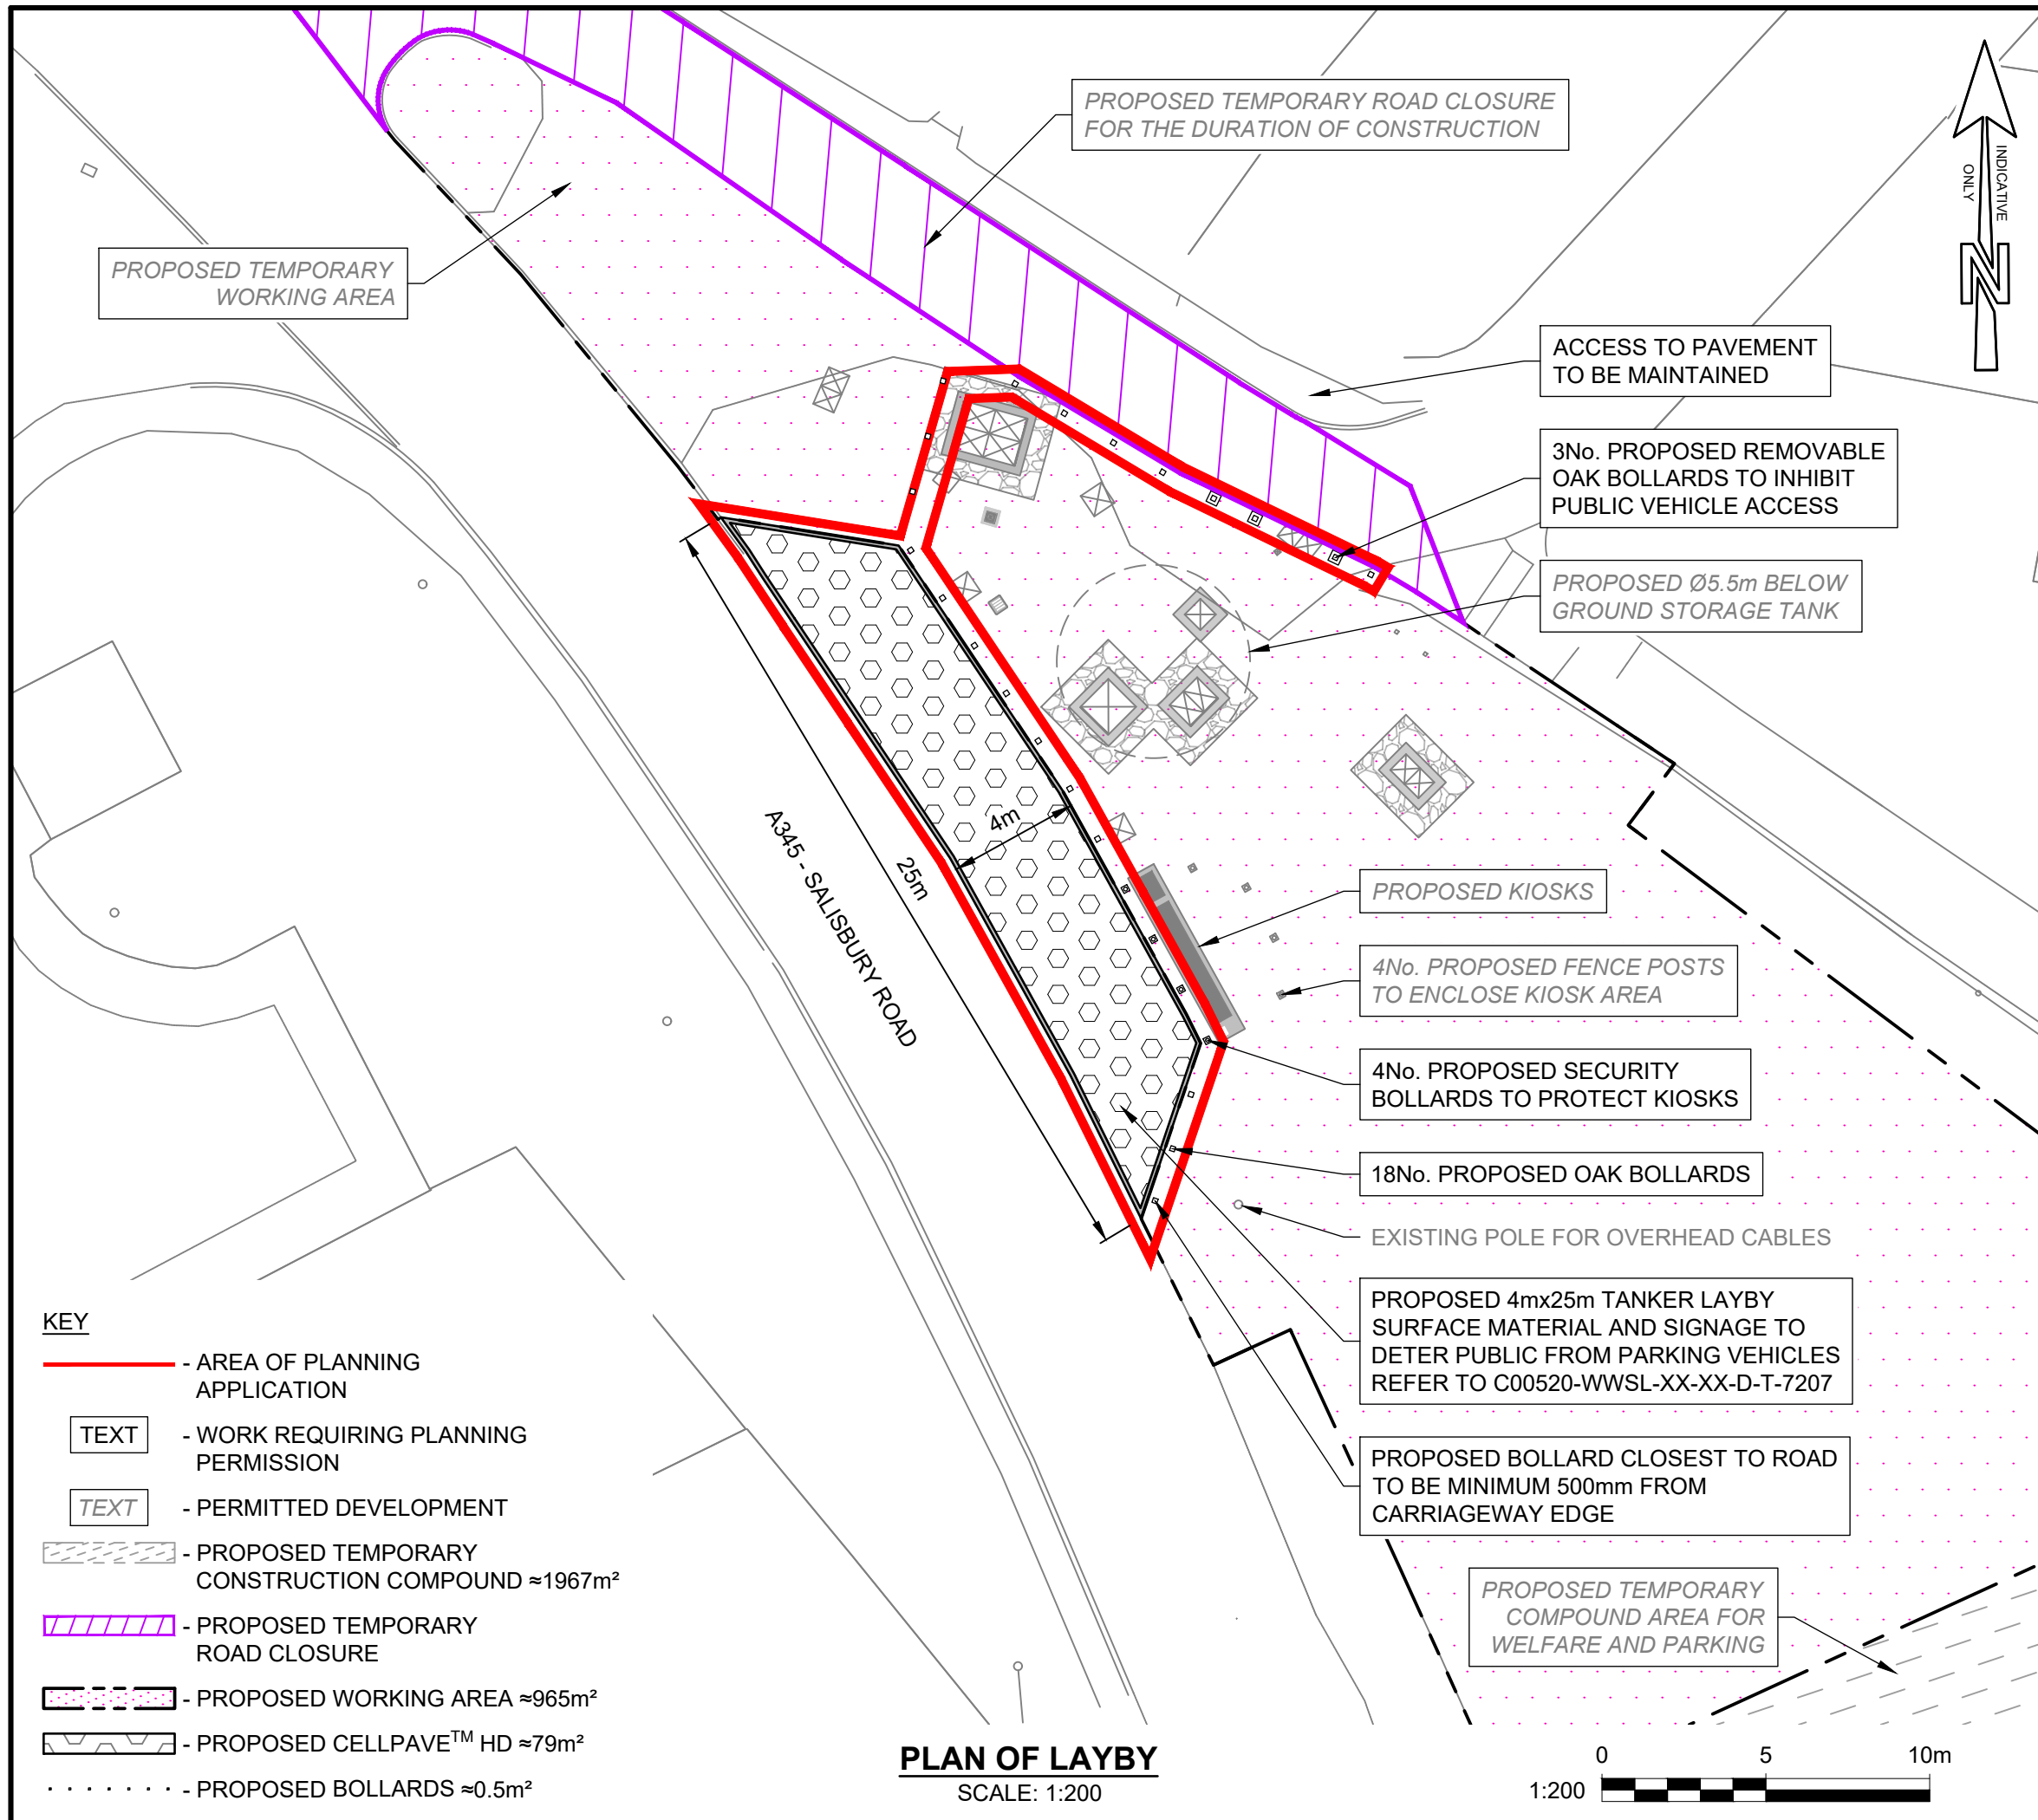

SITE ID90455

NGR415866, 140966

NOTES

1. ANY MAPS ON THIS DRAWING ARE REPRODUCED FROM THE ORDNANCE SURVEY MAP WITH THE PERMISSION OF HIS MAJESTY'S STATIONERY OFFICE © CROWN COPYRIGHT RESERVED, LICENCE No. 100019539.

2. UNLESS NOTED OTHERWISE, ALL DIMENSIONS ARE IN MILLIMETRES AND ALL LEVELS ARE IN METRES AOD.

C02

ANNOTATIONS AND BOLLARDS UPDATED

DHI

OJE

JZS

07/04/2026

C01

FIRST ISSUE

DHI

OJE

JZS

15/01/2026

MK

REVISIONS

DRN

CHK

APP

DATE

KINGS GATE
AMESBURY

BELOW GROUND
STORM WATER STORAGE TANK

PLANNING APPLICATION
PROPOSED LAYBY PLAN

APPROVED FOR ISSUE

ORIGINAL DRAWING SIZE A3

INITIALS

DATE

SCALES

REV.

DESIGNED: PR

16/12/2025

1:200

C02

DRAWN BY: RA

16/12/2025

DRAWING NUMBER
C00520-WWSL-XX-XX-D-T-7204

Wessex Water

YTL GROUP