



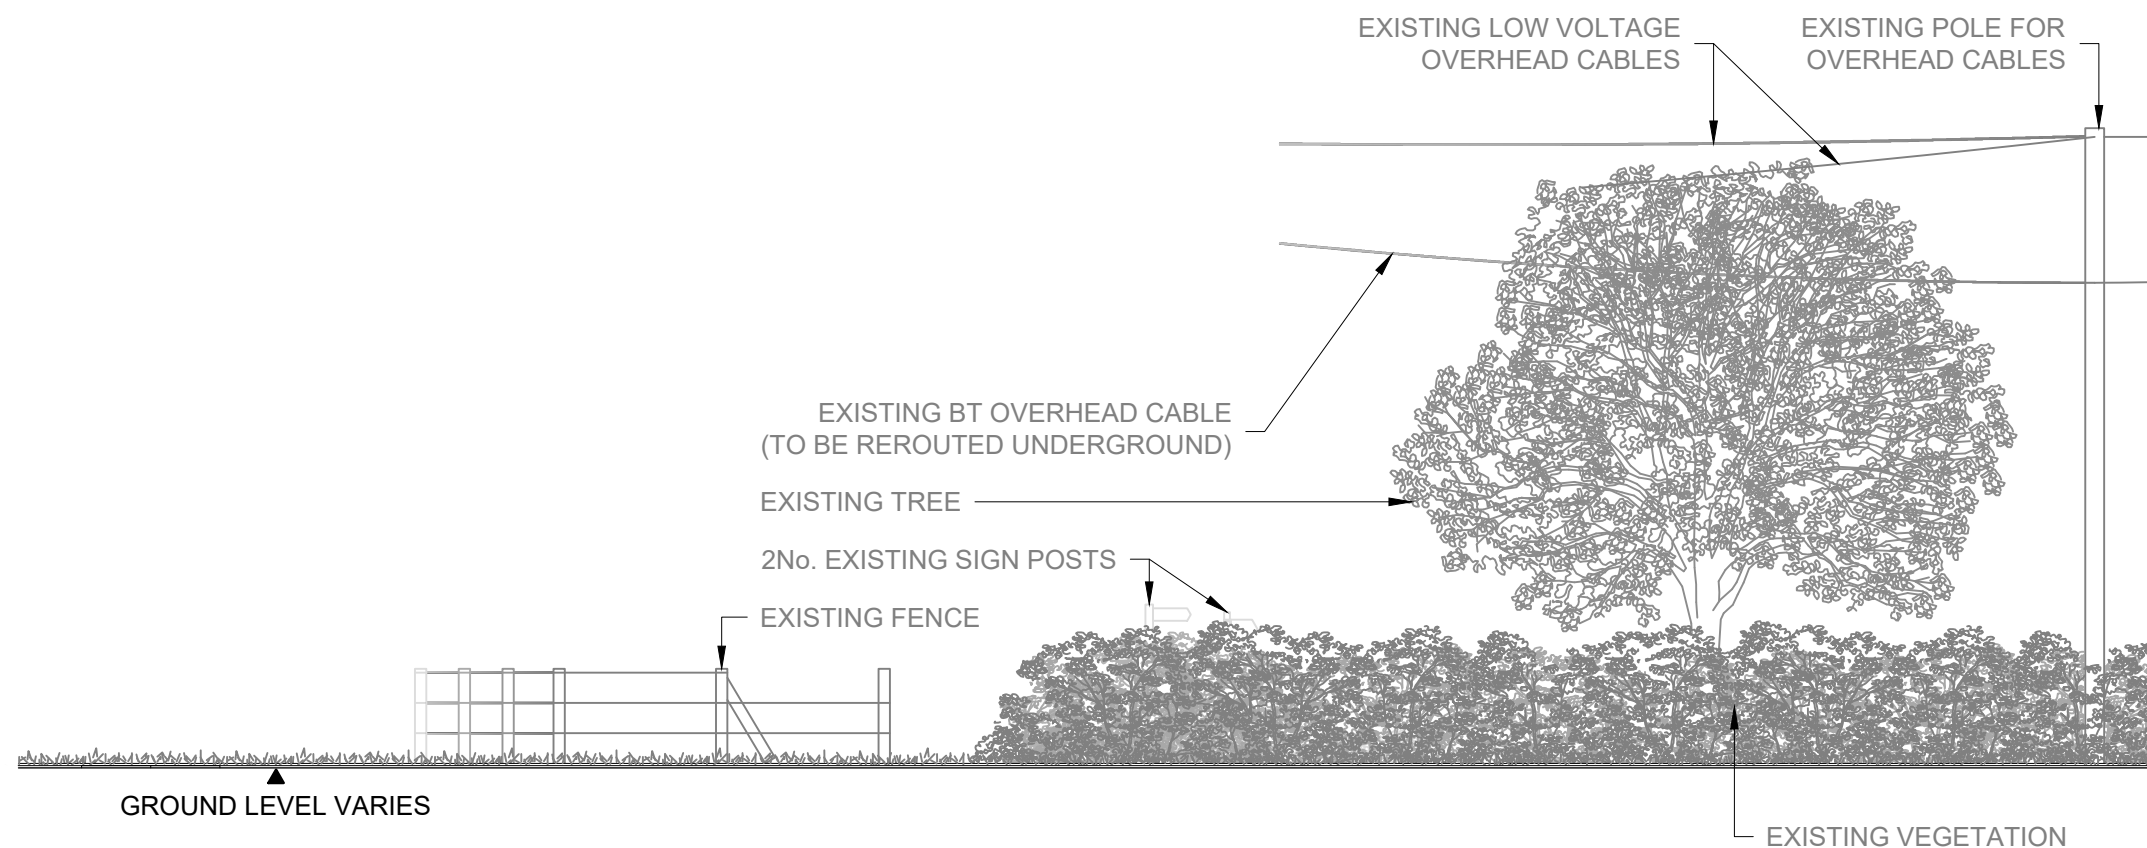

ELEVATION A-A EXISTING
SCALE: 1:100

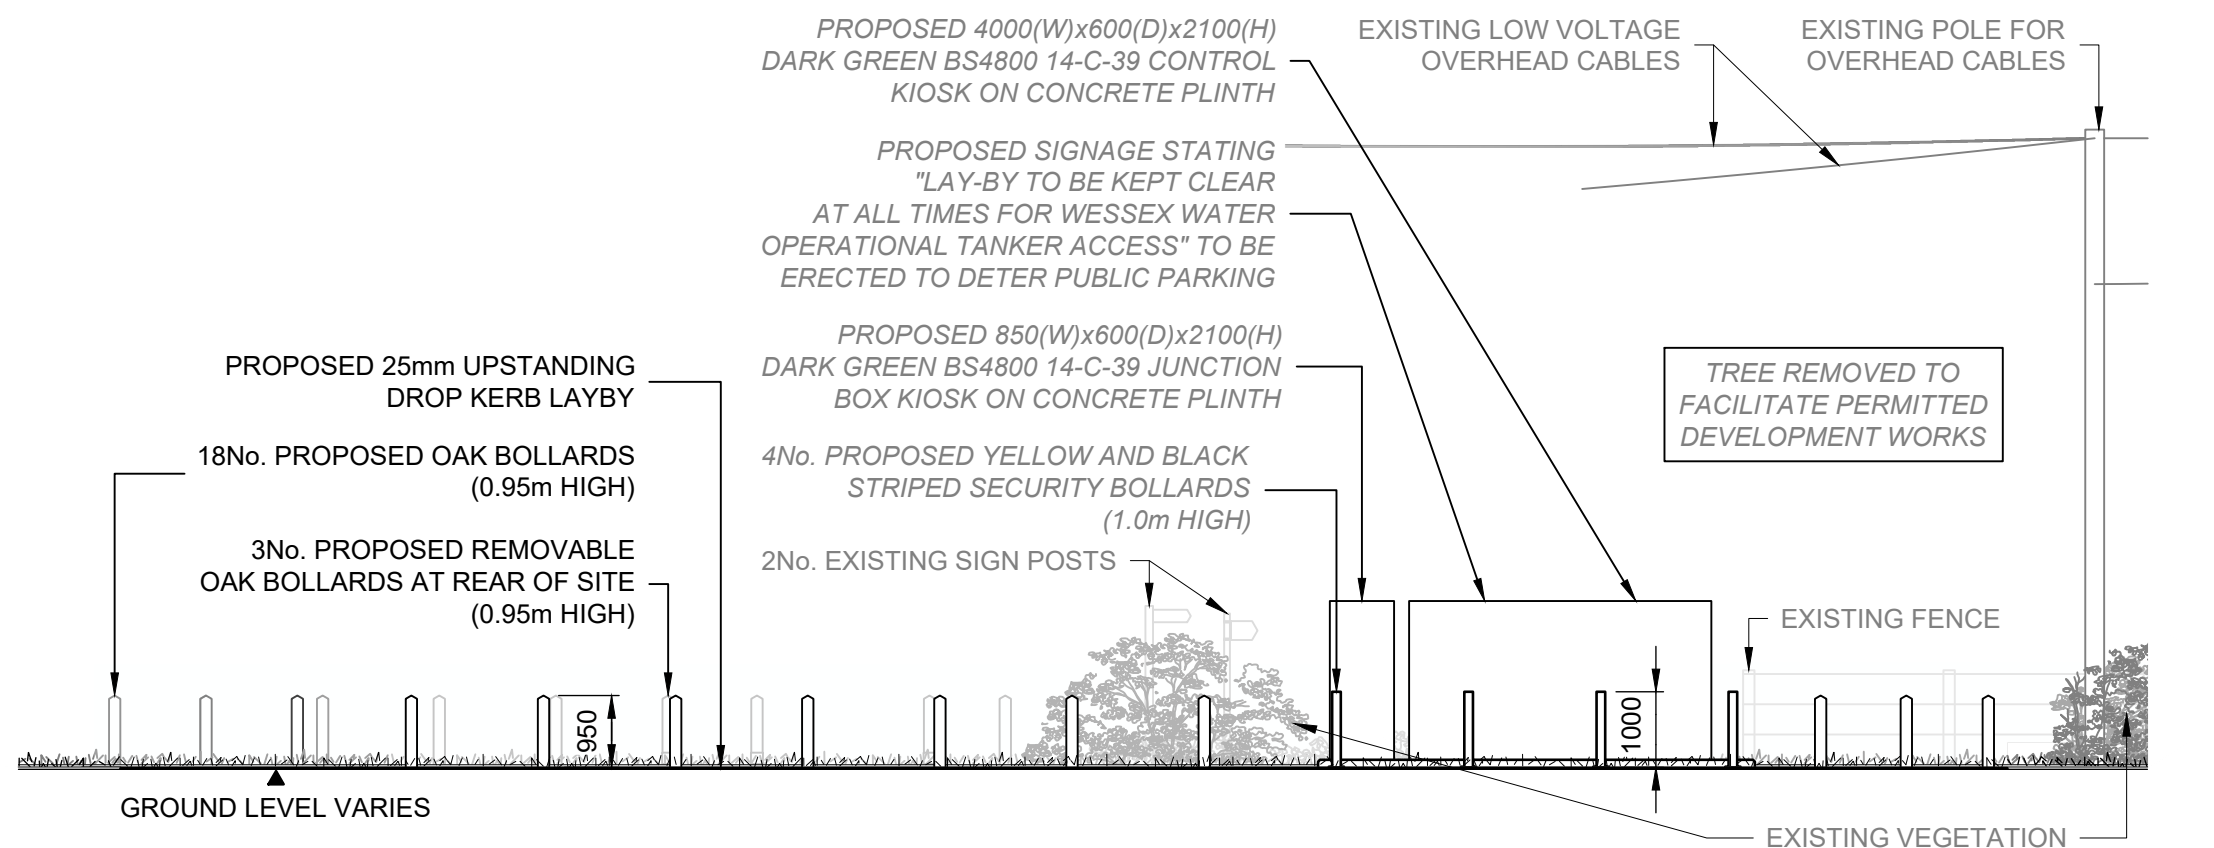

ELEVATION A-A PROPOSED
SCALE: 1:100



SITE ID

90455

NGR

415866, 140966

NOTES

1.

ANY MAPS ON THIS DRAWING ARE REPRODUCED FROM THE ORDNANCE SURVEY MAP WITH THE PERMISSION OF HIS MAJESTY'S STATIONERY OFFICE © CROWN COPYRIGHT RESERVED, LICENCE No. 100019539.

2.

UNLESS NOTED OTHERWISE, ALL DIMENSIONS ARE IN MILLIMETRES AND ALL LEVELS ARE IN METRES AOD.

C03	ANNOTATIONS AND BOLLARDS UPDATED	DHI	OJE	JZS	07/04/2026
C02	SCALE BAR ADDED	DHI	OJE	JZS	10/02/2026
C01	FIRST ISSUE	DHI	OJE	JZS	15/01/2026
MK	REVISIONS	DRN	CHK	APP	DATE

**KINGS GATE
AMESBURY**

**BELOW GROUND
STORM WATER STORAGE TANK**

**PLANNING APPLICATION
ELEVATION A-A**

APPROVED FOR ISSUE

ORIGINAL DRAWING SIZE A3				
INITIALS		DATE	SCALES 1:100	REV. C03
DESIGNED: PR		03/05/2025		
DRAWN BY: DHI		03/05/2025		

DRAWING NUMBER
C00520-WWSL-XX-XX-D-T-7205

Wessex Water
YTL GROUP

